
21 Ramsgate road

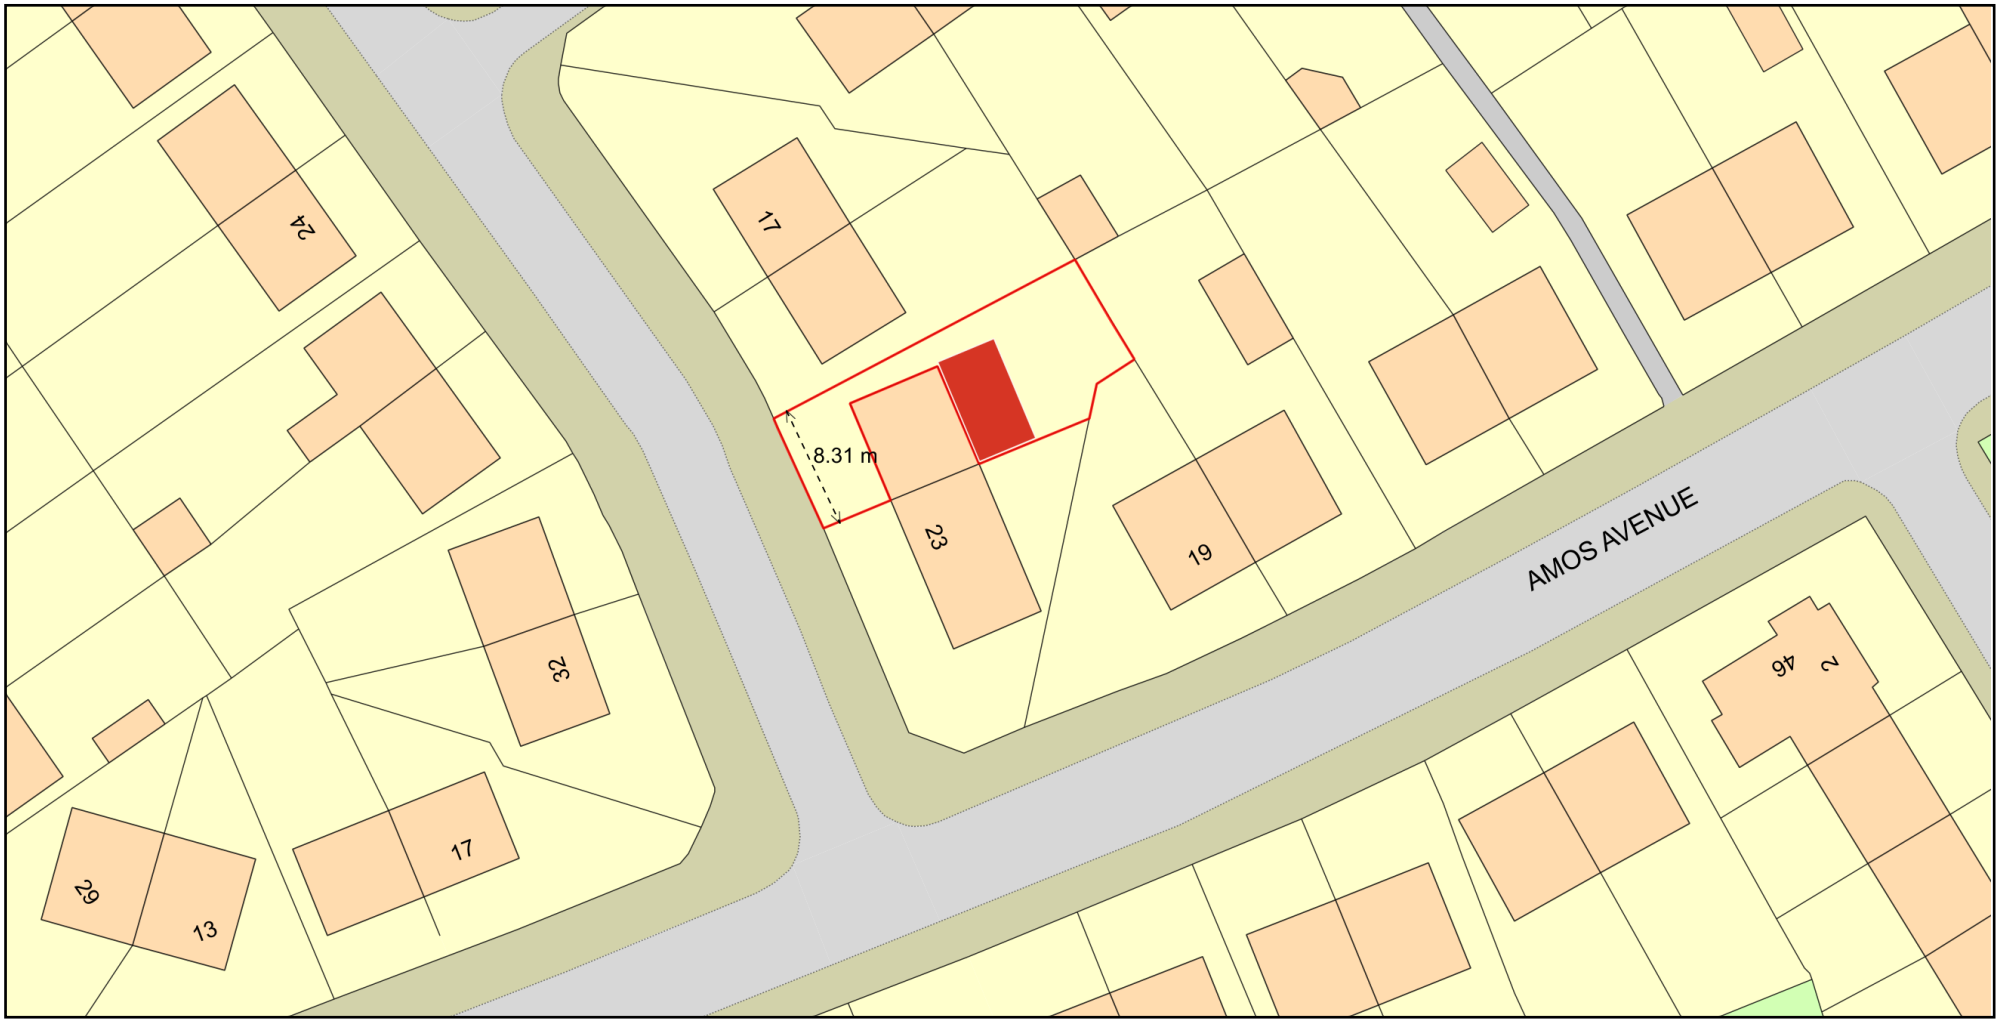

ReQuestaPlan

Plan Produced for: Khalil Ghulam

Date Produced: 14 Jun 2025

Plan Reference Number: TQRQM25165163431692

Scale: 1:500 @ A4

© Crown copyright and database rights 2025 OS 100042766