




1 Proposed Site Plan
1:200

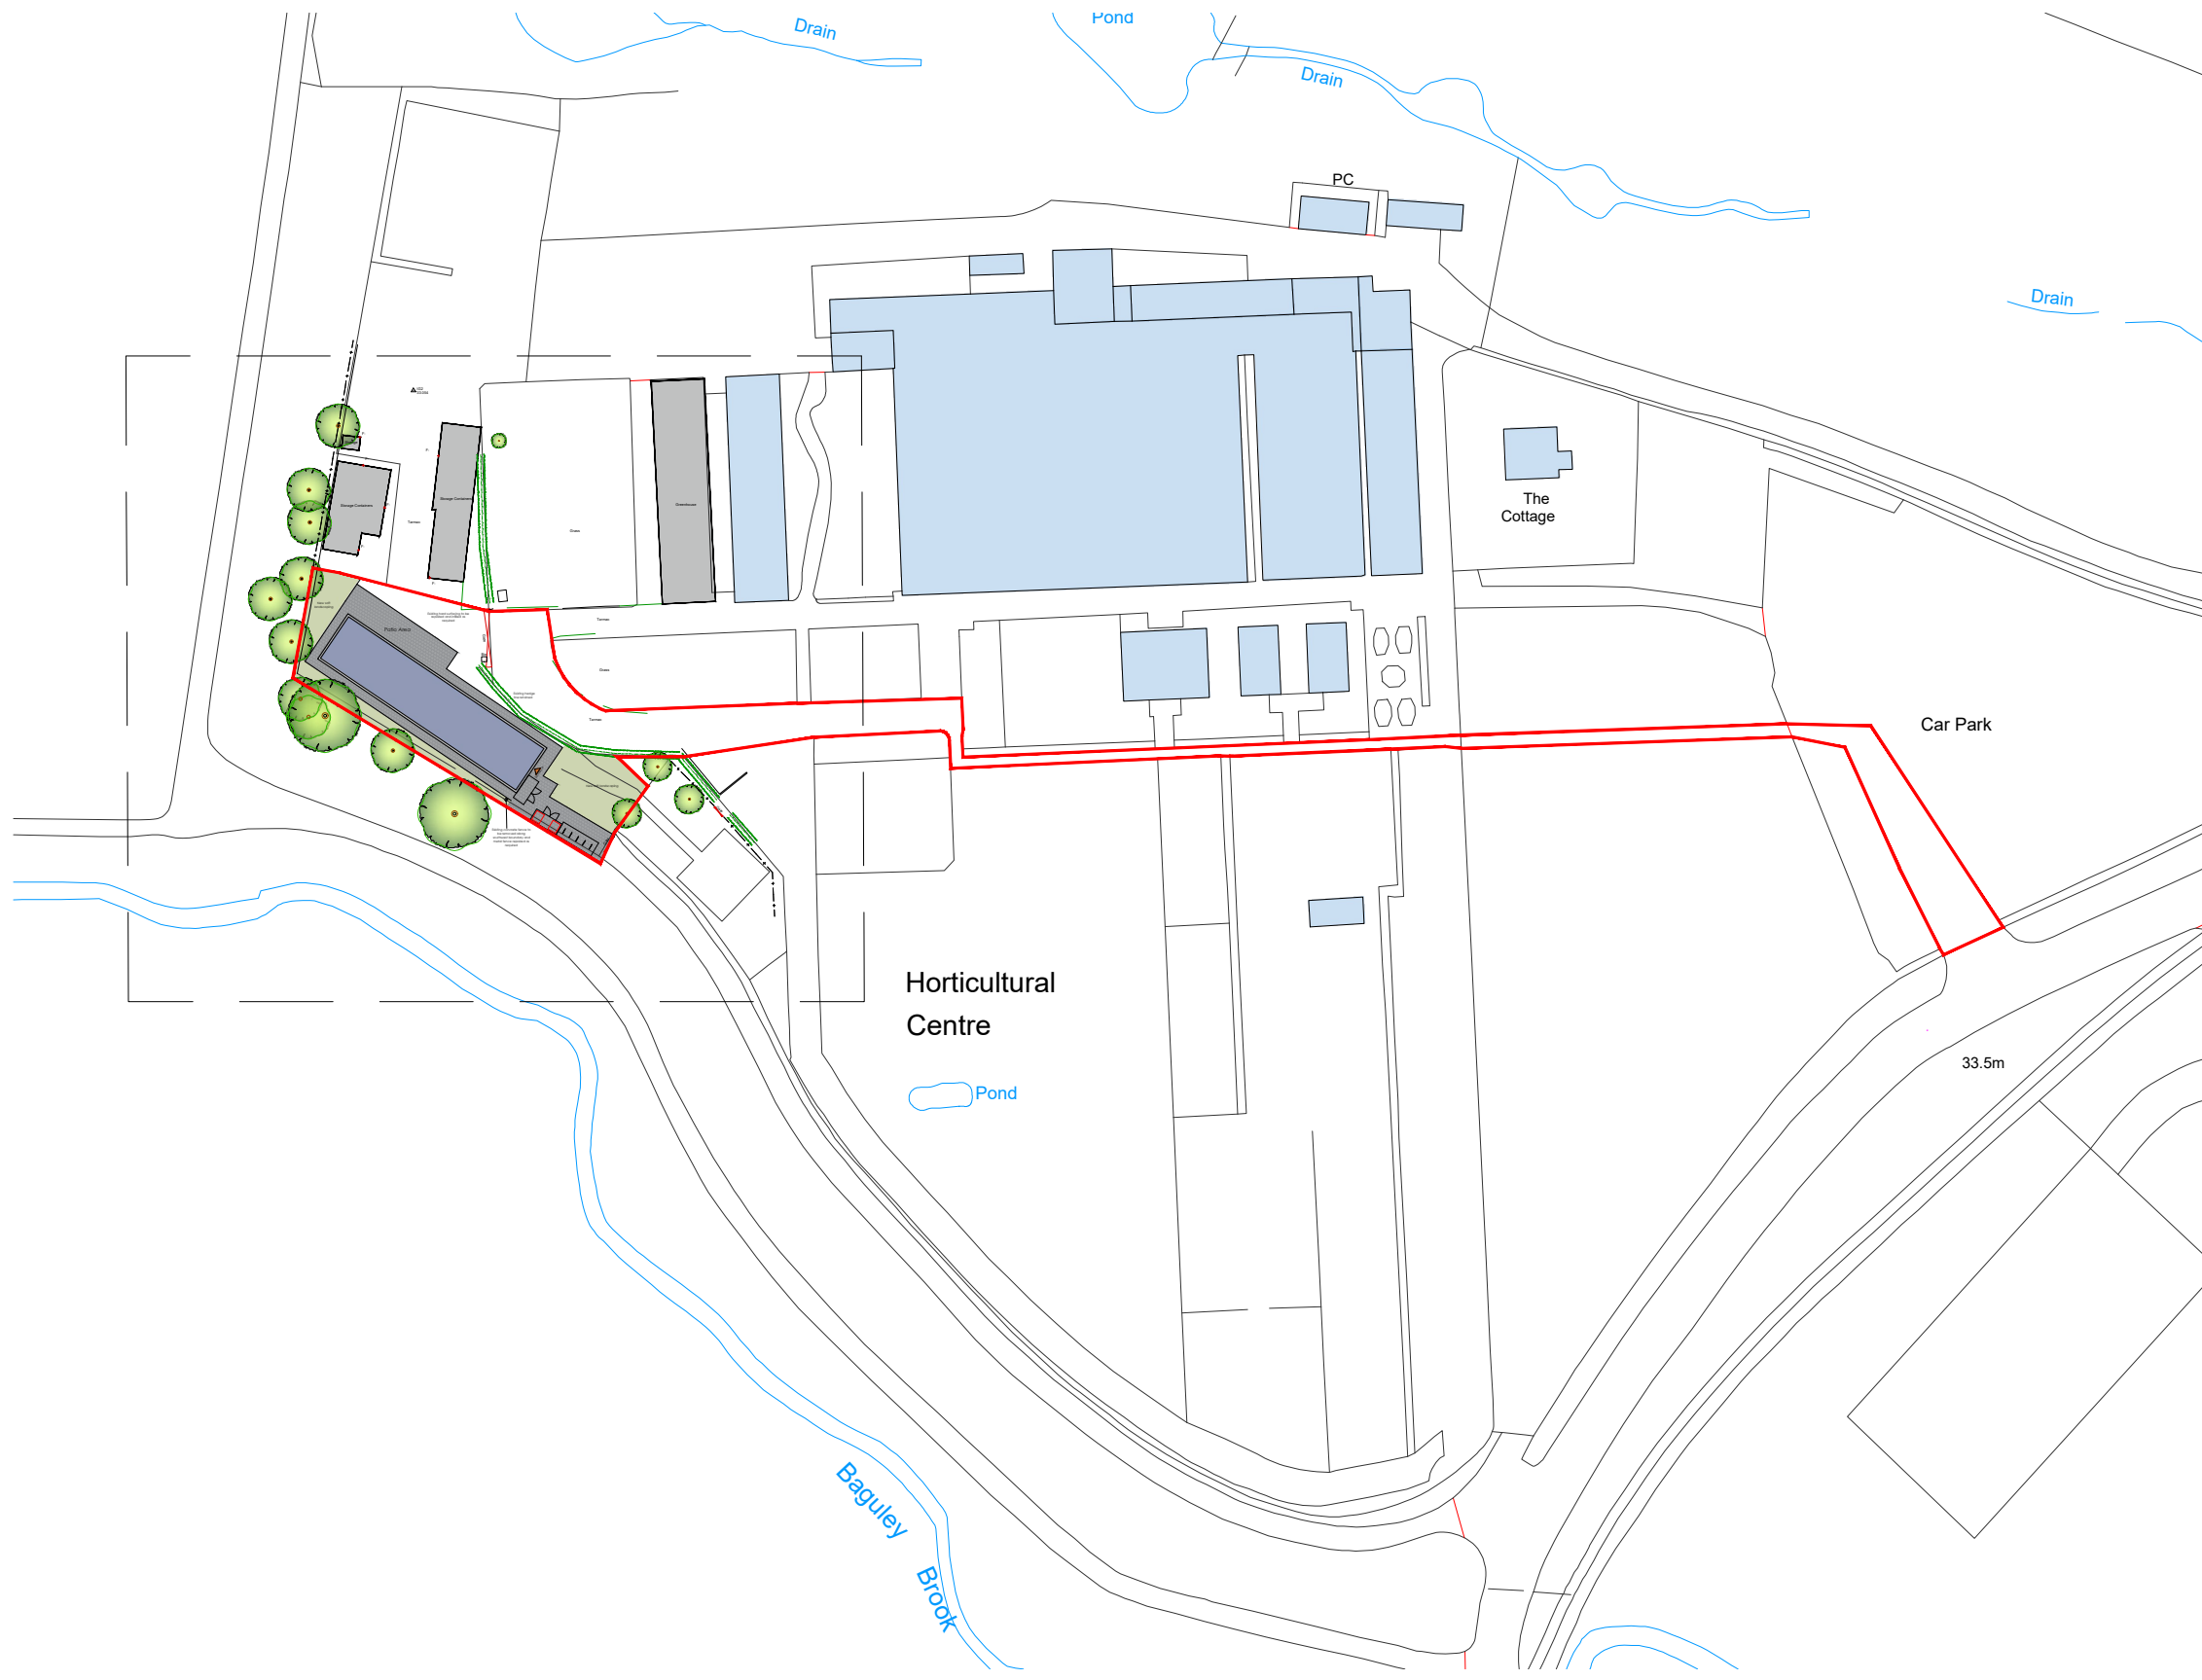

2 Key Plan
1:1000