



08/05/2025 12:53:29


C:\Users\jlee\Documents\5668-HMA-WK-ZZ-M3-A-00001_P01 - William Kay_jeel\PV\Y4.rvt

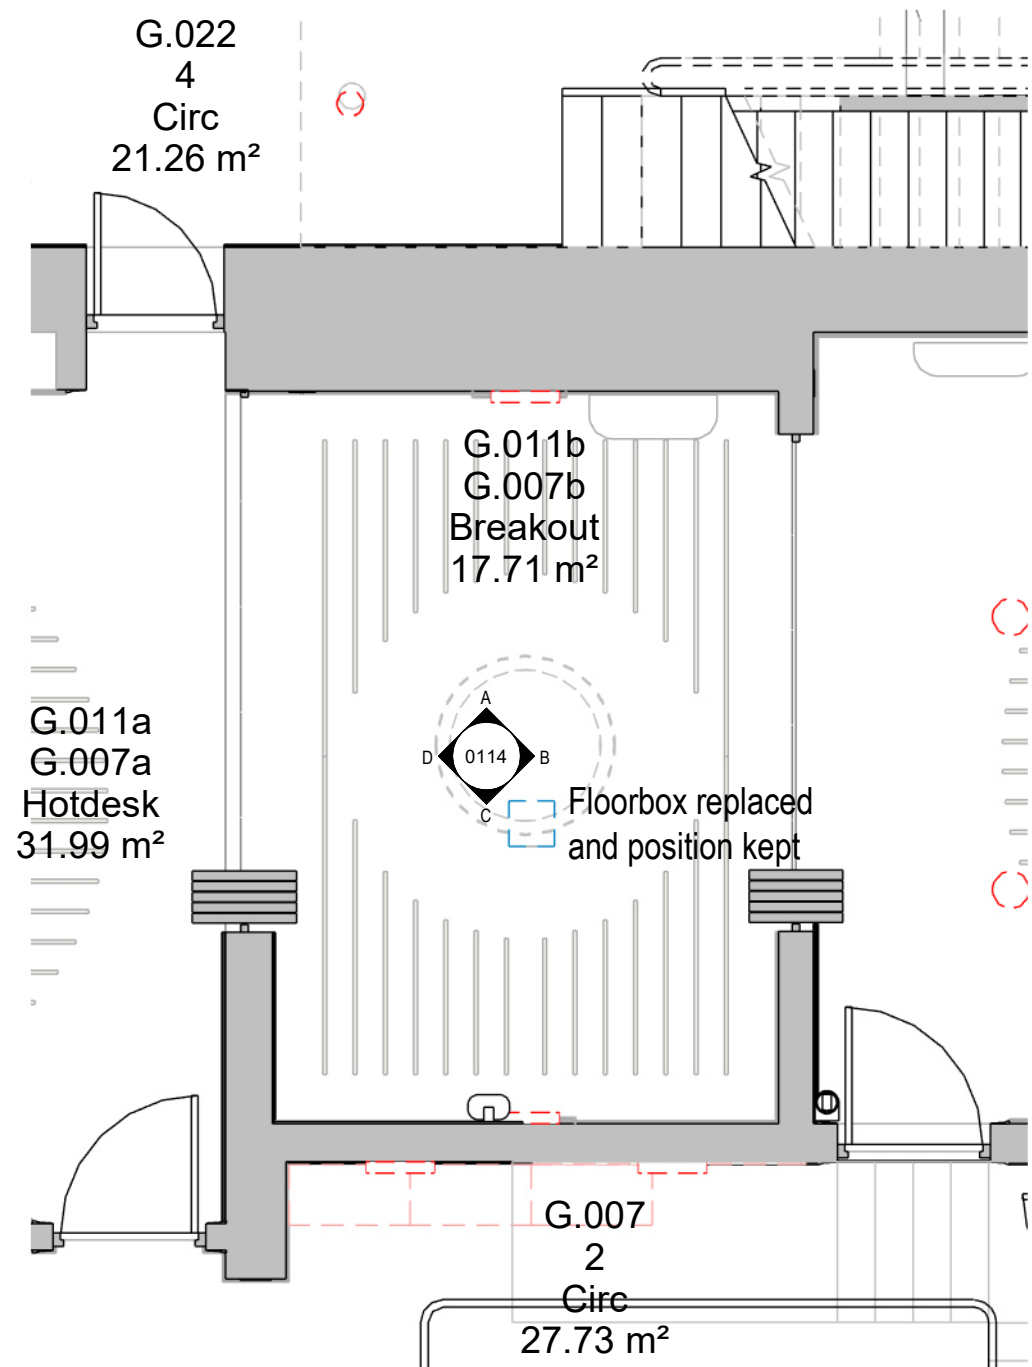


G.007b Breakout
1:50 @ A1

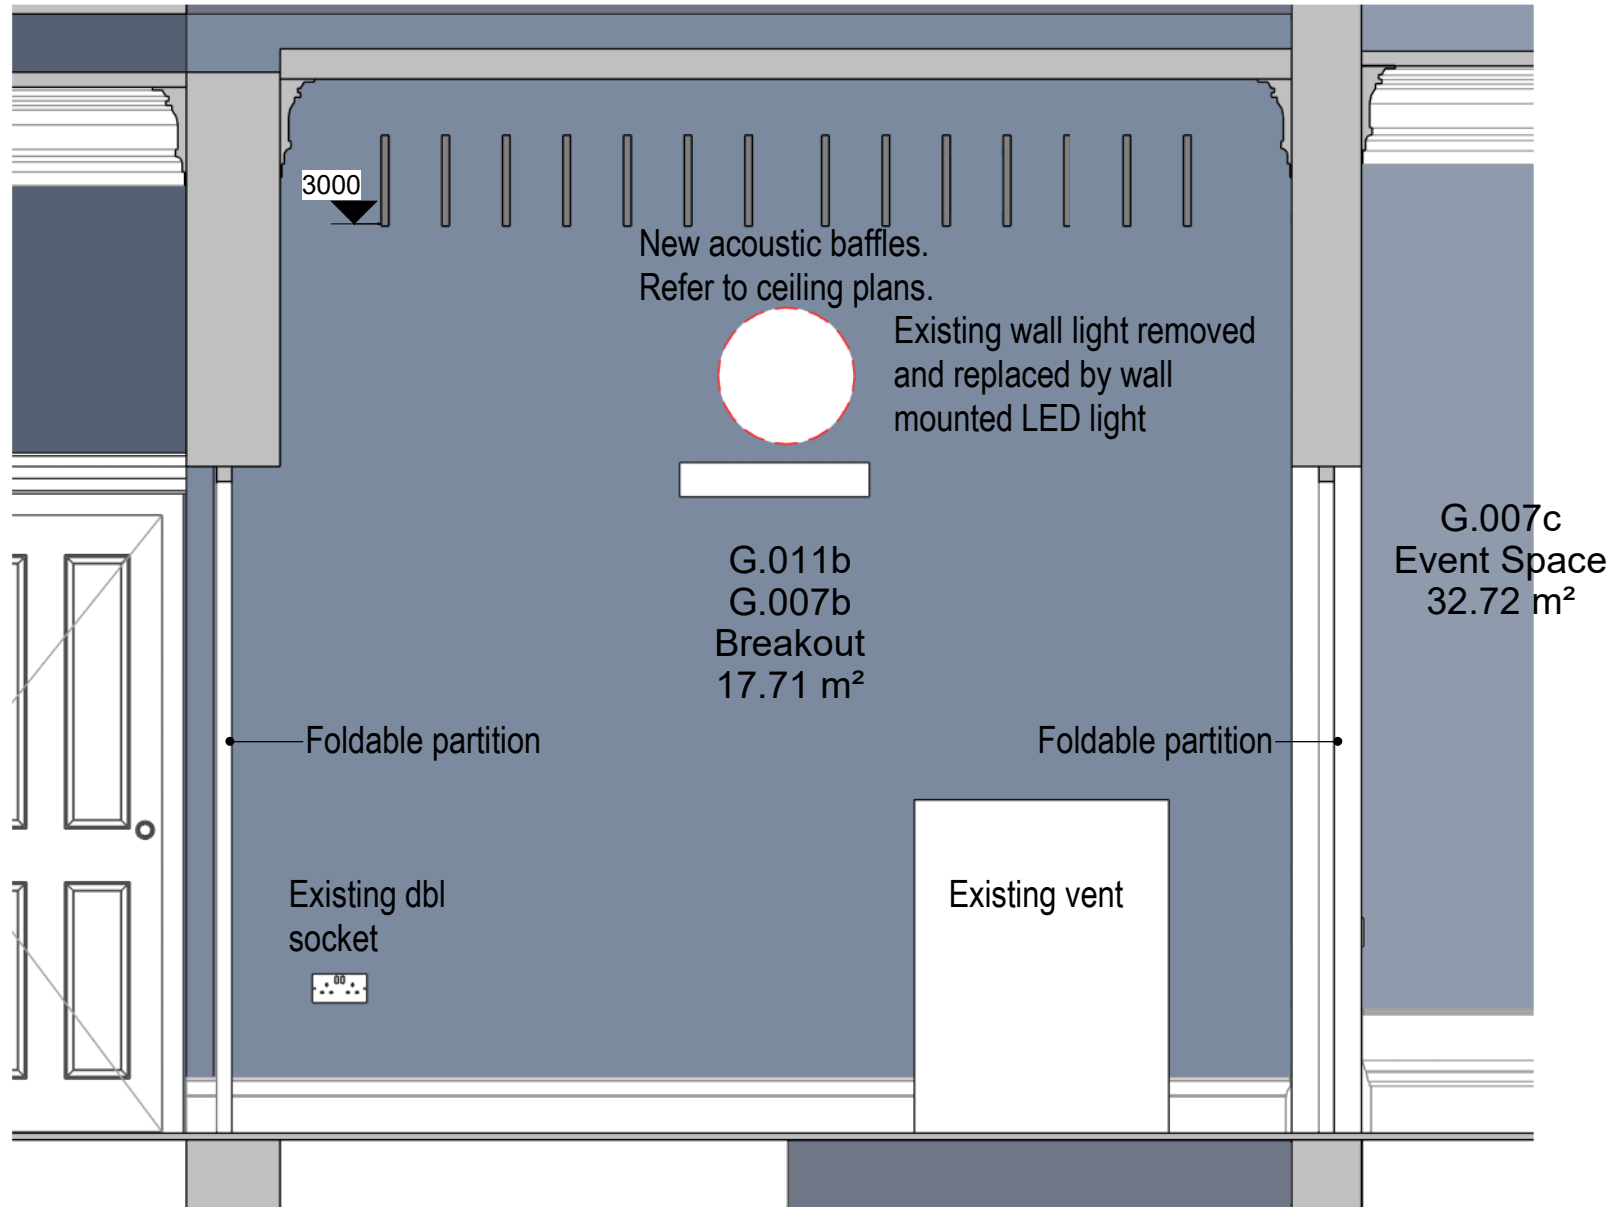


G.007b Breakout - Elevation A
1:25 @ A1

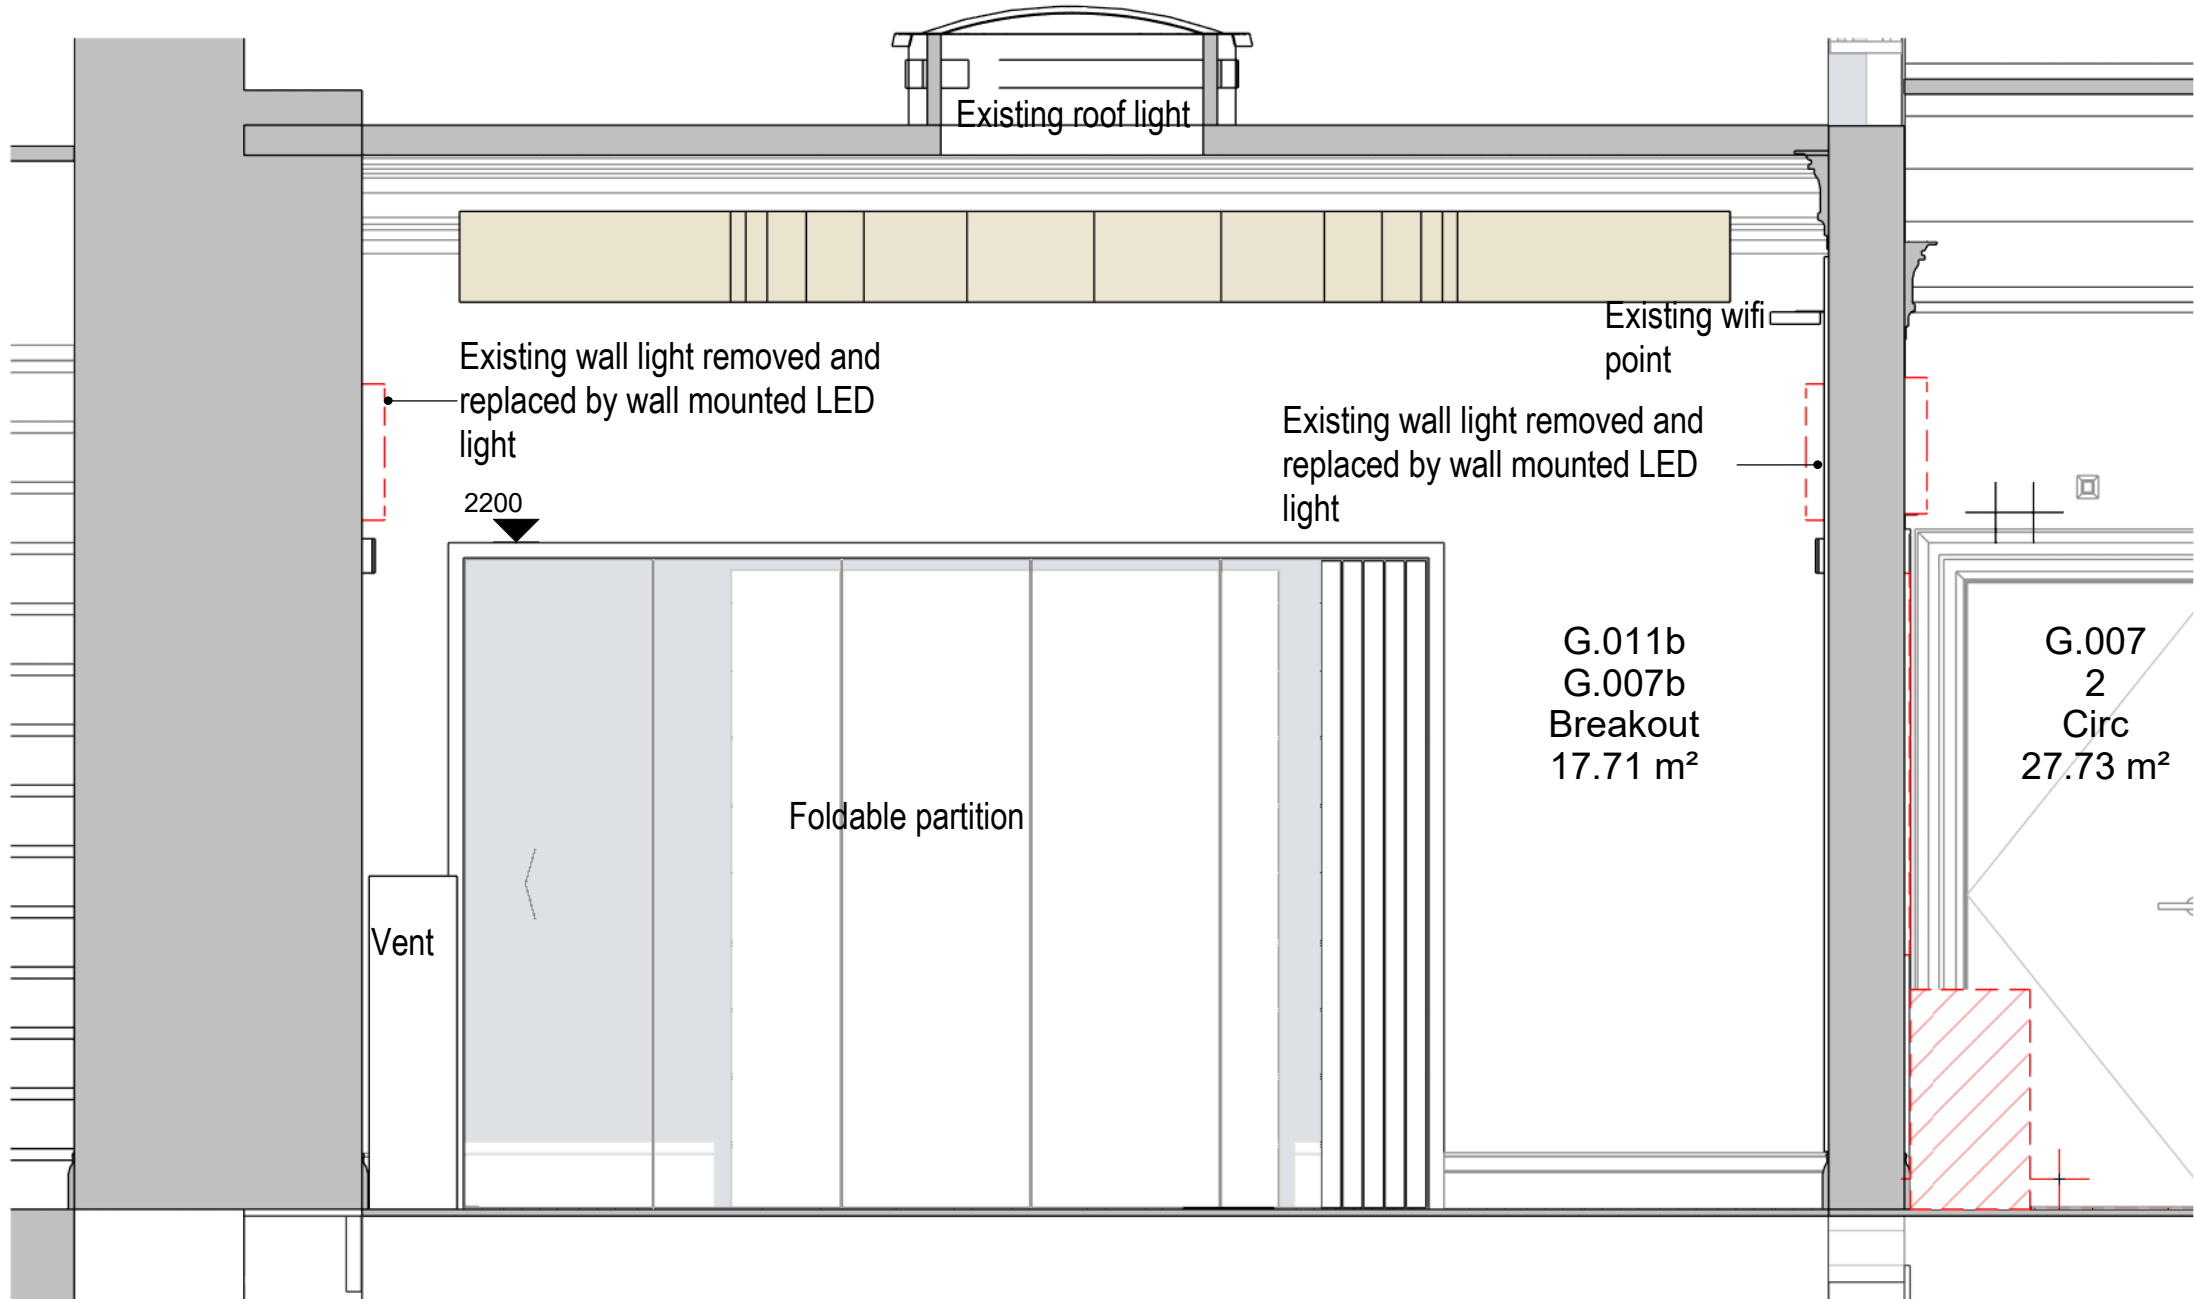

G.007b Breakout - Elevation B
1:25 @ A1

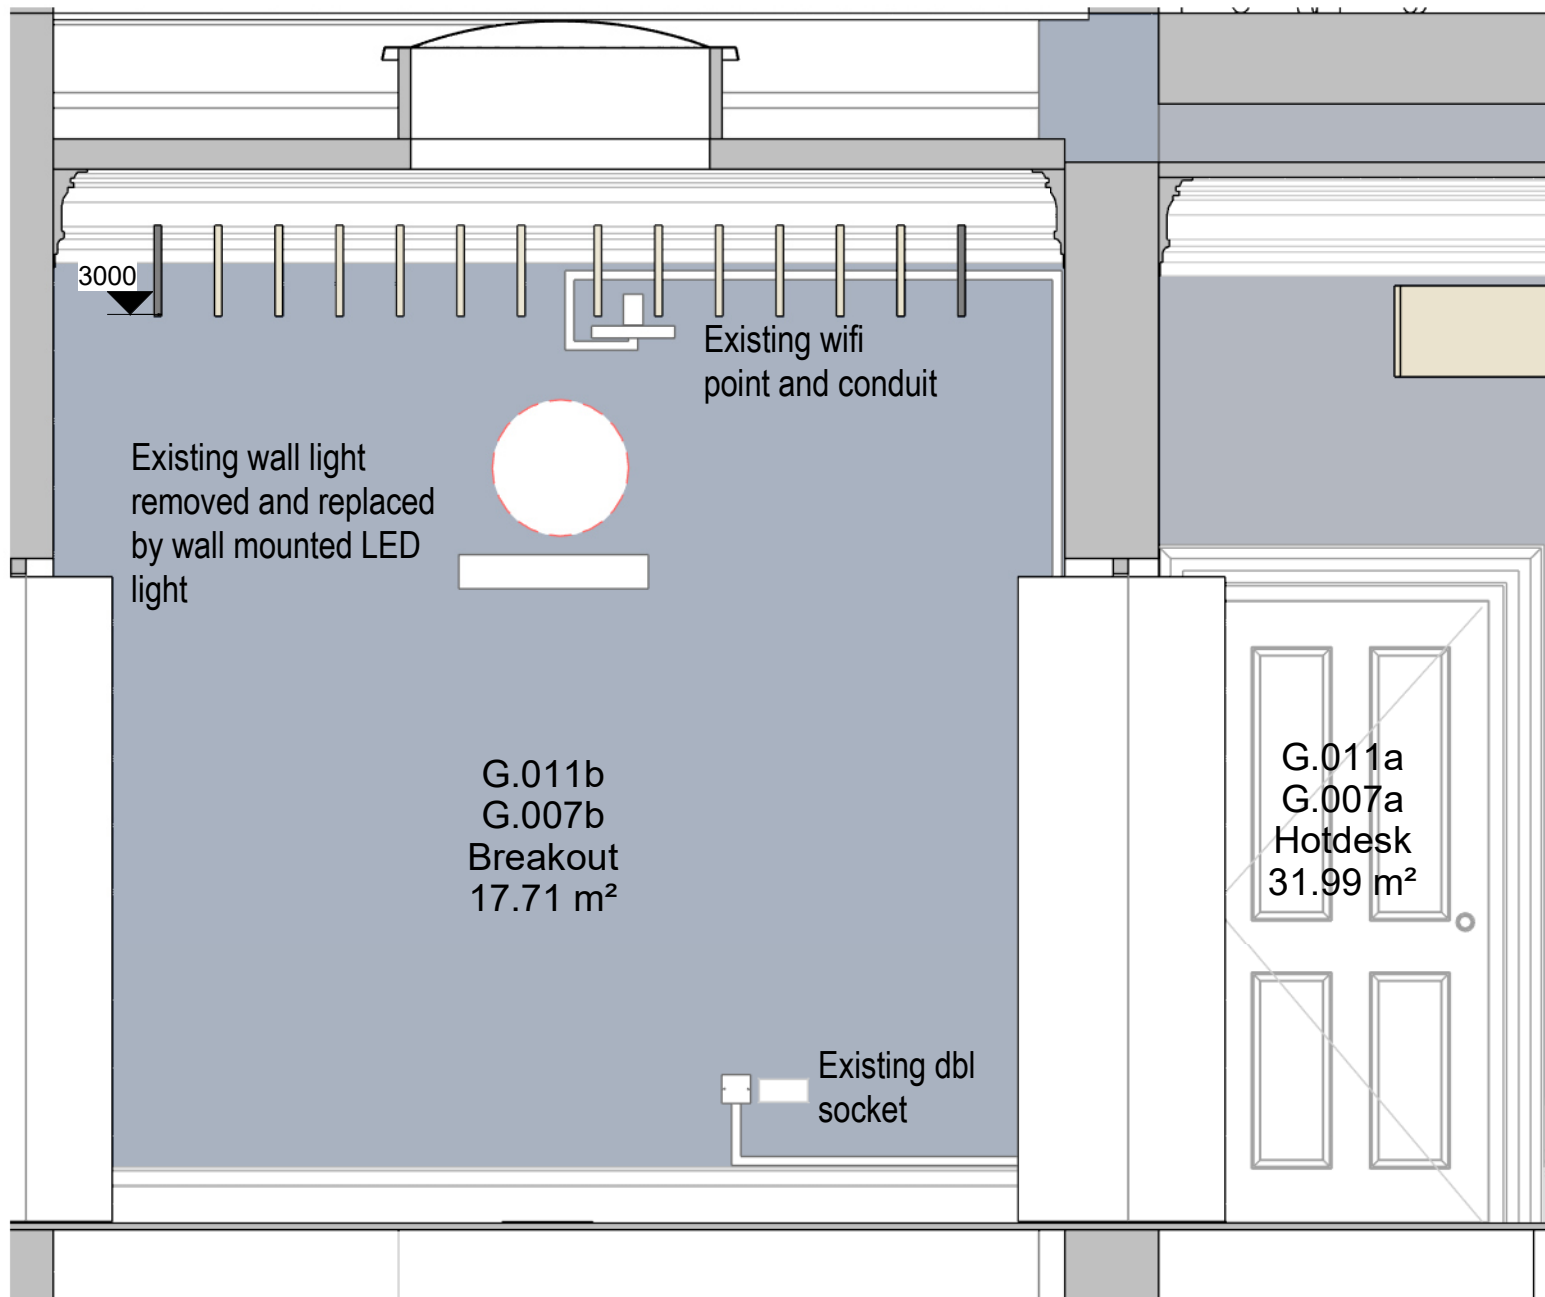

G.007b Breakout - Elevation C
1:25 @ A1

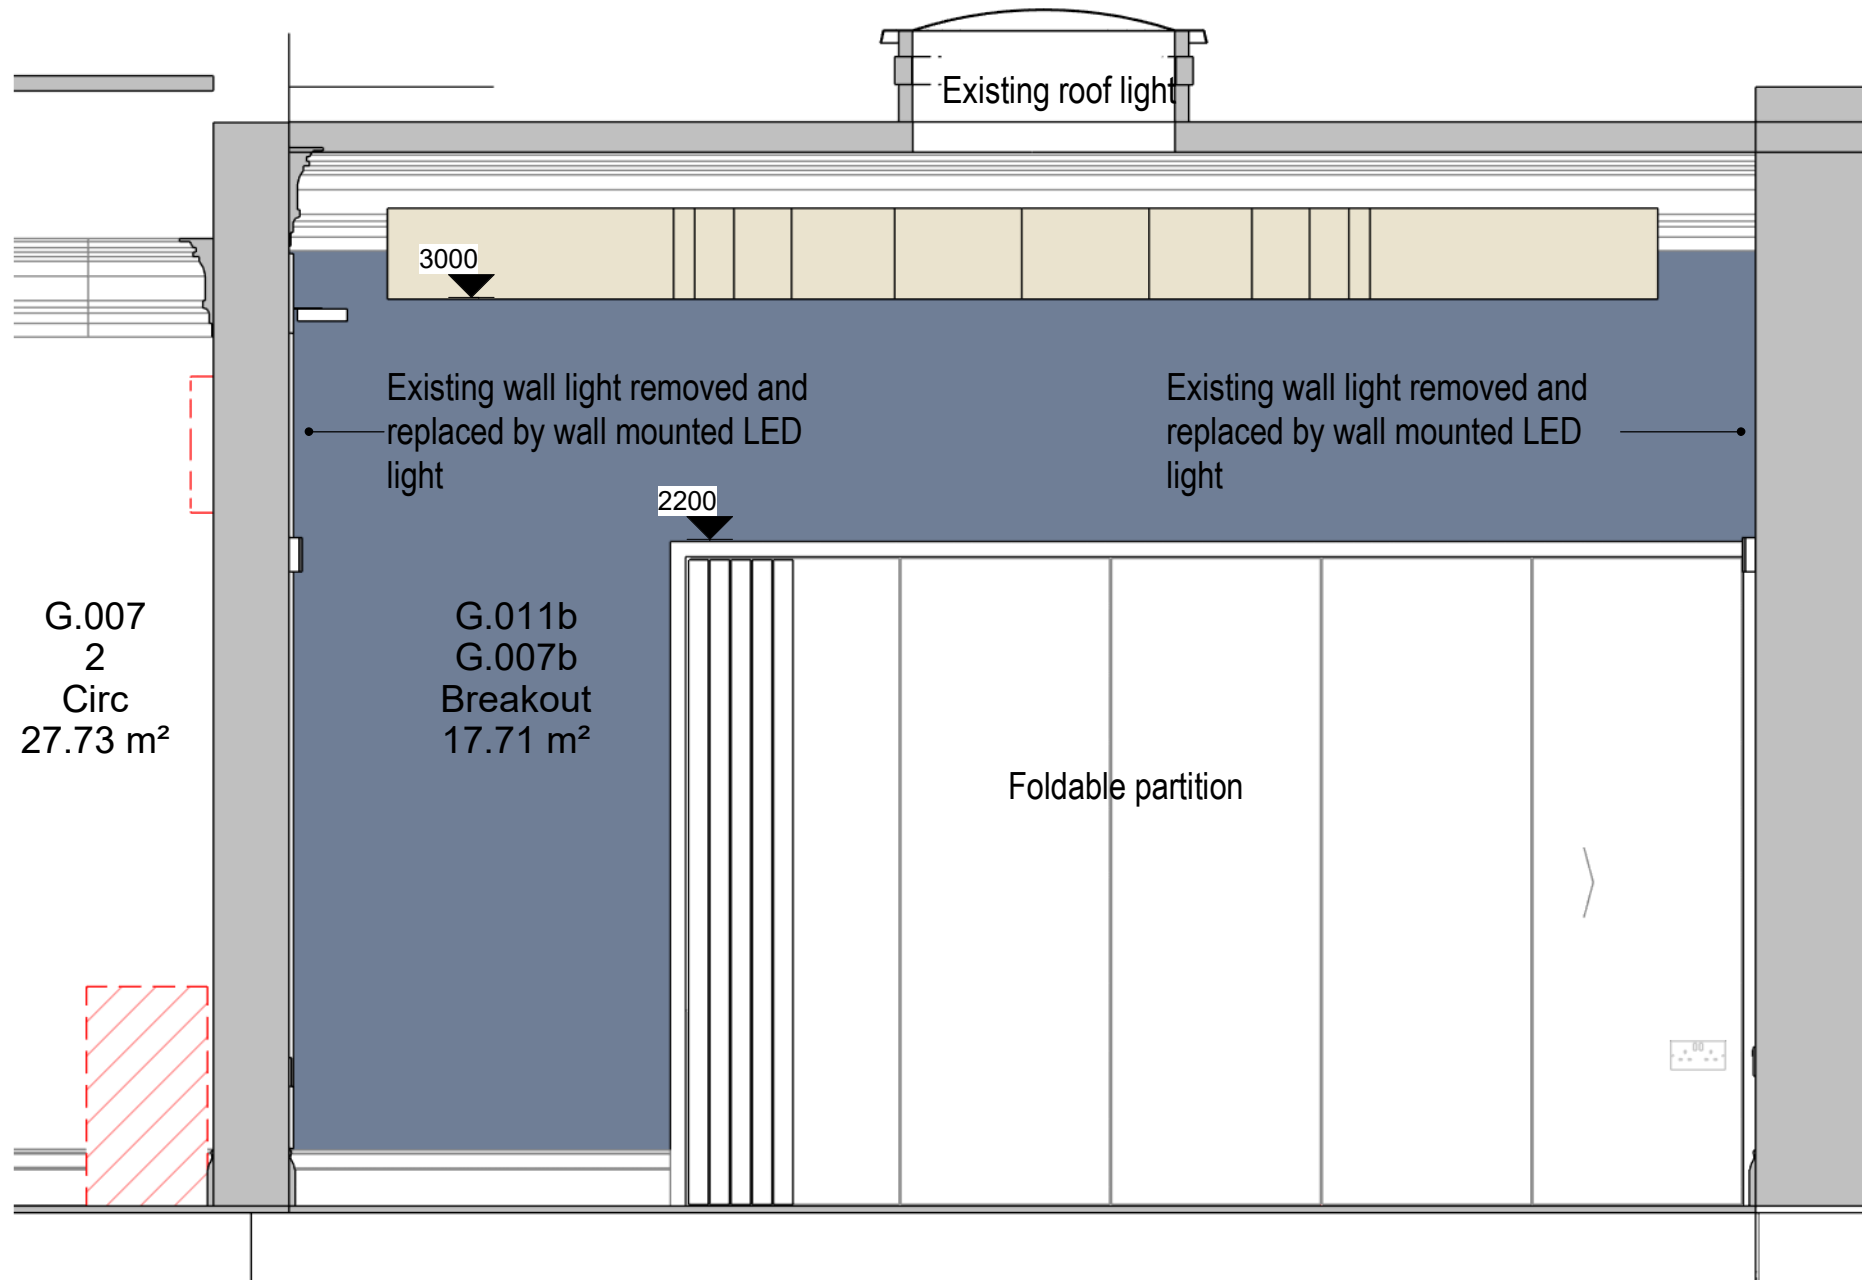

G.007b Breakout - Elevation D
1:25 @ A1



P02	Issued for planning.	08-05-25	JL	JL
P01	First issue. Issue for comments.	19-02-25	JL	JL
Rev	Description	Date	By	Auth

MANCHESTER 1824
The University of Manchester
Directorate of Estates and Facilities
Beyer Building
The University of Manchester
Oxford Road
Manchester
M13 9PL

HALLIDAY MEECHAM ARCHITECTS
Halliday Meecham Architects Limited
111 Piccadilly Manchester M1 2HY
+44 (0)161 461 5565
4 Devonshire Street London W1W 5DT
+44 (0)203 440 5175
hma@hallidaymeecham.com
www.hallidaymeecham.com

Drawing Status				STAGE 4			
Project							
William Kay House - 5807							
Building Name				Building No.			
William Kay House				016AA			
Site Name							
William Kay House							
Sub Site Name							
Oxford Road							
Drawing Title							
William Kay L0 G.007b Breakout/ Event Space							
PM	DS	Drawn	CB	Checked	JL		
Scale @A1		Date	10-02-25	Date	10-02-25		
1:25/1:50							
Drawing Number				Revision			
5807-HMA-WK-L0-DR-A-0114				P02			