


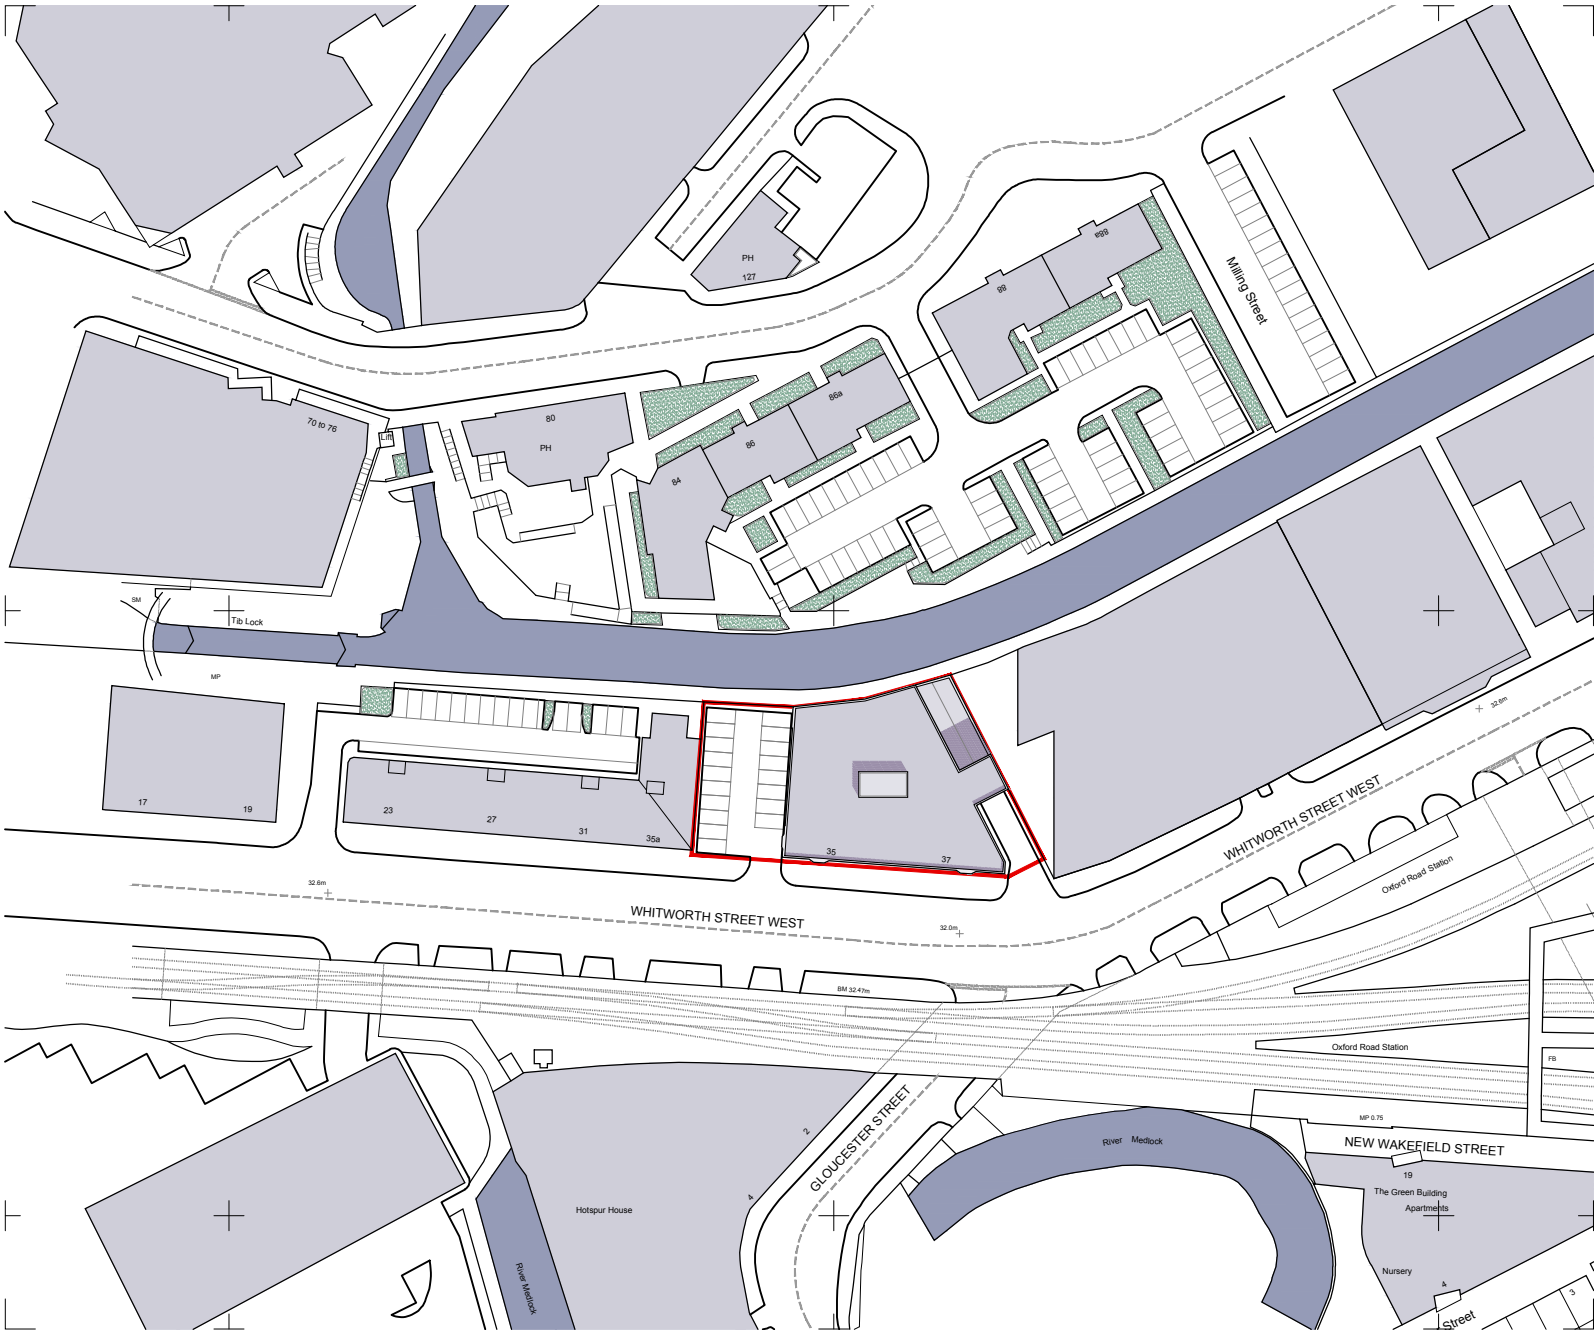

SCALE 1:1250



A	FIRST ISSUE	DR	16.10.17
REV	DESCRIPTION	BY	DATE

 <div>HOWARD & SEDDON A.R.I.B.A. CHARTERED ARCHITECTS 64 WASHWAY ROAD SALE, CHESHIRE, M33 7RE TEL NO. 0161 - 973 8296 FAX NO. 0161 - 962 3485 E-MAIL : ADMIN@HOWARDANDEDSON.CO.UK</div>	PROJECT PROPOSED DEVELOPMENT BARCLAY HOUSE WHITWORTH ST. WEST, MANCHESTER	TITLE LOCATION PLAN	DRAWN D.ROJO	DRG No. 12,982 109
	CLIENT MR K FAN		DATE 16.10.17	
			SCALE 1:1250	AMENDMENT A