



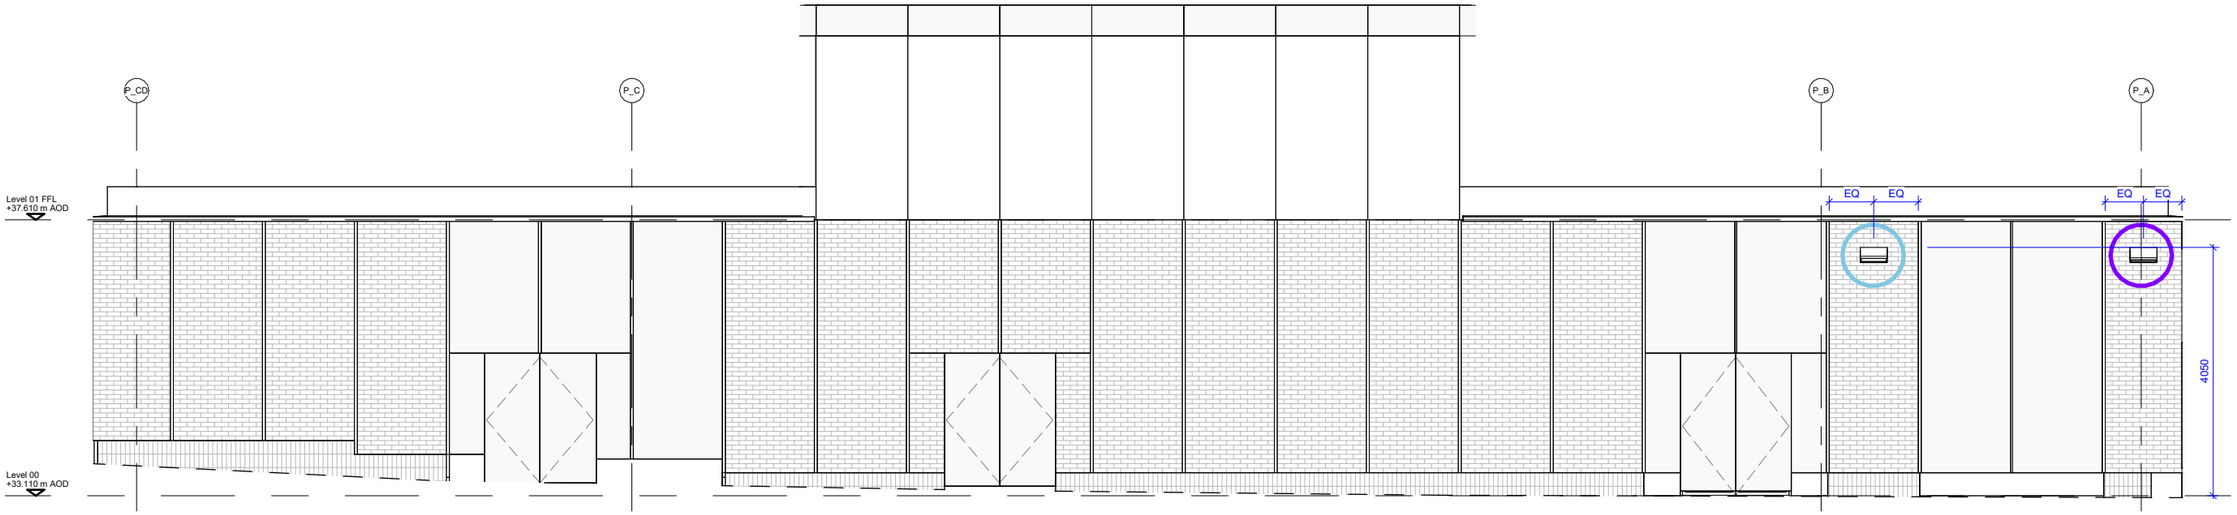

1 PE1

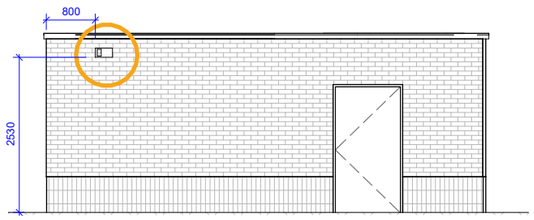

2 SN1

This drawing is copyright
Do not scale off dimensions.
All dimensions to be checked on site by contractor.
Contractor to report any dimensional discrepancies, errors or omissions prior to commencing on site.

DO NOT SCALE OFF DRAWING REFER TO INDICATED DIMENSIONS ONLY.

DRAWING TO BE READ IN CONJUNCTION WITH SHP SPECIFICATION.

INDICATIVE DETAILS TO ILLUSTRATE VISUAL INTENT ONLY. ALL TO CONTRACTORS DESIGN.

ALL DETAILS TO BE COORDINATED WITH ADJACENT TRADES AND SE AND M+E ENGINEER DETAILS.

THE CONTRACTOR IS RESPONSIBLE FOR MEETING THE SPECIFIED PERFORMANCE CRITERIA.

Note:

Swift nest box

General bird box

Black Redstarts box

Refer to landscape architect drawins for bird/bat boxes specification

Rev	Date	Description
P01	06-06-2025	First Issue
P02	06-06-2025	Annotation update

Project Title
Great Jackson Street - Plot F
Manchester

Drawing Title
F2 Envelope Elevation - Bird box location

Project No
10334

Scale
1 : 100 @ A3

Status
Preliminary

SHP Drawing Code PROJ - ORIG - ZONE - ROLE - CLAS - TYPE - LOC - SEQ
10334-F2-SHP-G251-EL-XX-3100

Revision
P02

simpsonhaugh
Manchester +44 (0)161 835 2345
London +44 (0)20 7549 4000
Birmingham +44 (0)121 233 1874

© SimpsonHaugh Architects 2025