


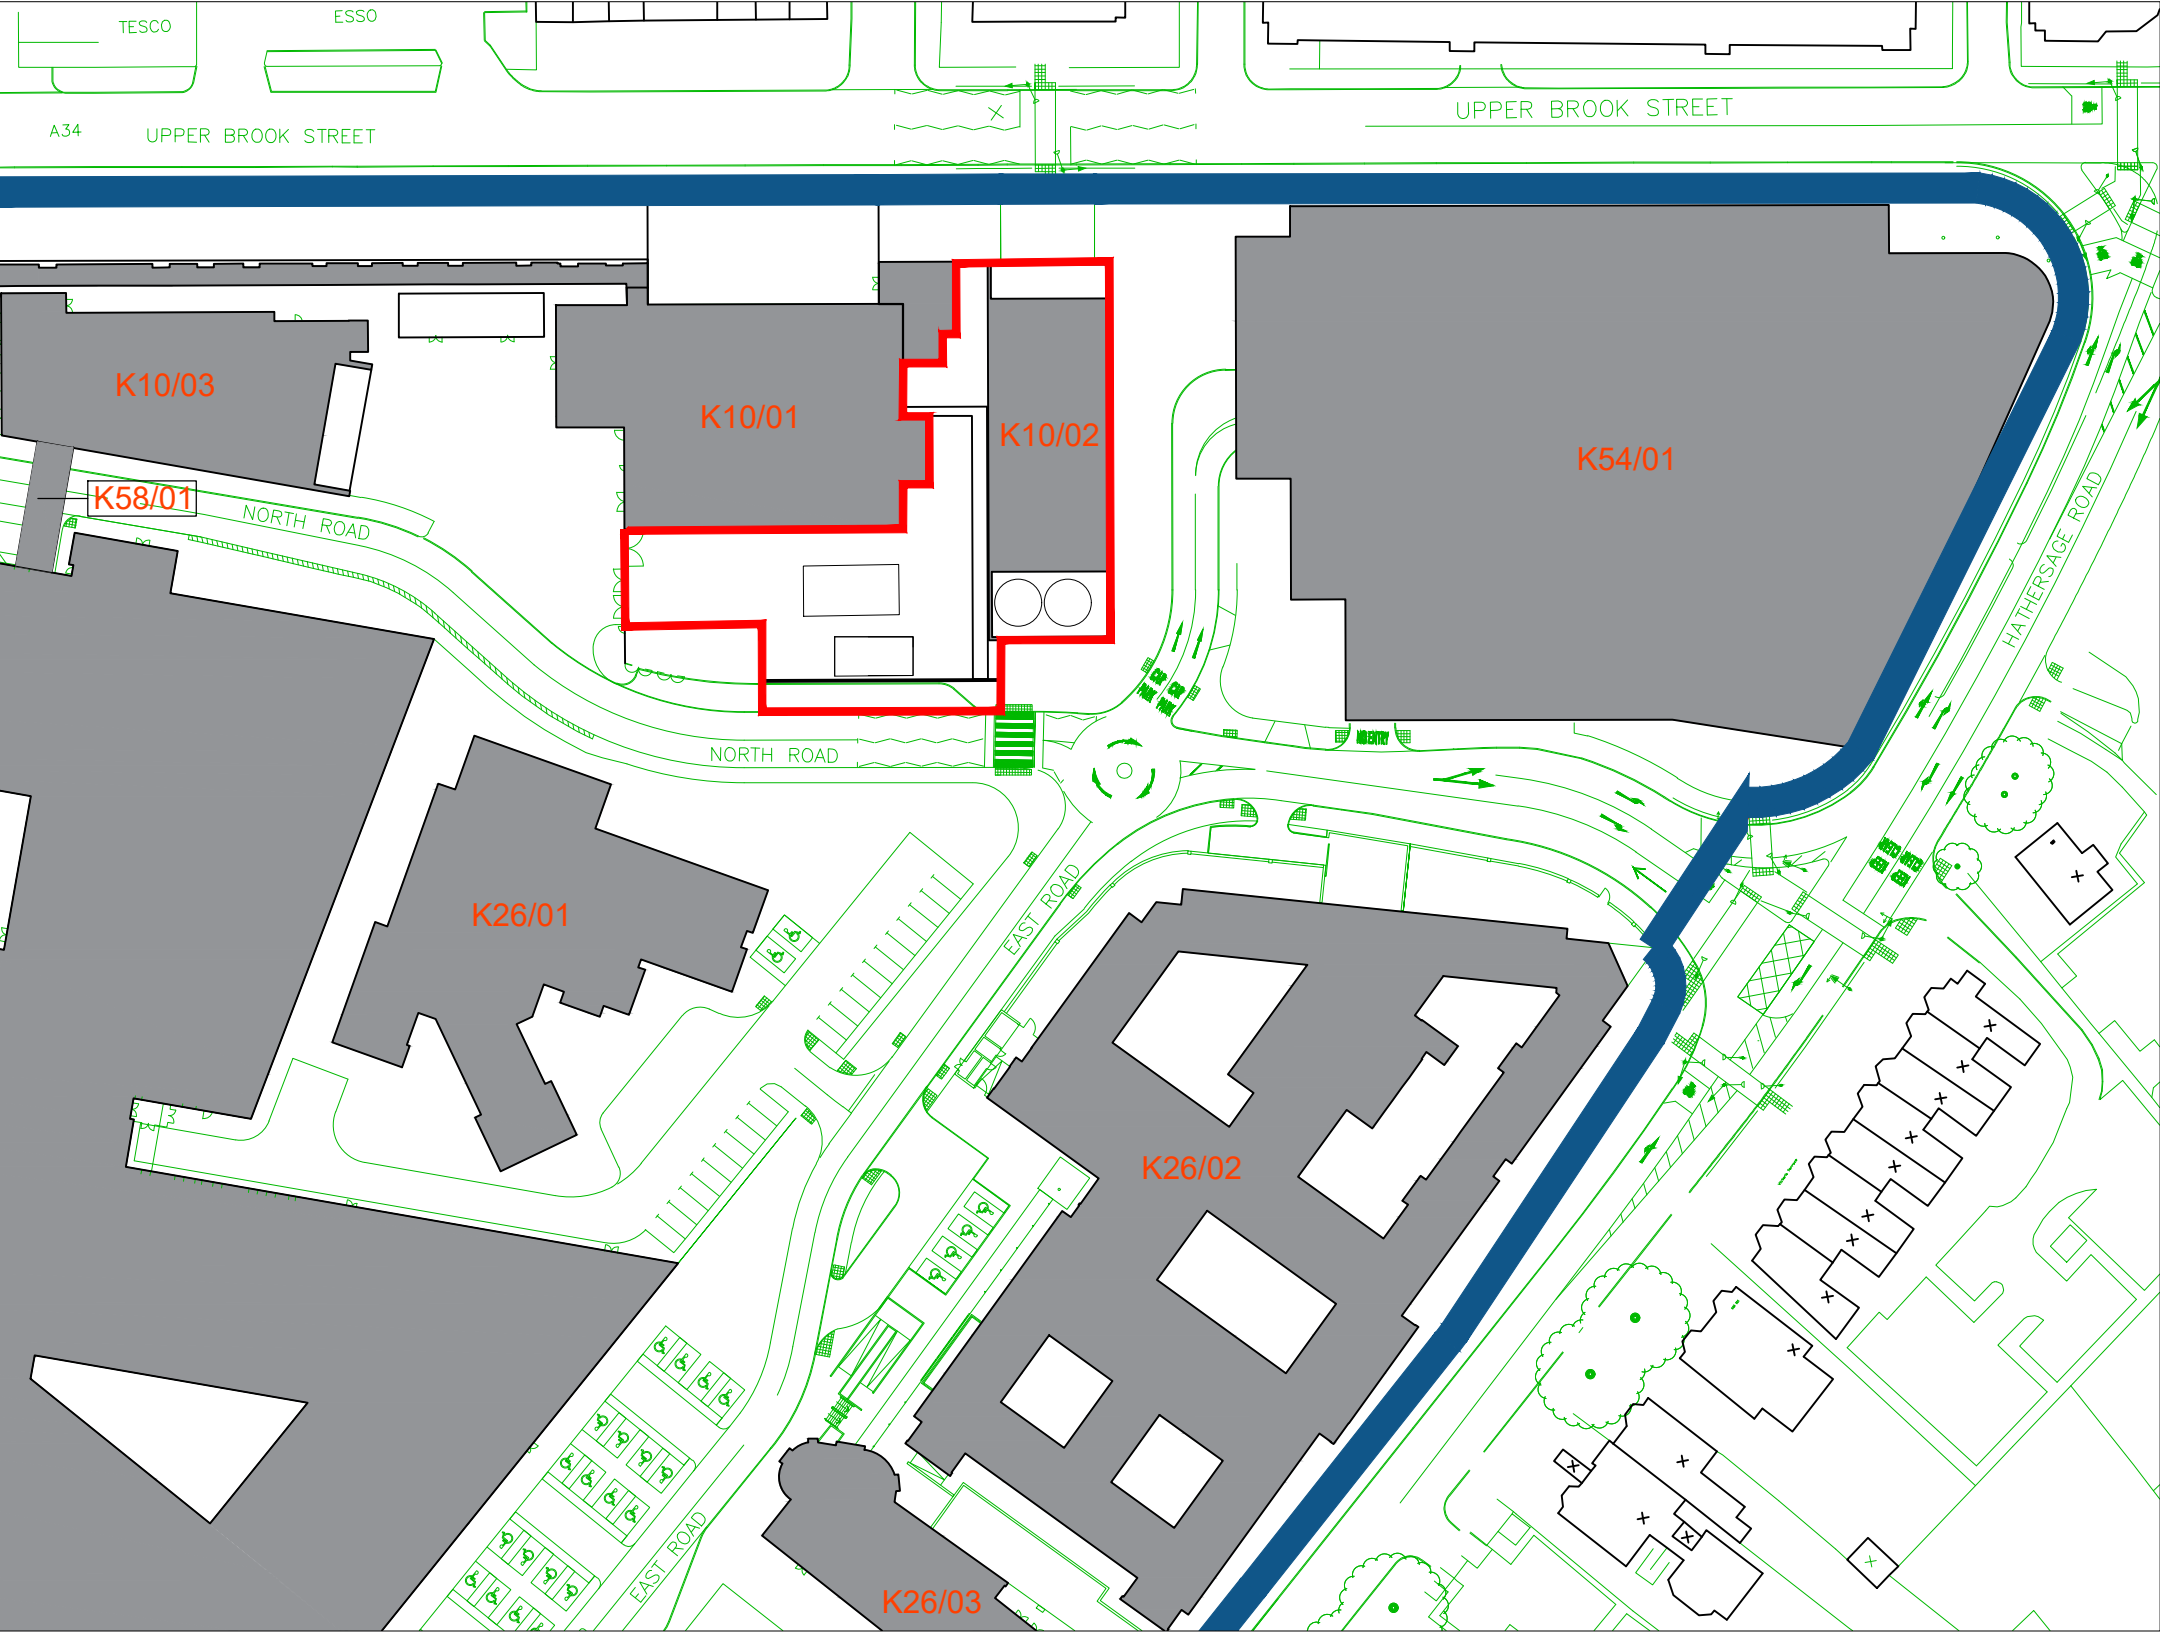

- Manchester University Hospital - Site Boundary
- Generator Application - Site Area 2046sqm / 0.5 Acres / 0.2 Hectares

A	Issued for Planning Submission	30.05.25	CR	EH
--	Issued for Comment	25.03.25	CR	xx
rev.	description	date	by	ckd

DO NOT SCALE. Use annotated dimensions only. Any discrepancies to be reported to Sodexo. All dimensions to be checked on site by Contractor prior to construction. Any queries relating to drawings should be discussed with Sodexo drawing office prior to work commencing.

CONTACT: ArchitecturalTeam.SO.UK@sodexo.com



FOR APPROVAL

client	date
NHS Trust - Manchester Uni	20.02.2025
address	drawn by
Manchester University Hospital Oxford Road Campus M13 9WL	C Ritchie
title	scale
Existing Block Plan DSS310 Generator Project	1:1000@ A3
dwg. no.	job no.
00-DR-A-00-002-A	TSP25-002