


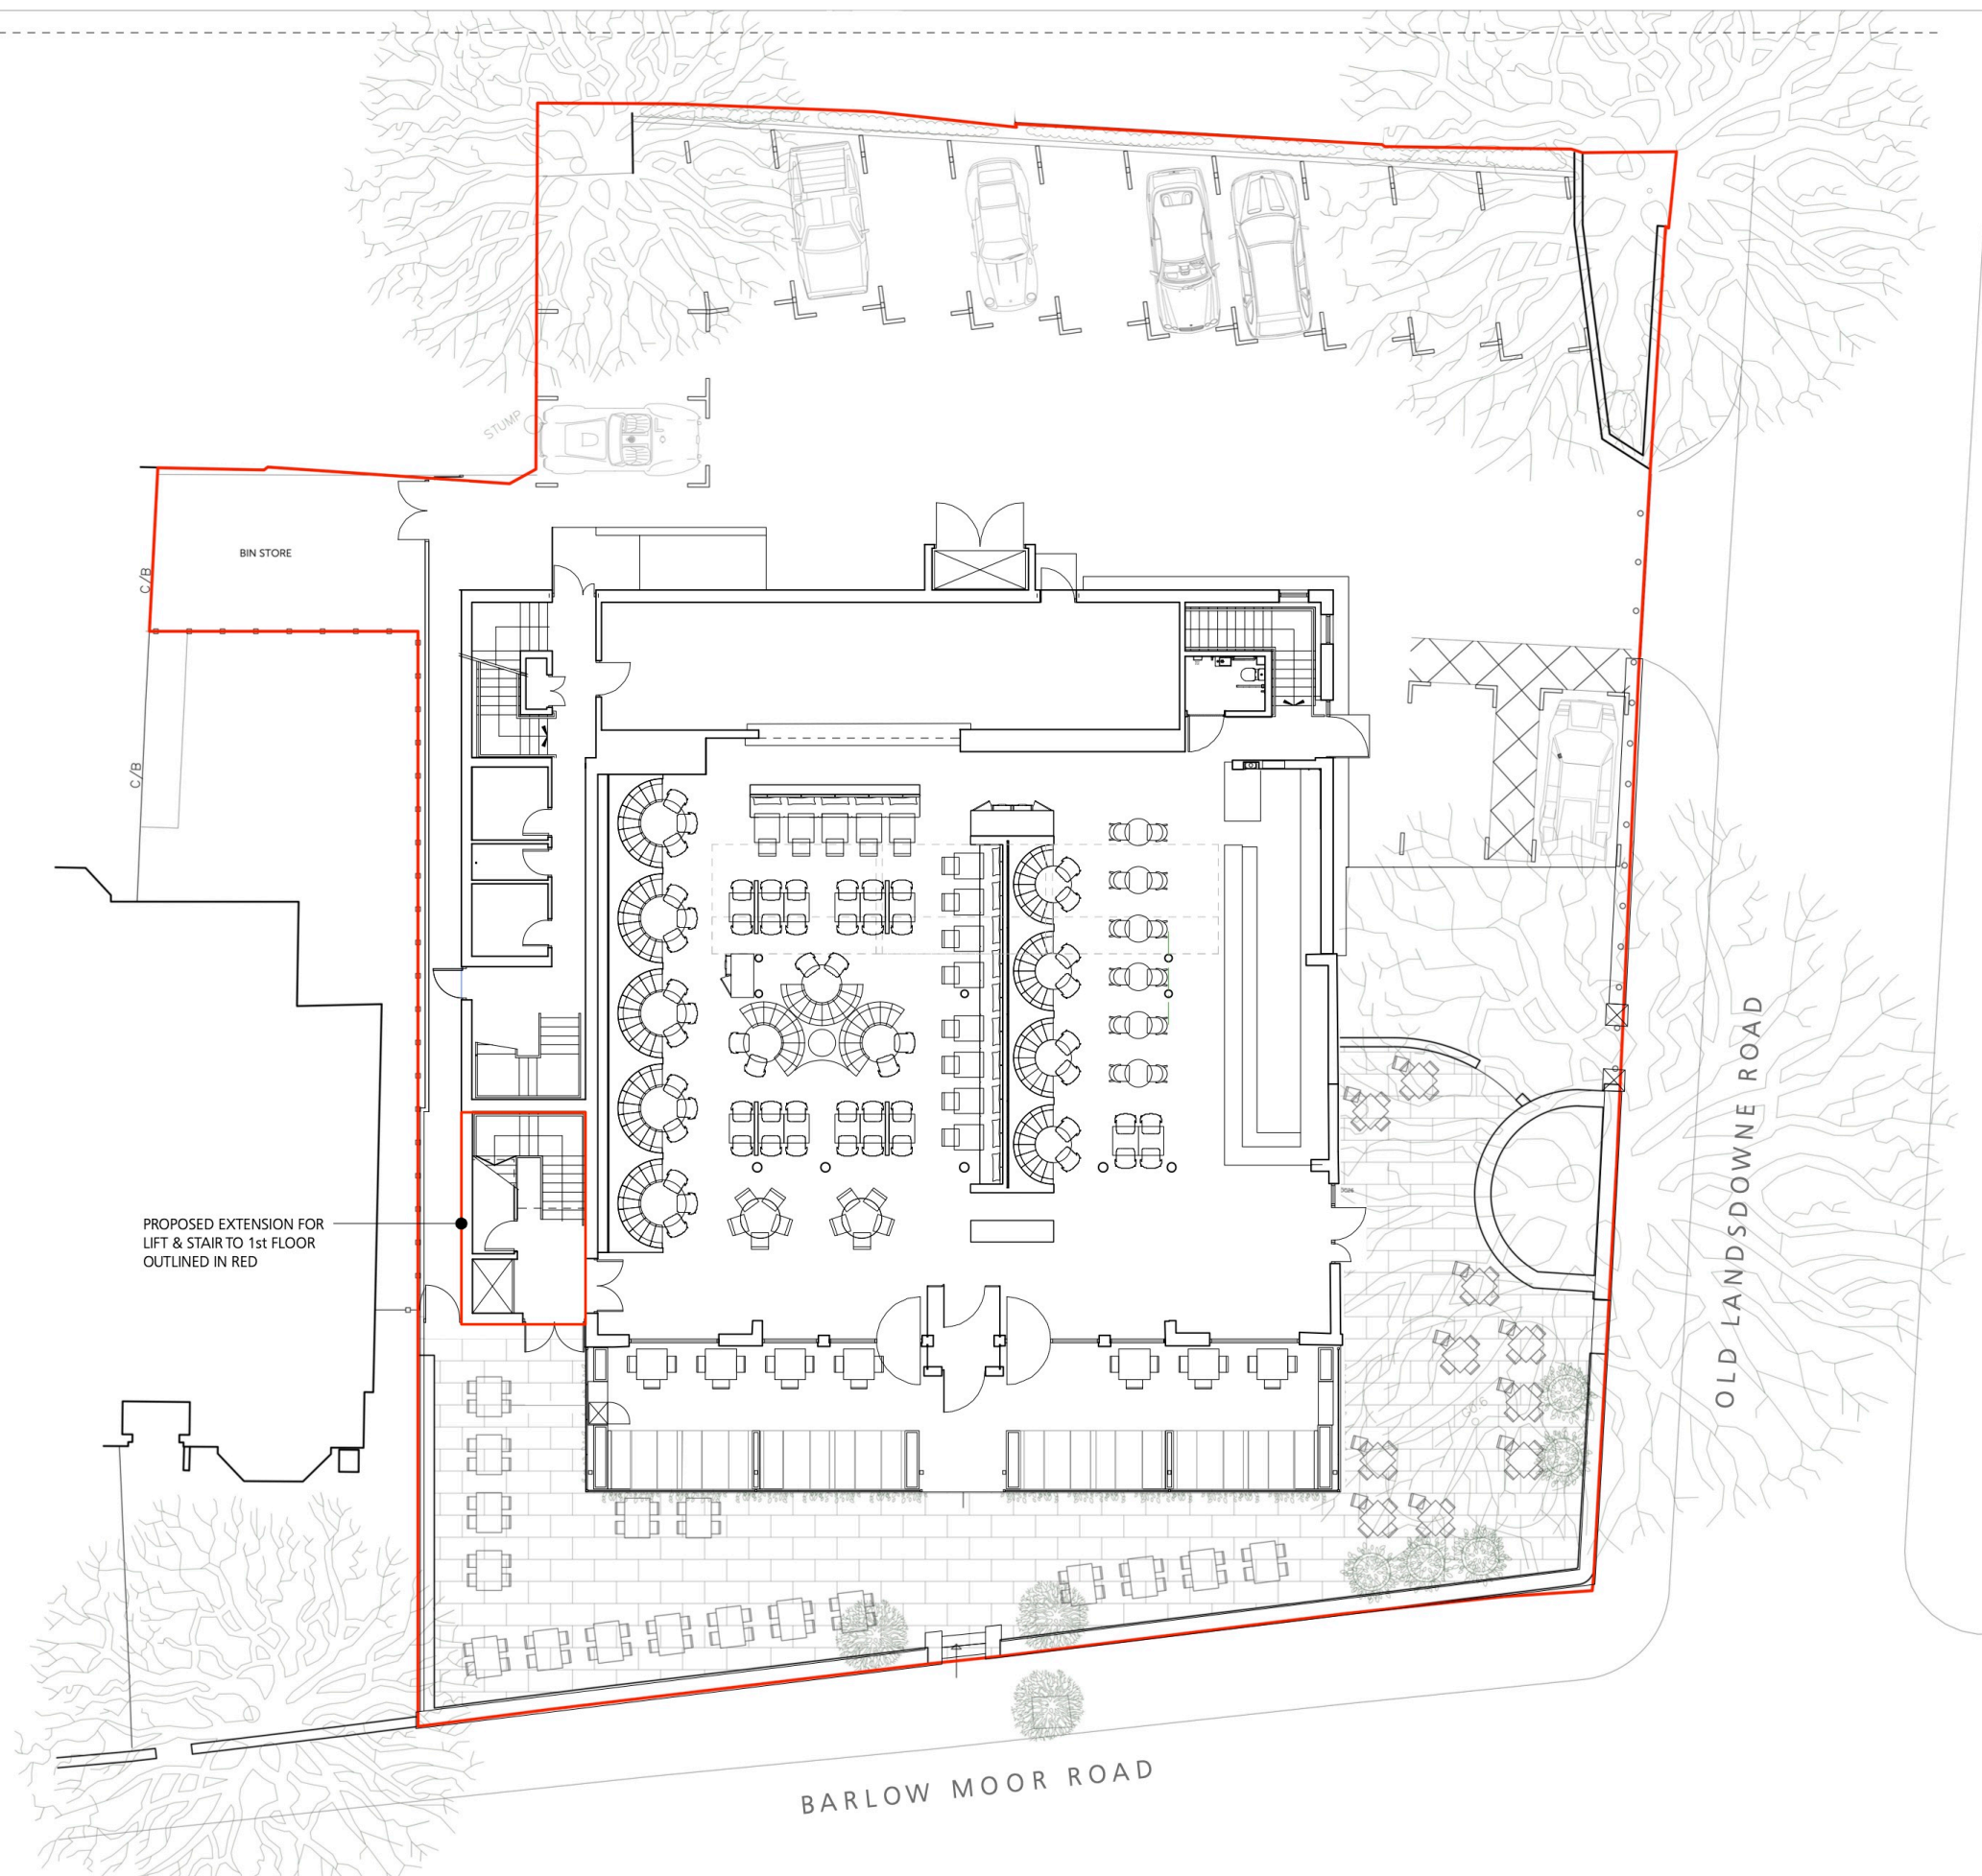

Rev A - 04/25 - new extension set back increased

Jonathan Davidson Architects
Architecture & Industrial Design
47 Hilton Street
MANCHESTER
M1 2EF
t: 0161 711 0835
e: inbox@jddavidsonarchitects.com
w: www.jddavidsonarchitects.com

Client: Elle R Leisure
Project: **Albert's Restaurant & Bar**
Barlow Moor Rd, Didsbury
Scale: 1:200 @ A3
Date: Nov 2024

Document	Planning Drawing Proposed Ground Floor & Site			
Status	For information			
Doc Ref	381	PD	1101	A