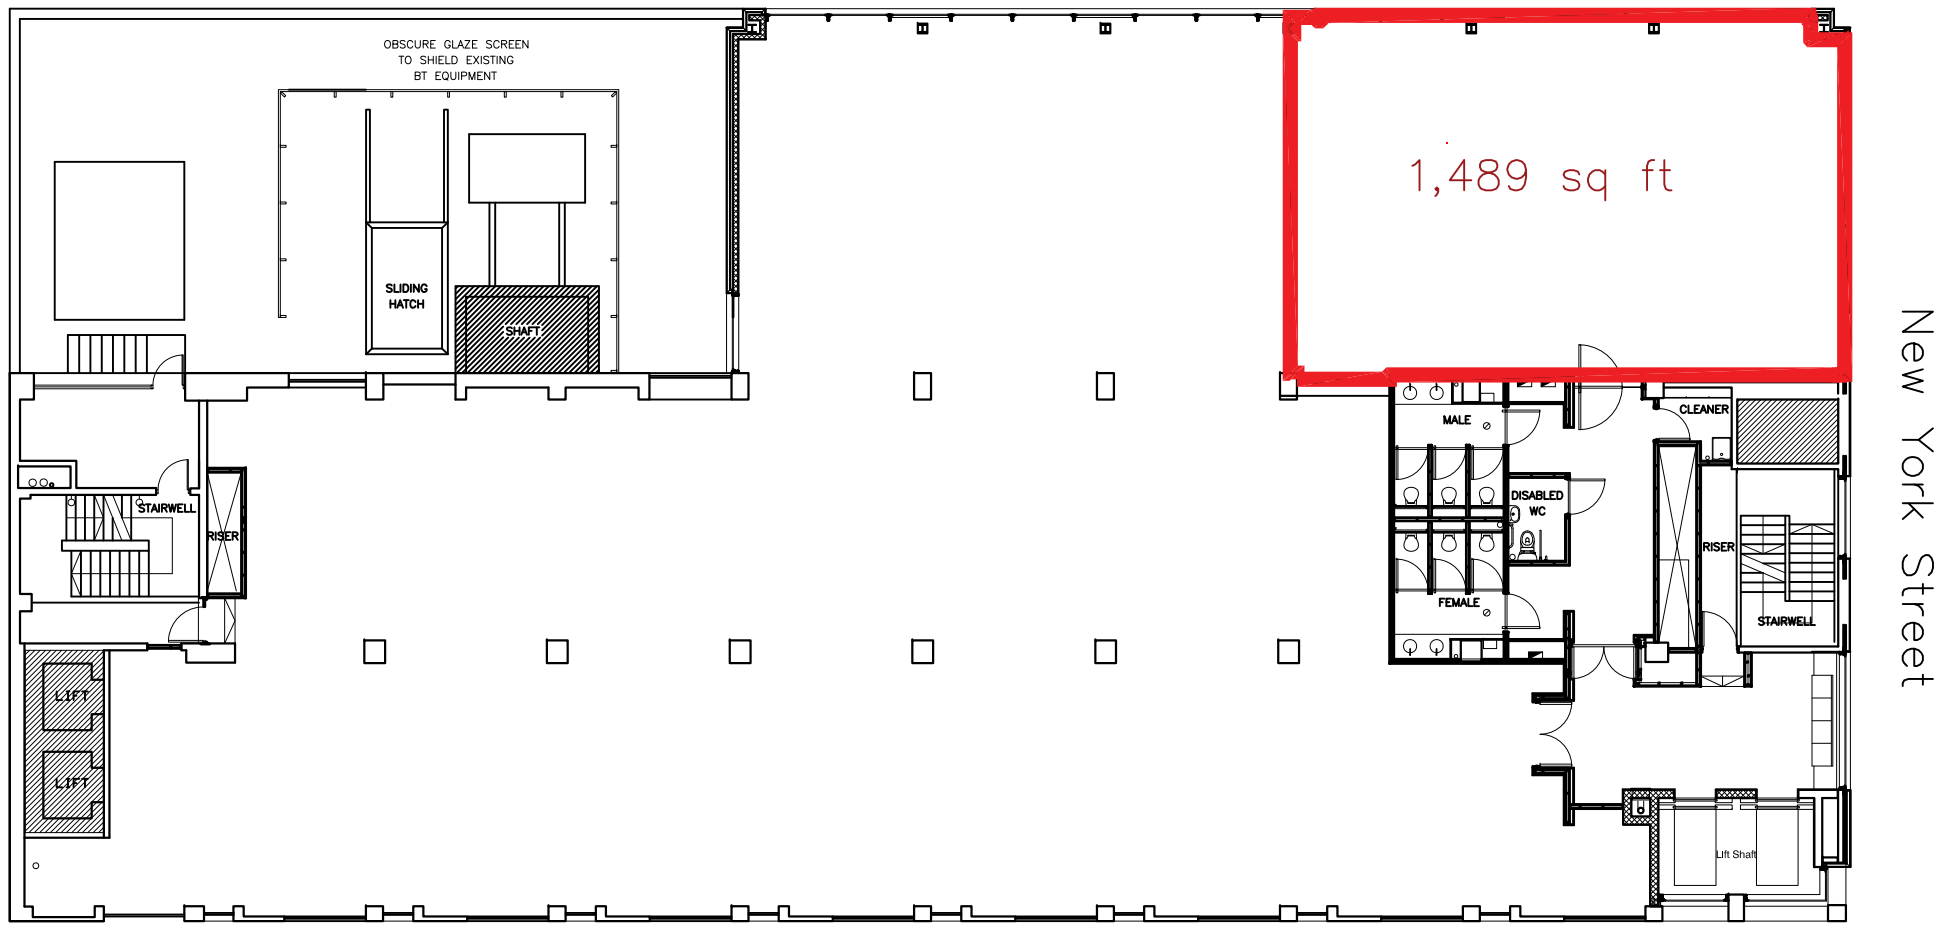


0 2m 4m 6m 8m 10m 20m

SCALE 1:200 IN METERS

REVISION	DATE	NOTES

FOR INFORMATION

Building:
The Exchange

Customer:

Title:
Lease Plan - Suite 2B

Scale:	Drawn:	Checked:	PaperSize:
1:200	BW	-	A3

Floor Num: 2

Date: 13.06.25

Drawing Number: LEASE-EXCHANGE-02-[illegible]00001_R2

Revision: 02

bruntwood
thedesignstudio

Bruntwood Limited, York House
York Street, Manchester.
M2 3 BB
Tel: 0161 212 2222

NOTE:ALL CONTRACTORS MUST VISIT THE SITE AND BE RESPONSIBLE FOR TAKING AND CHECKING ALL DIMENSIONS RELATIVE TO THEIR WORK. PLEASE INFORM BRUNTWOOD DESIGN STUDIO OF ANY VARIATION BETWEEN DRAWINGS AND SITE CONDITIONS. COPYRIGHT OF THIS DRAWING IS VESTED IN BRUNTWOOD AND IT MUST NOT BE COPIED WITHOUT APPROVAL. USE FIGURED DIMENSIONS ONLY FROM THIS DRAWING. DO NOT SCALE OFF THIS DRAWING