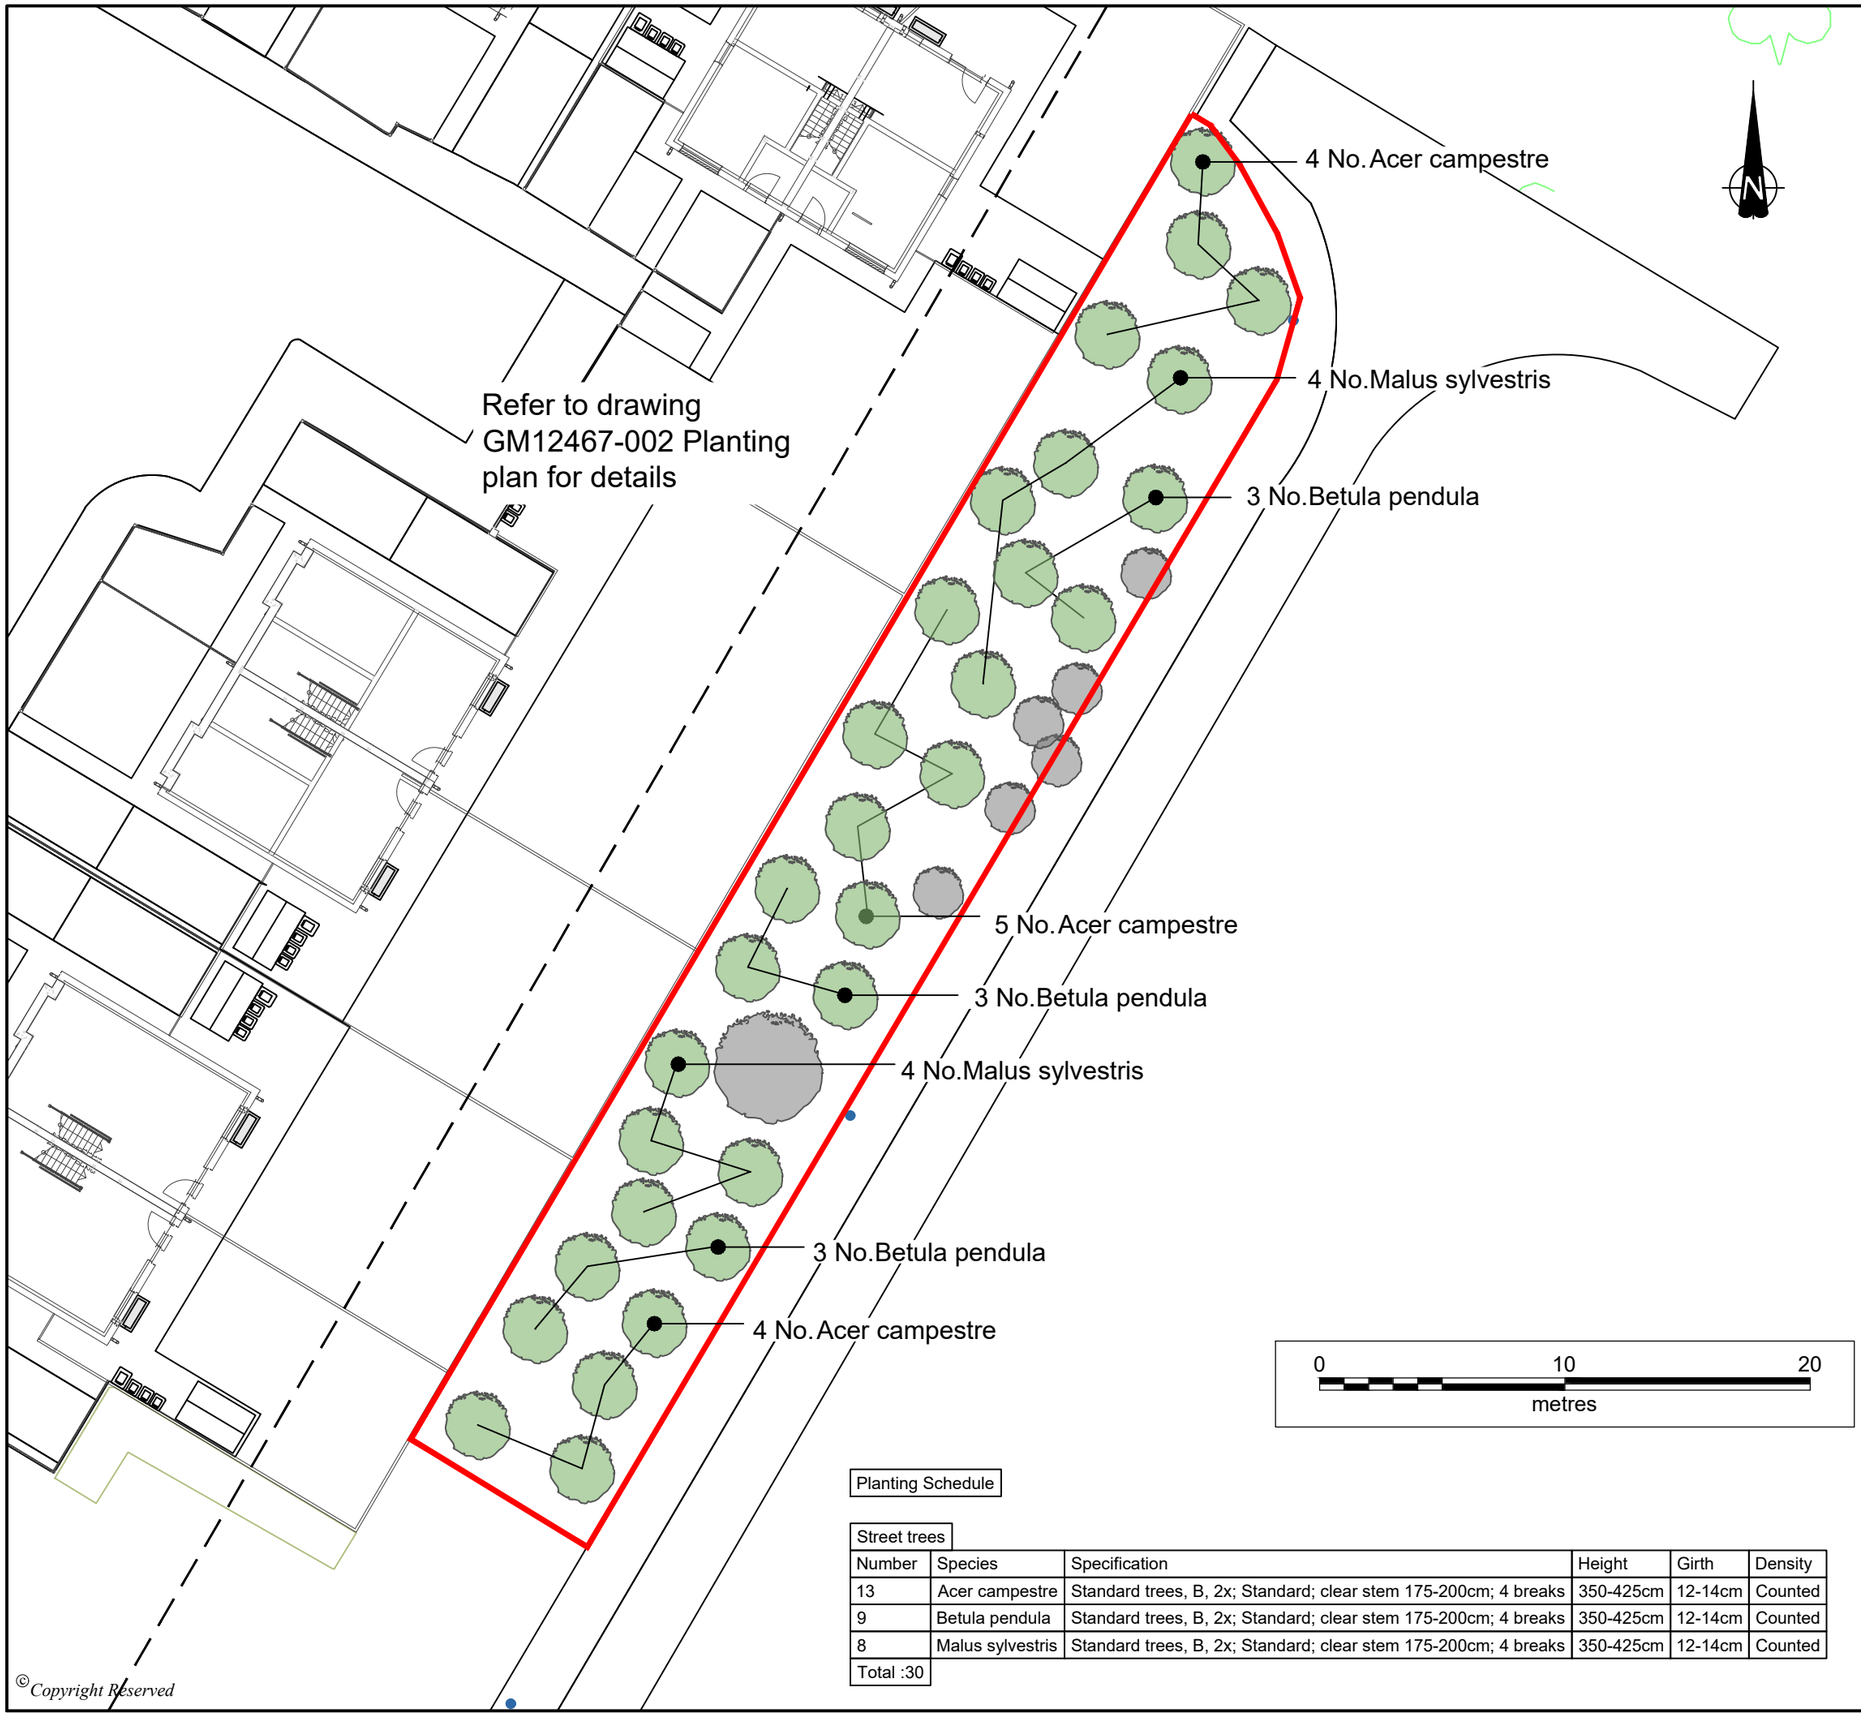

© Copyright Reserved

DO NOT SCALE FROM THIS DRAWING

KEY

- Tree Replacement Area
- Existing Trees
- Proposed Trees

Note:
The proposed trees are put in place for the replacement of the 9 trees removed on the Palgrave Avenue site and the 6 trees removed on the Queens Road site with a 2 for 1 replacement strategy. Resulting in 30 proposed replacement trees.

Planting Schedule

Street trees

Number	Species	Specification	Height	Girth	Density
13	Acer campestre	Standard trees, B, 2x; Standard; clear stem 175-200cm; 4 breaks	350-425cm	12-14cm	Counted
9	Betula pendula	Standard trees, B, 2x; Standard; clear stem 175-200cm; 4 breaks	350-425cm	12-14cm	Counted
8	Malus sylvestris	Standard trees, B, 2x; Standard; clear stem 175-200cm; 4 breaks	350-425cm	12-14cm	Counted
Total :30					

REVISION	DETAILS	DATE	DR'N	CHK'D	APP'D

CLIENT

GUINNESS PARTNERSHIP

PROJECT

DAM HEAD AND WHITE MOSS

DRAWING TITLE

TREE REPLACEMENT STRATEGY

DRG No.	REV	SUIT. CODE
GM12467-003	-	

DRG SIZE	SCALE	DATE
A3	1:250	17/01/25

DRAWN BY	CHECKED BY	APPROVED BY
MC	JW	LG

wardell armstrong
PART OF SLR

\\WA.LOCAL\PROJECTS\GM\GM12647 - WHITEMOSS AND DAM HEAD\03 - DESIGN\AUTOCAD\GM12647-003 TREE REPLACEMENT STRATEGY JW.DWG