



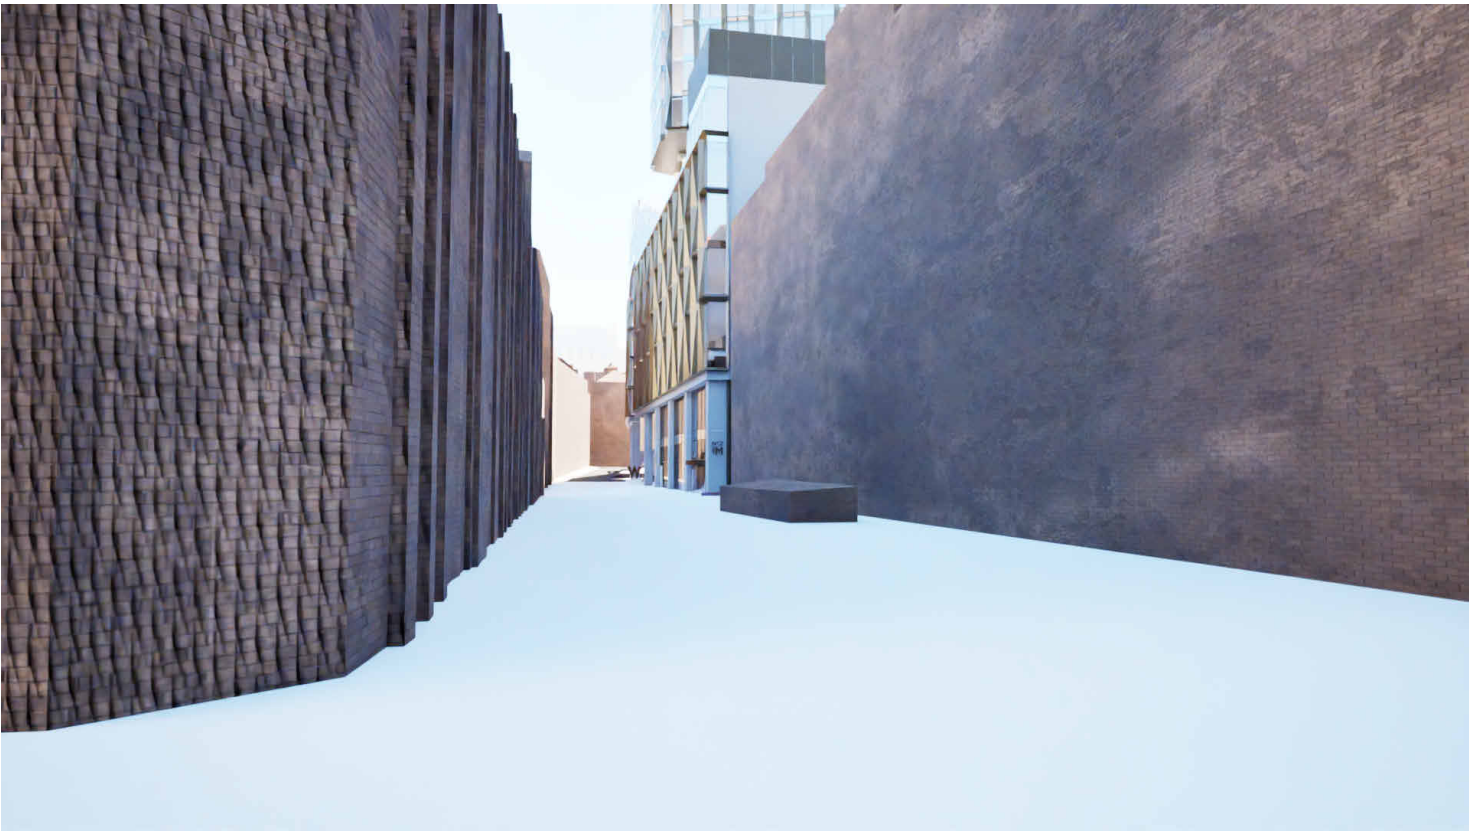


W Sculpture - Day



W Sculpture - Looking up Jacksons Row From Deansgate, Day

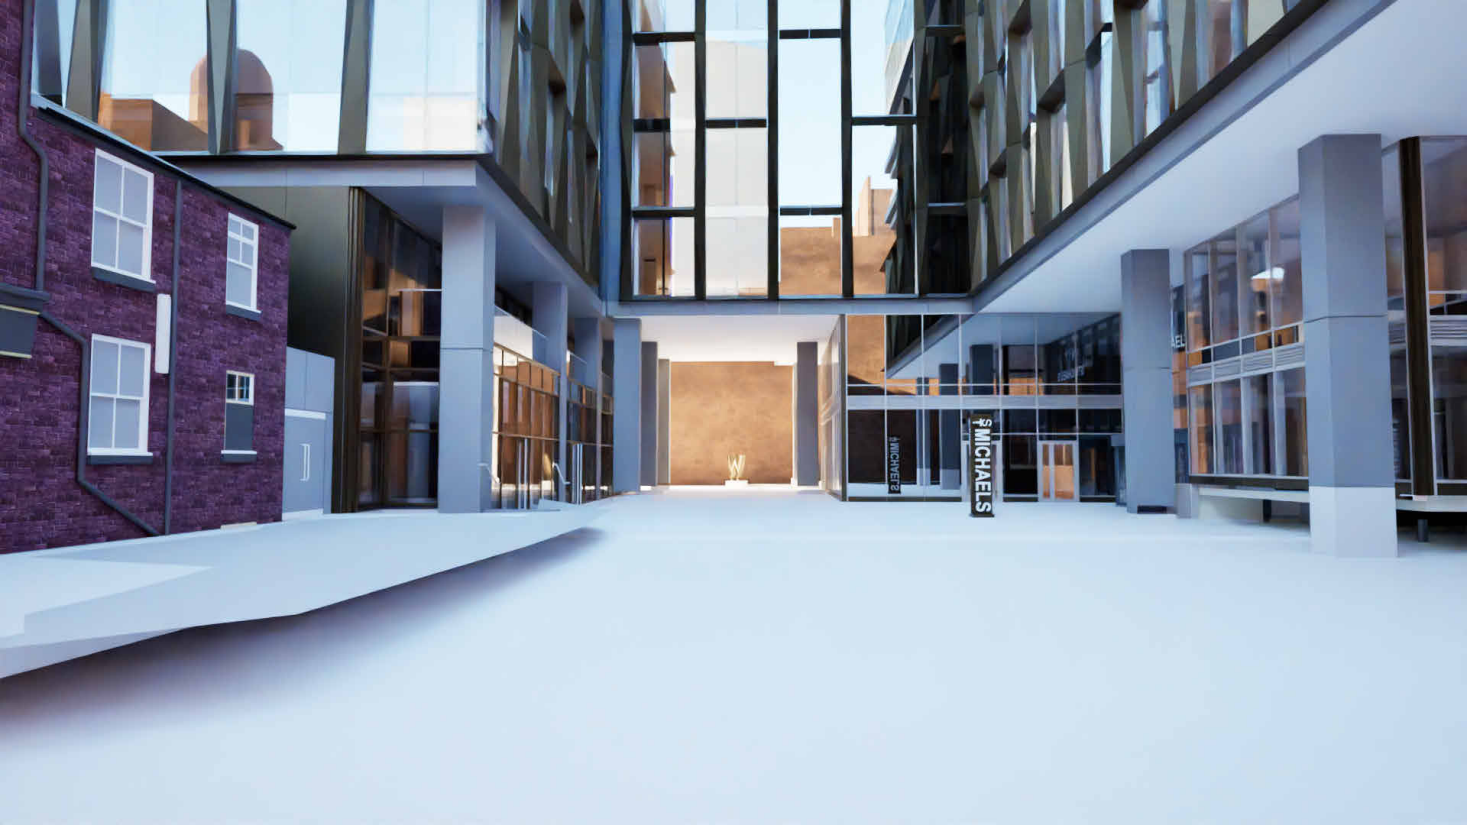


W Sculpture - Abercrombie Sqaure, Day

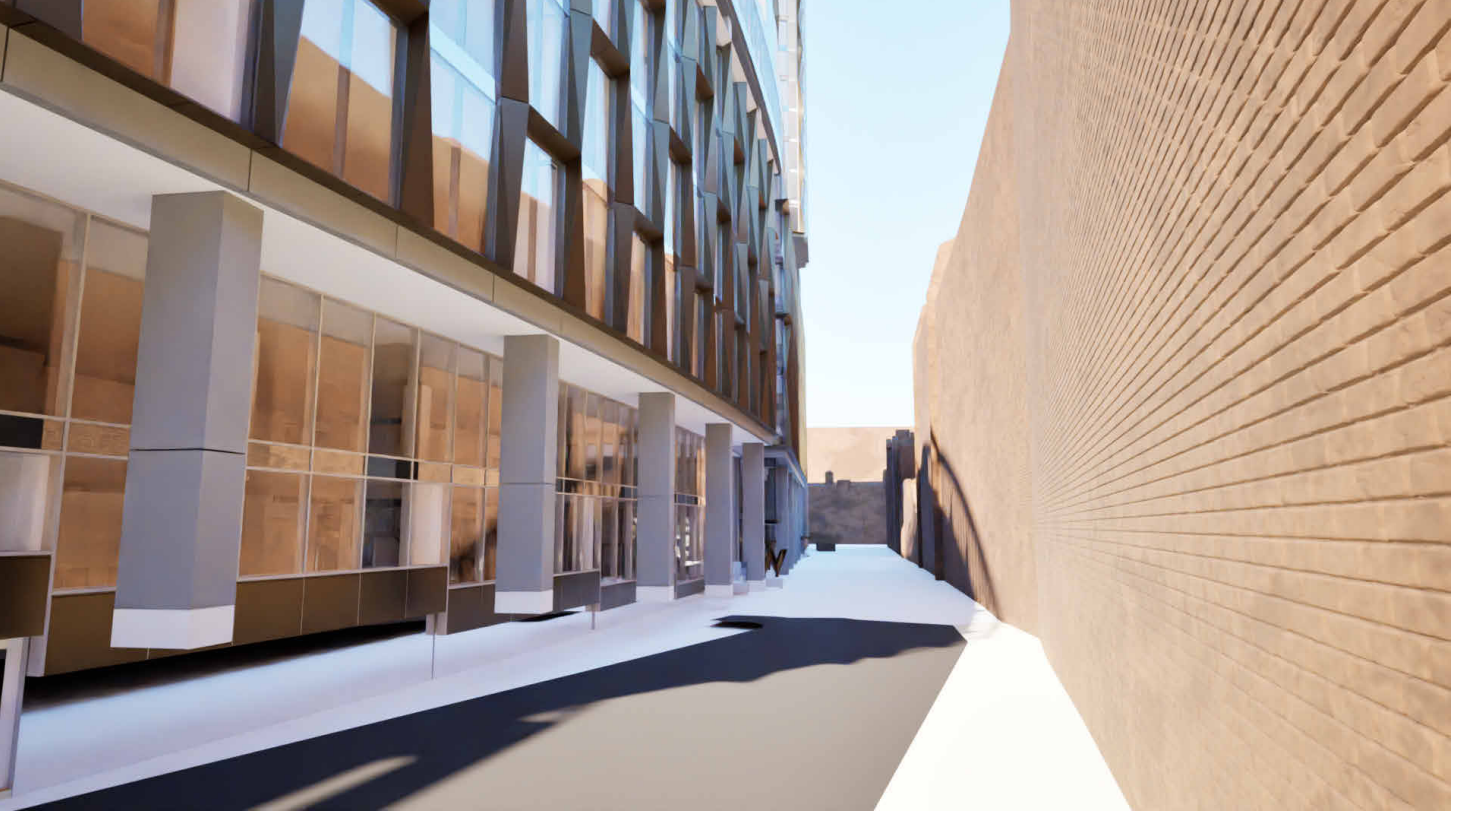

W Sculpture - Looking Down Jacksons Row From Southmill St, Day




W Sculpture - Night

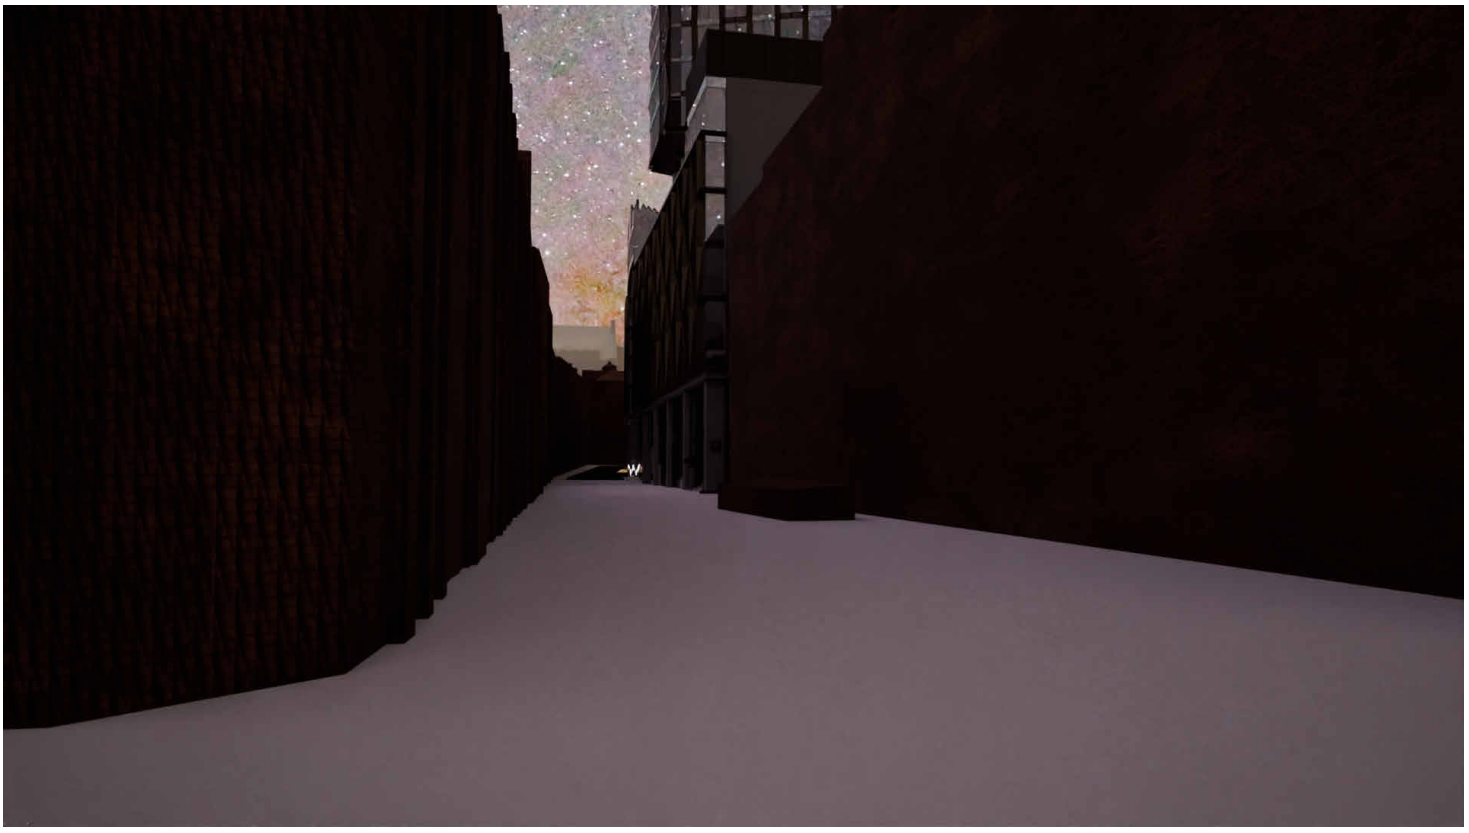


W Sculpture - Looking up Jacksons Row From Deansgate, Night




W Sculpture - Abercrombie Sqaure, Night

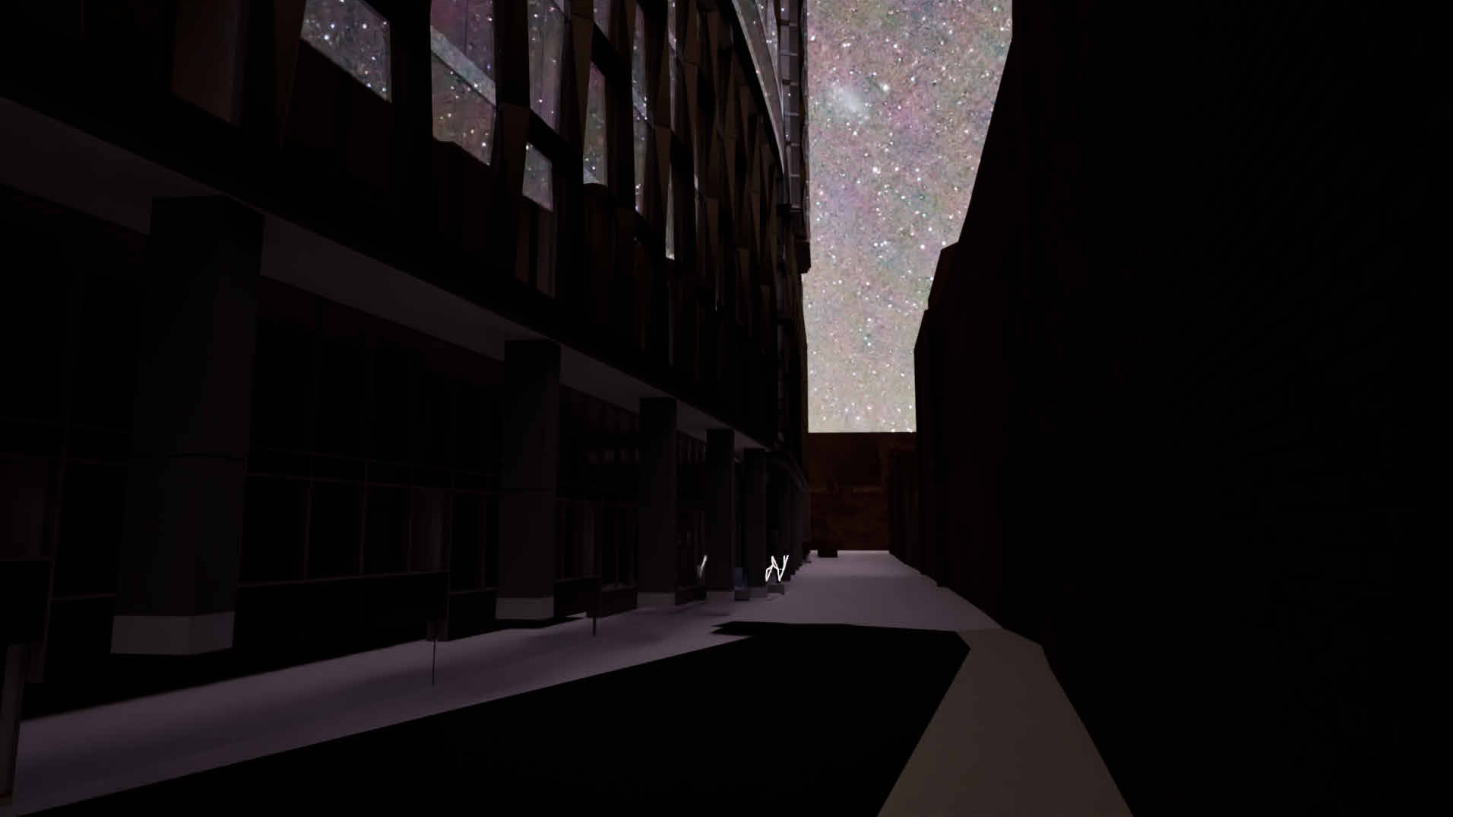

W Sculpture - Looking Down Jacksons Row From Southmill St, Night

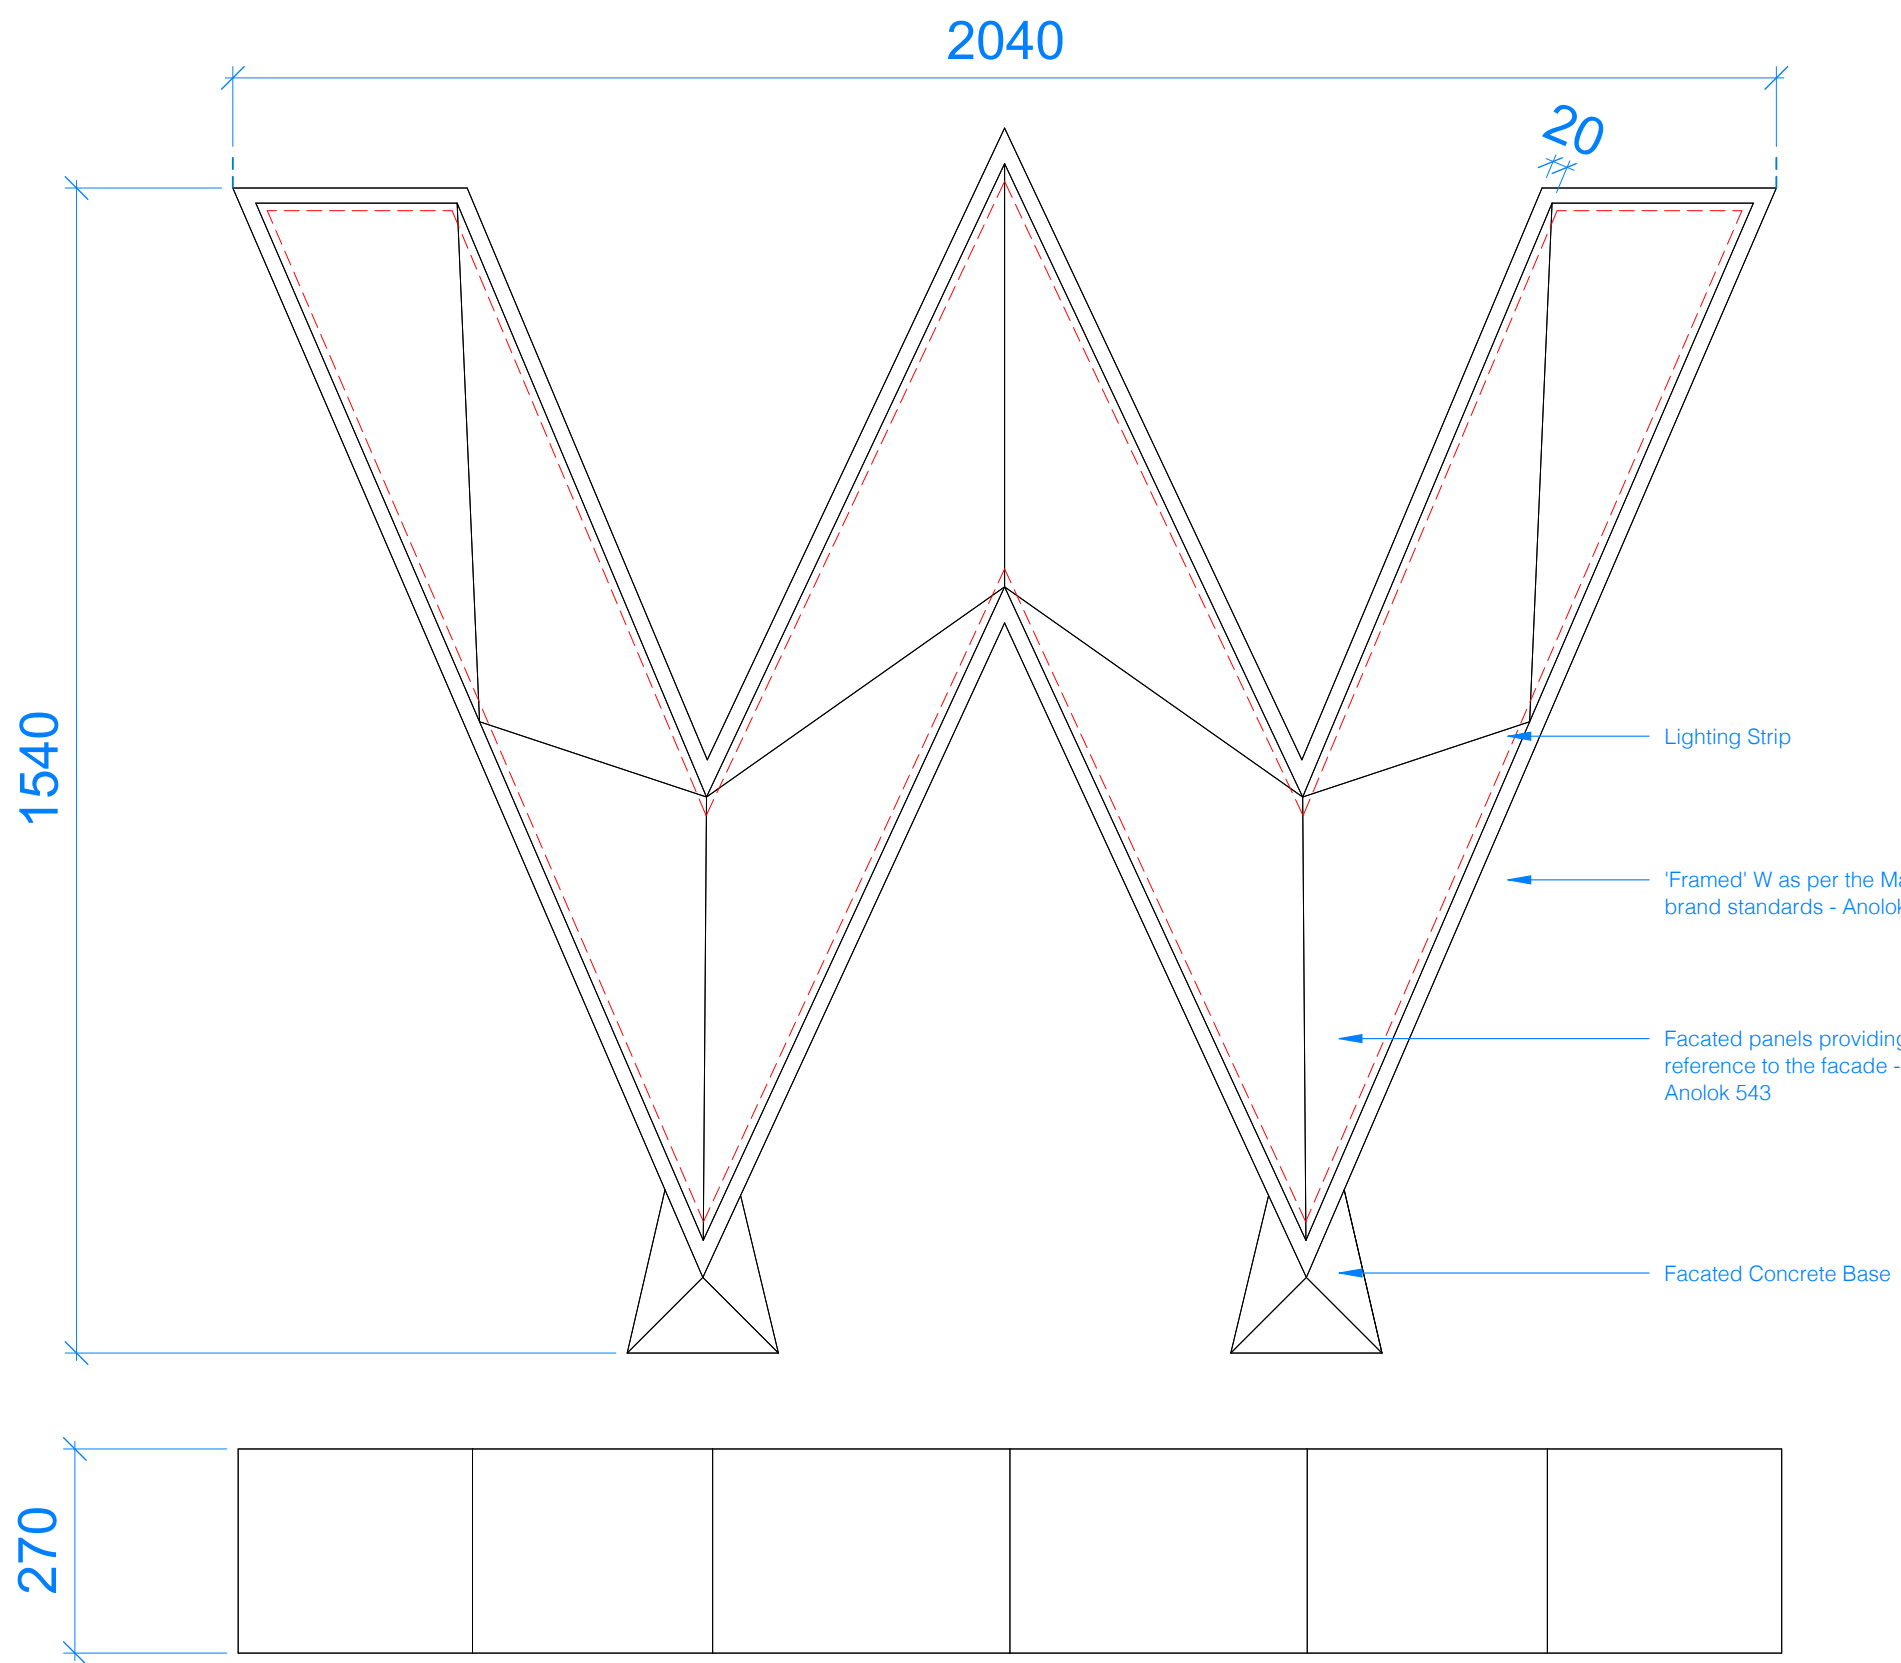

2 W Scuplture_Plan + Elevation
1 : 10

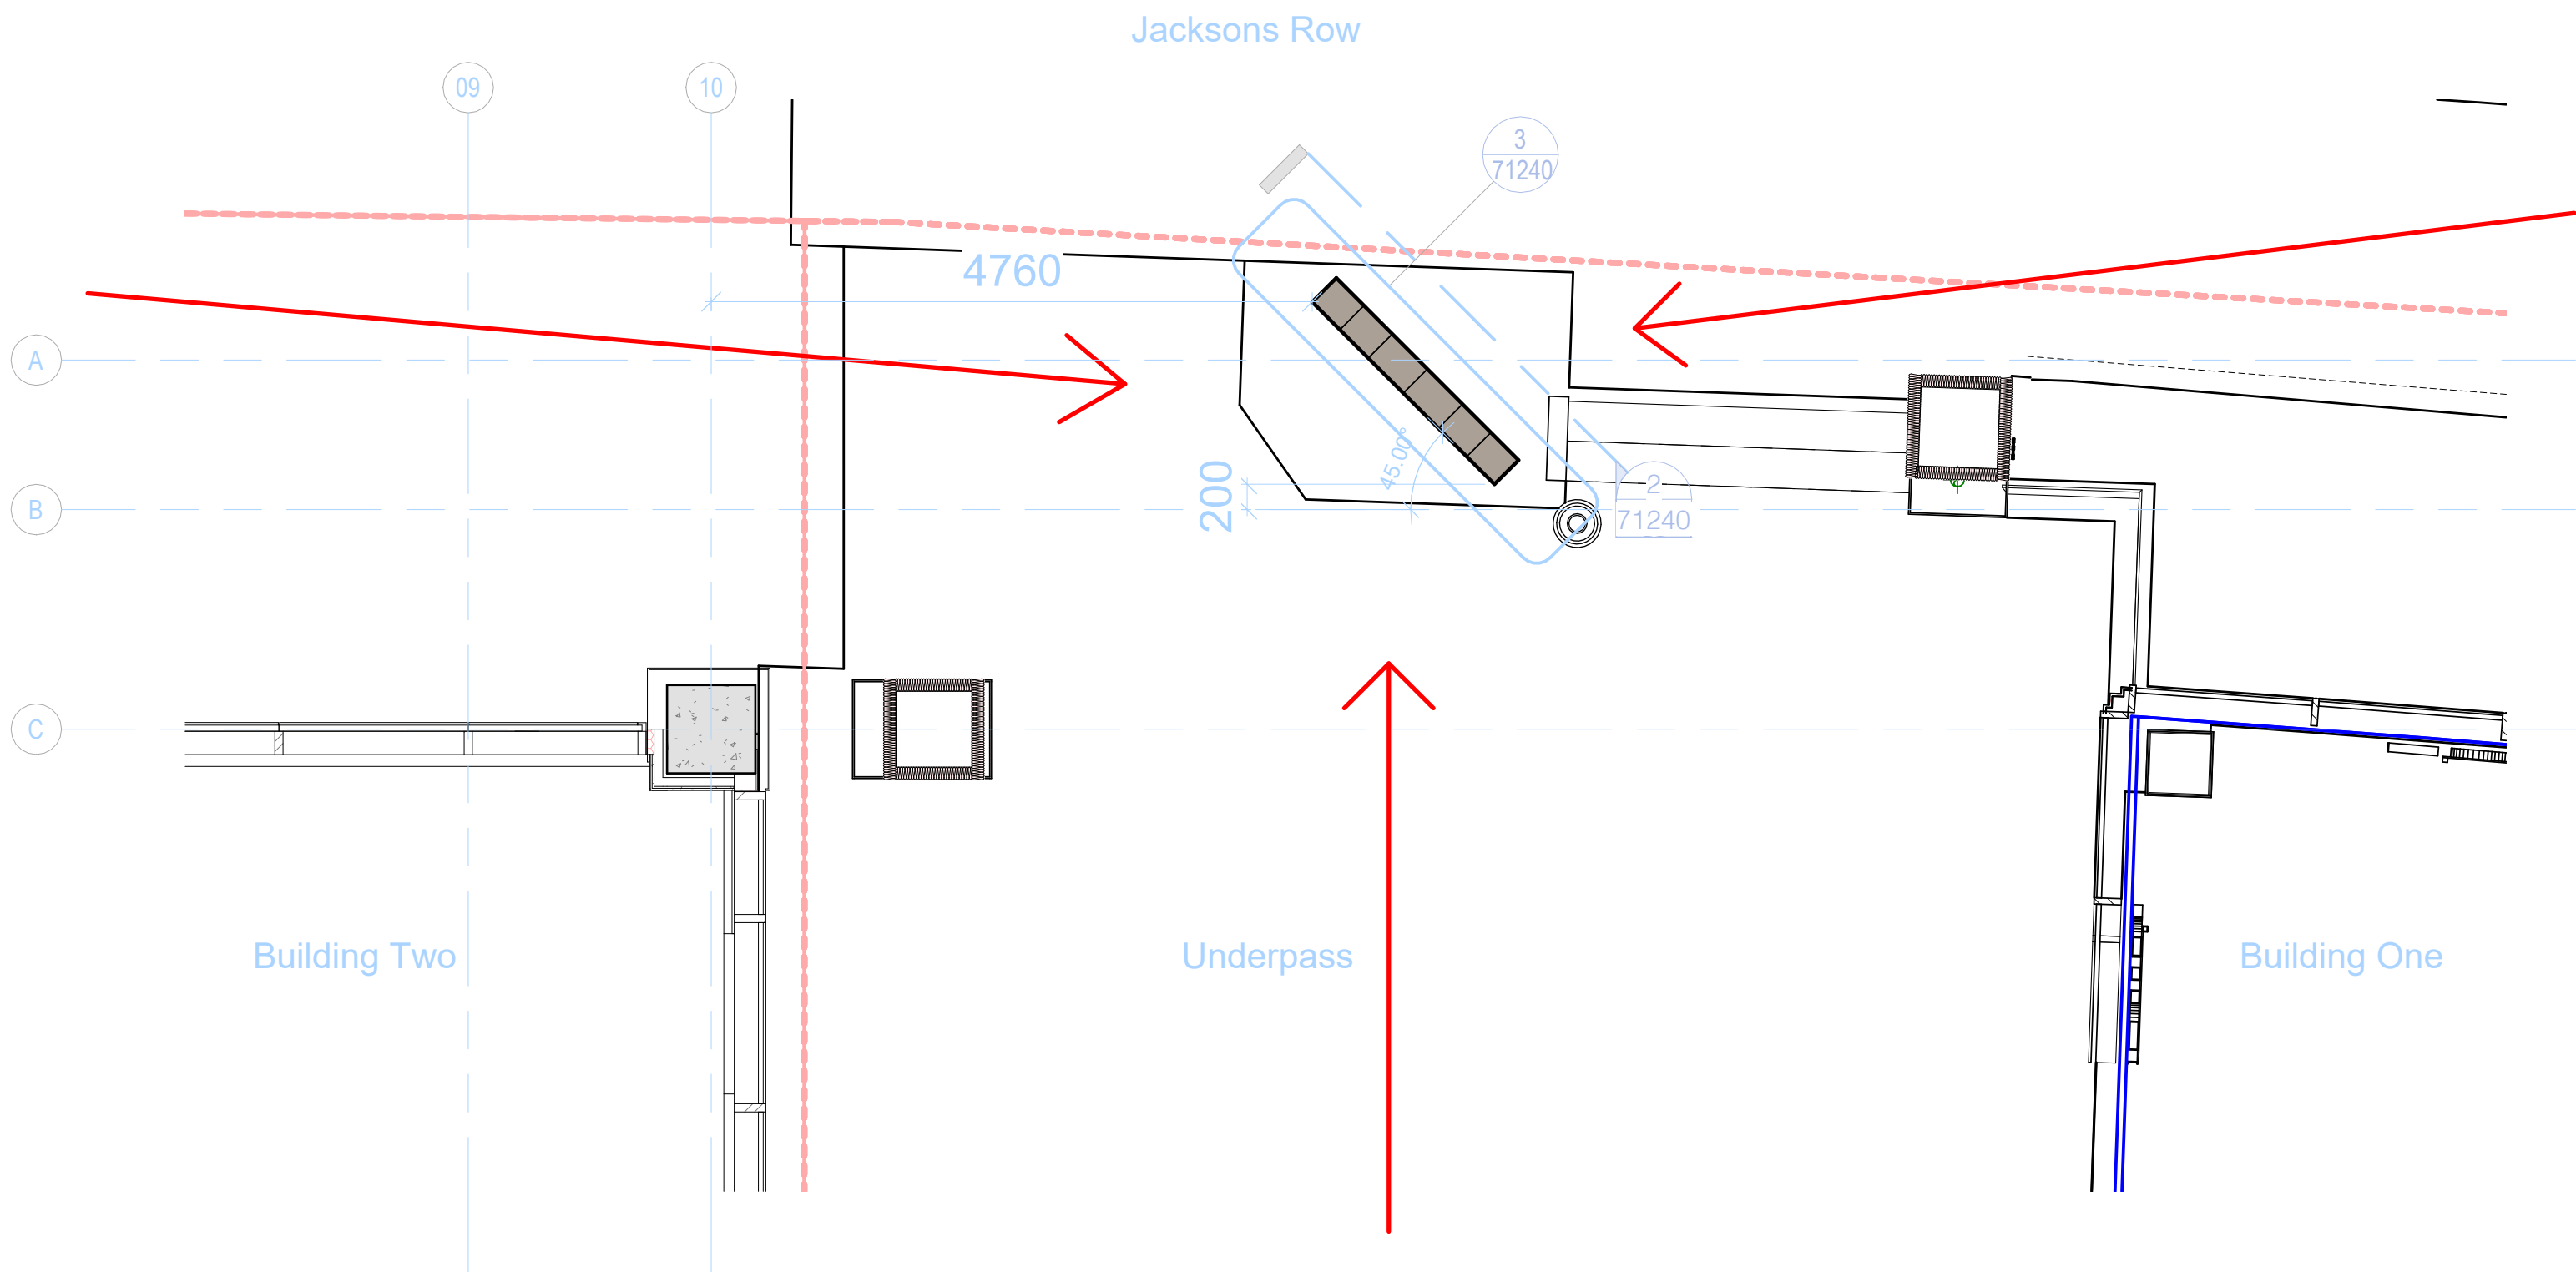

1 GA Plan - Level 00 - W Sign Jacksons Row
1 : 50

Orientation allows for visibility from all three directions

P1 First Issue
Rev: Details
Date: 07.05.25

client:
STM
project:
St Michaels, Phase 03
job number:
0643
status:
Stage 4

title:
Signage Strategy - Jacksons Row
Hotel Entrance W Sculpture

scale: As indicated
drawn by: CM

drawing number:
71240

current revision date: 07.05.25
revision: P1

SGI Studios
1 Kelso Place
Manchester M15 4LE
t: +44(0)161 832 9842
e: mail@hodderandpartners.com
w: www.hodderandpartners.com

hodder+partners