




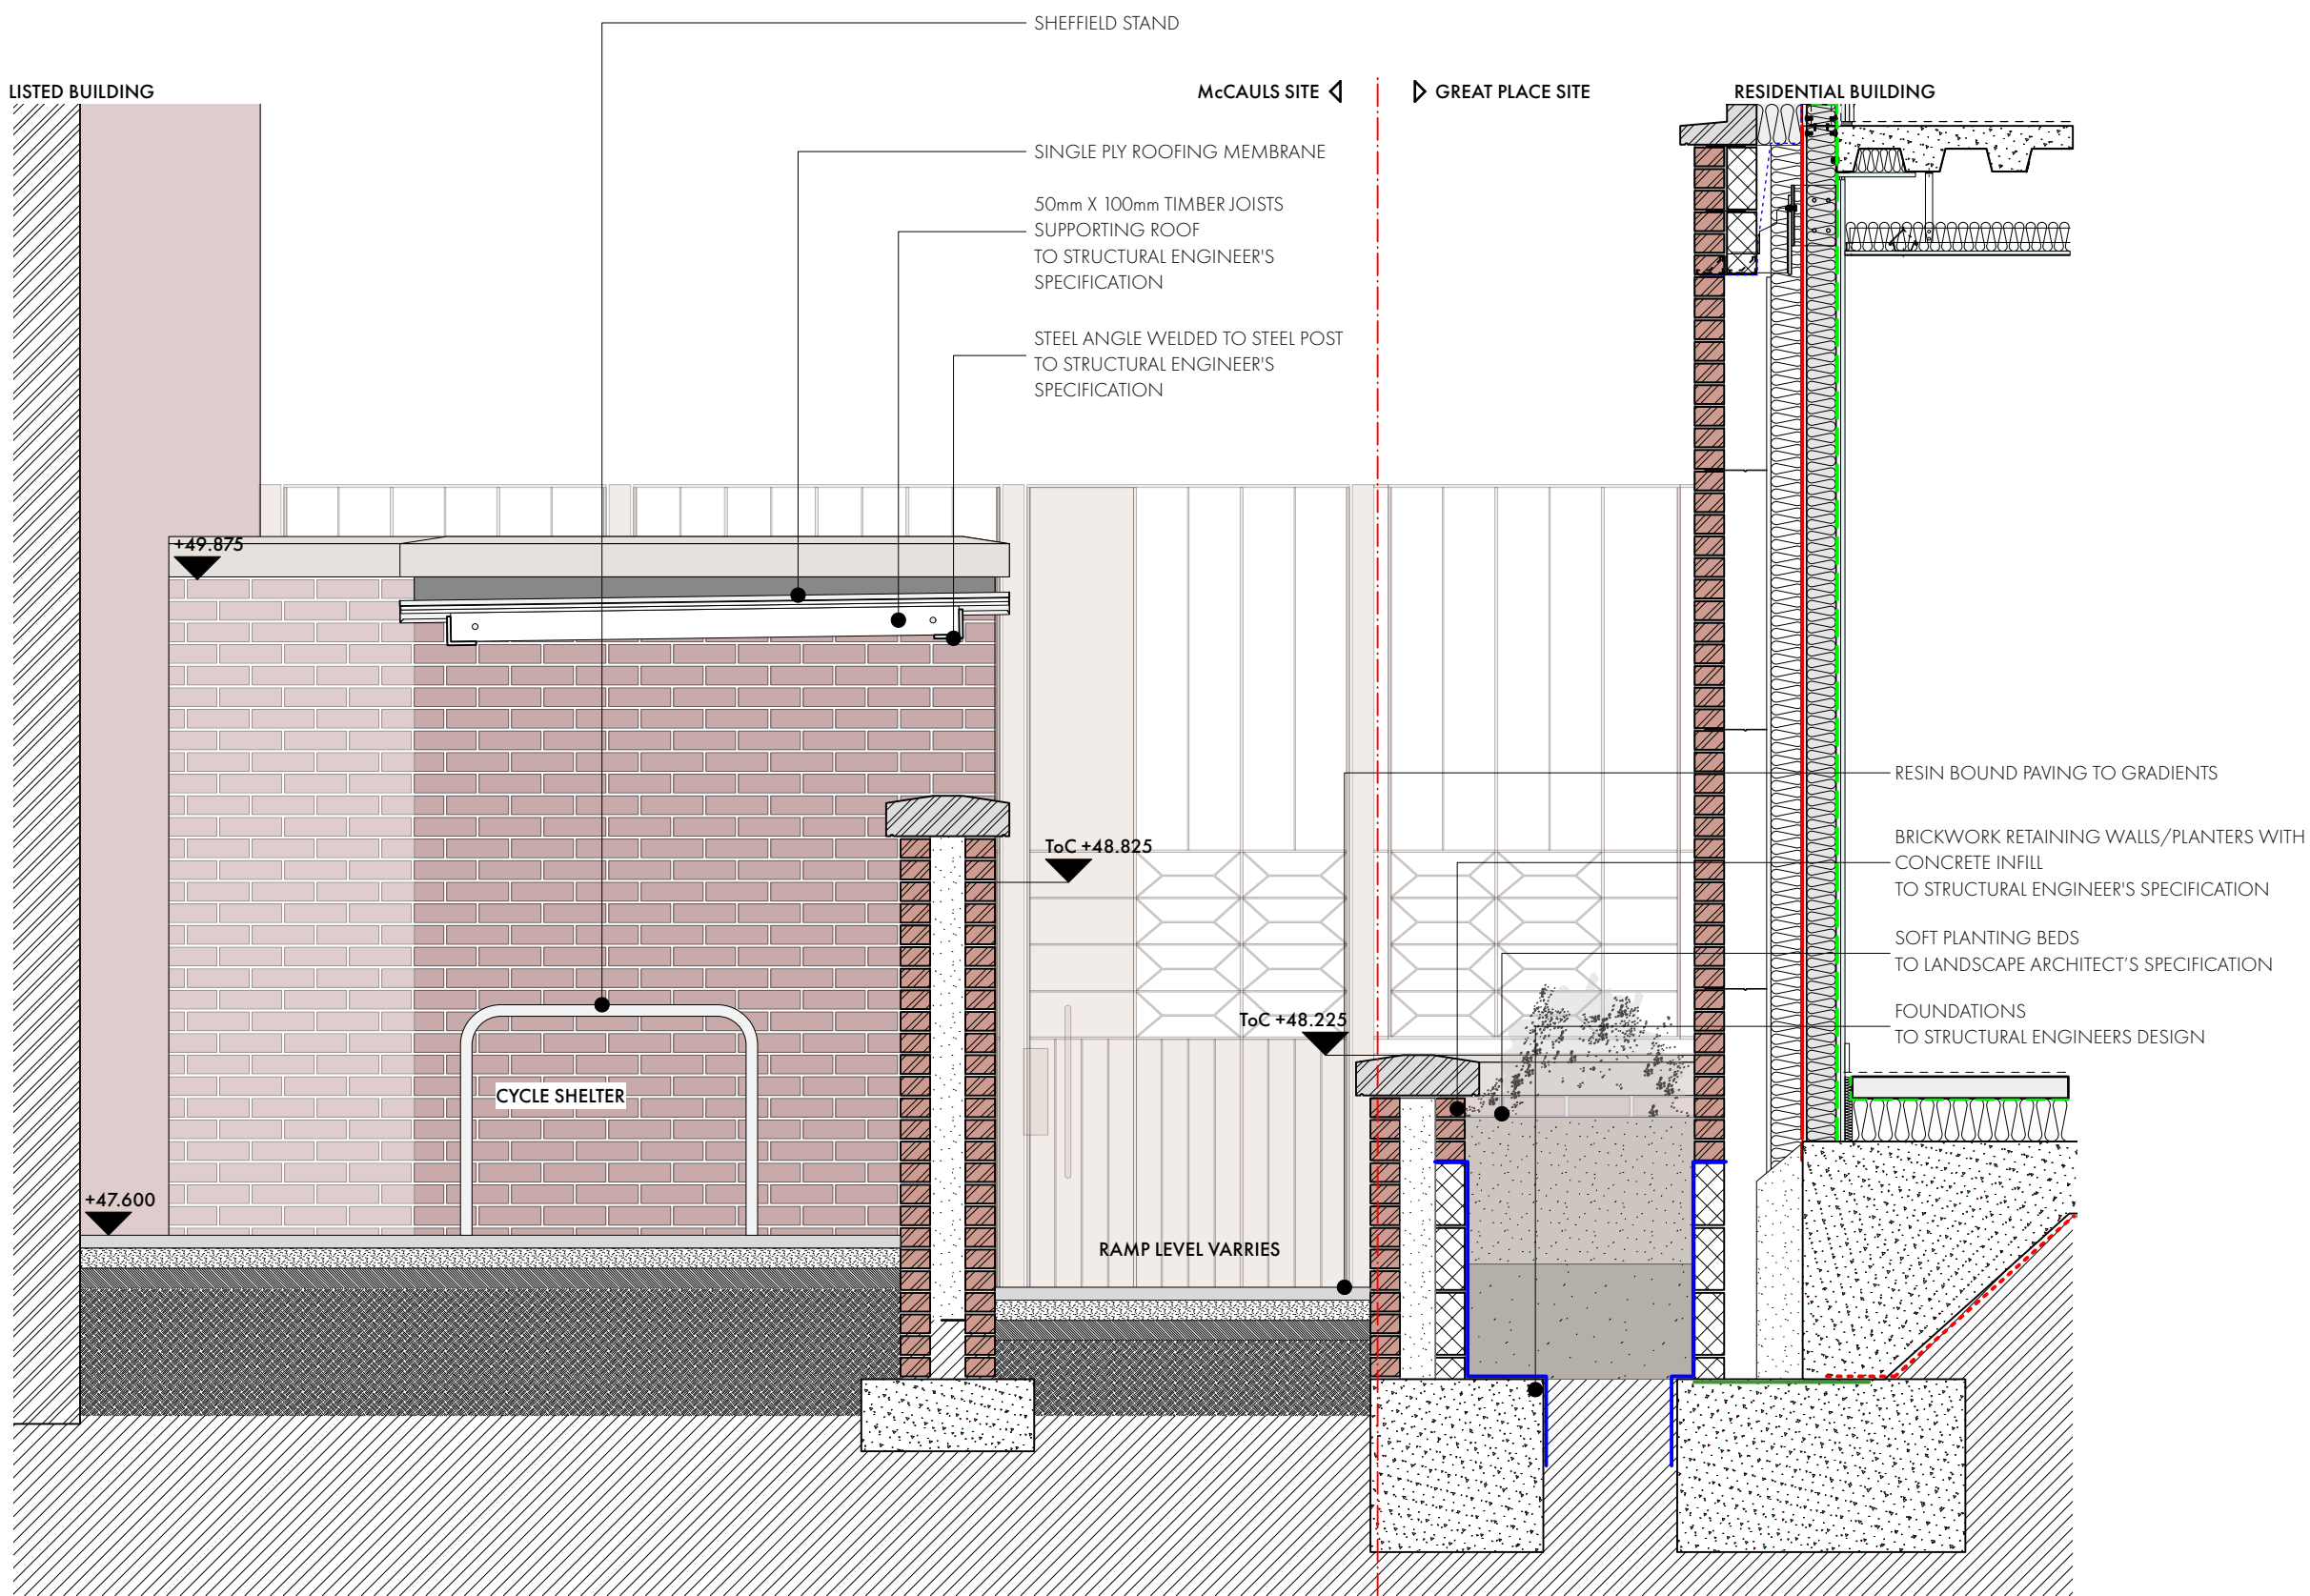


SECTION A-A
1:25

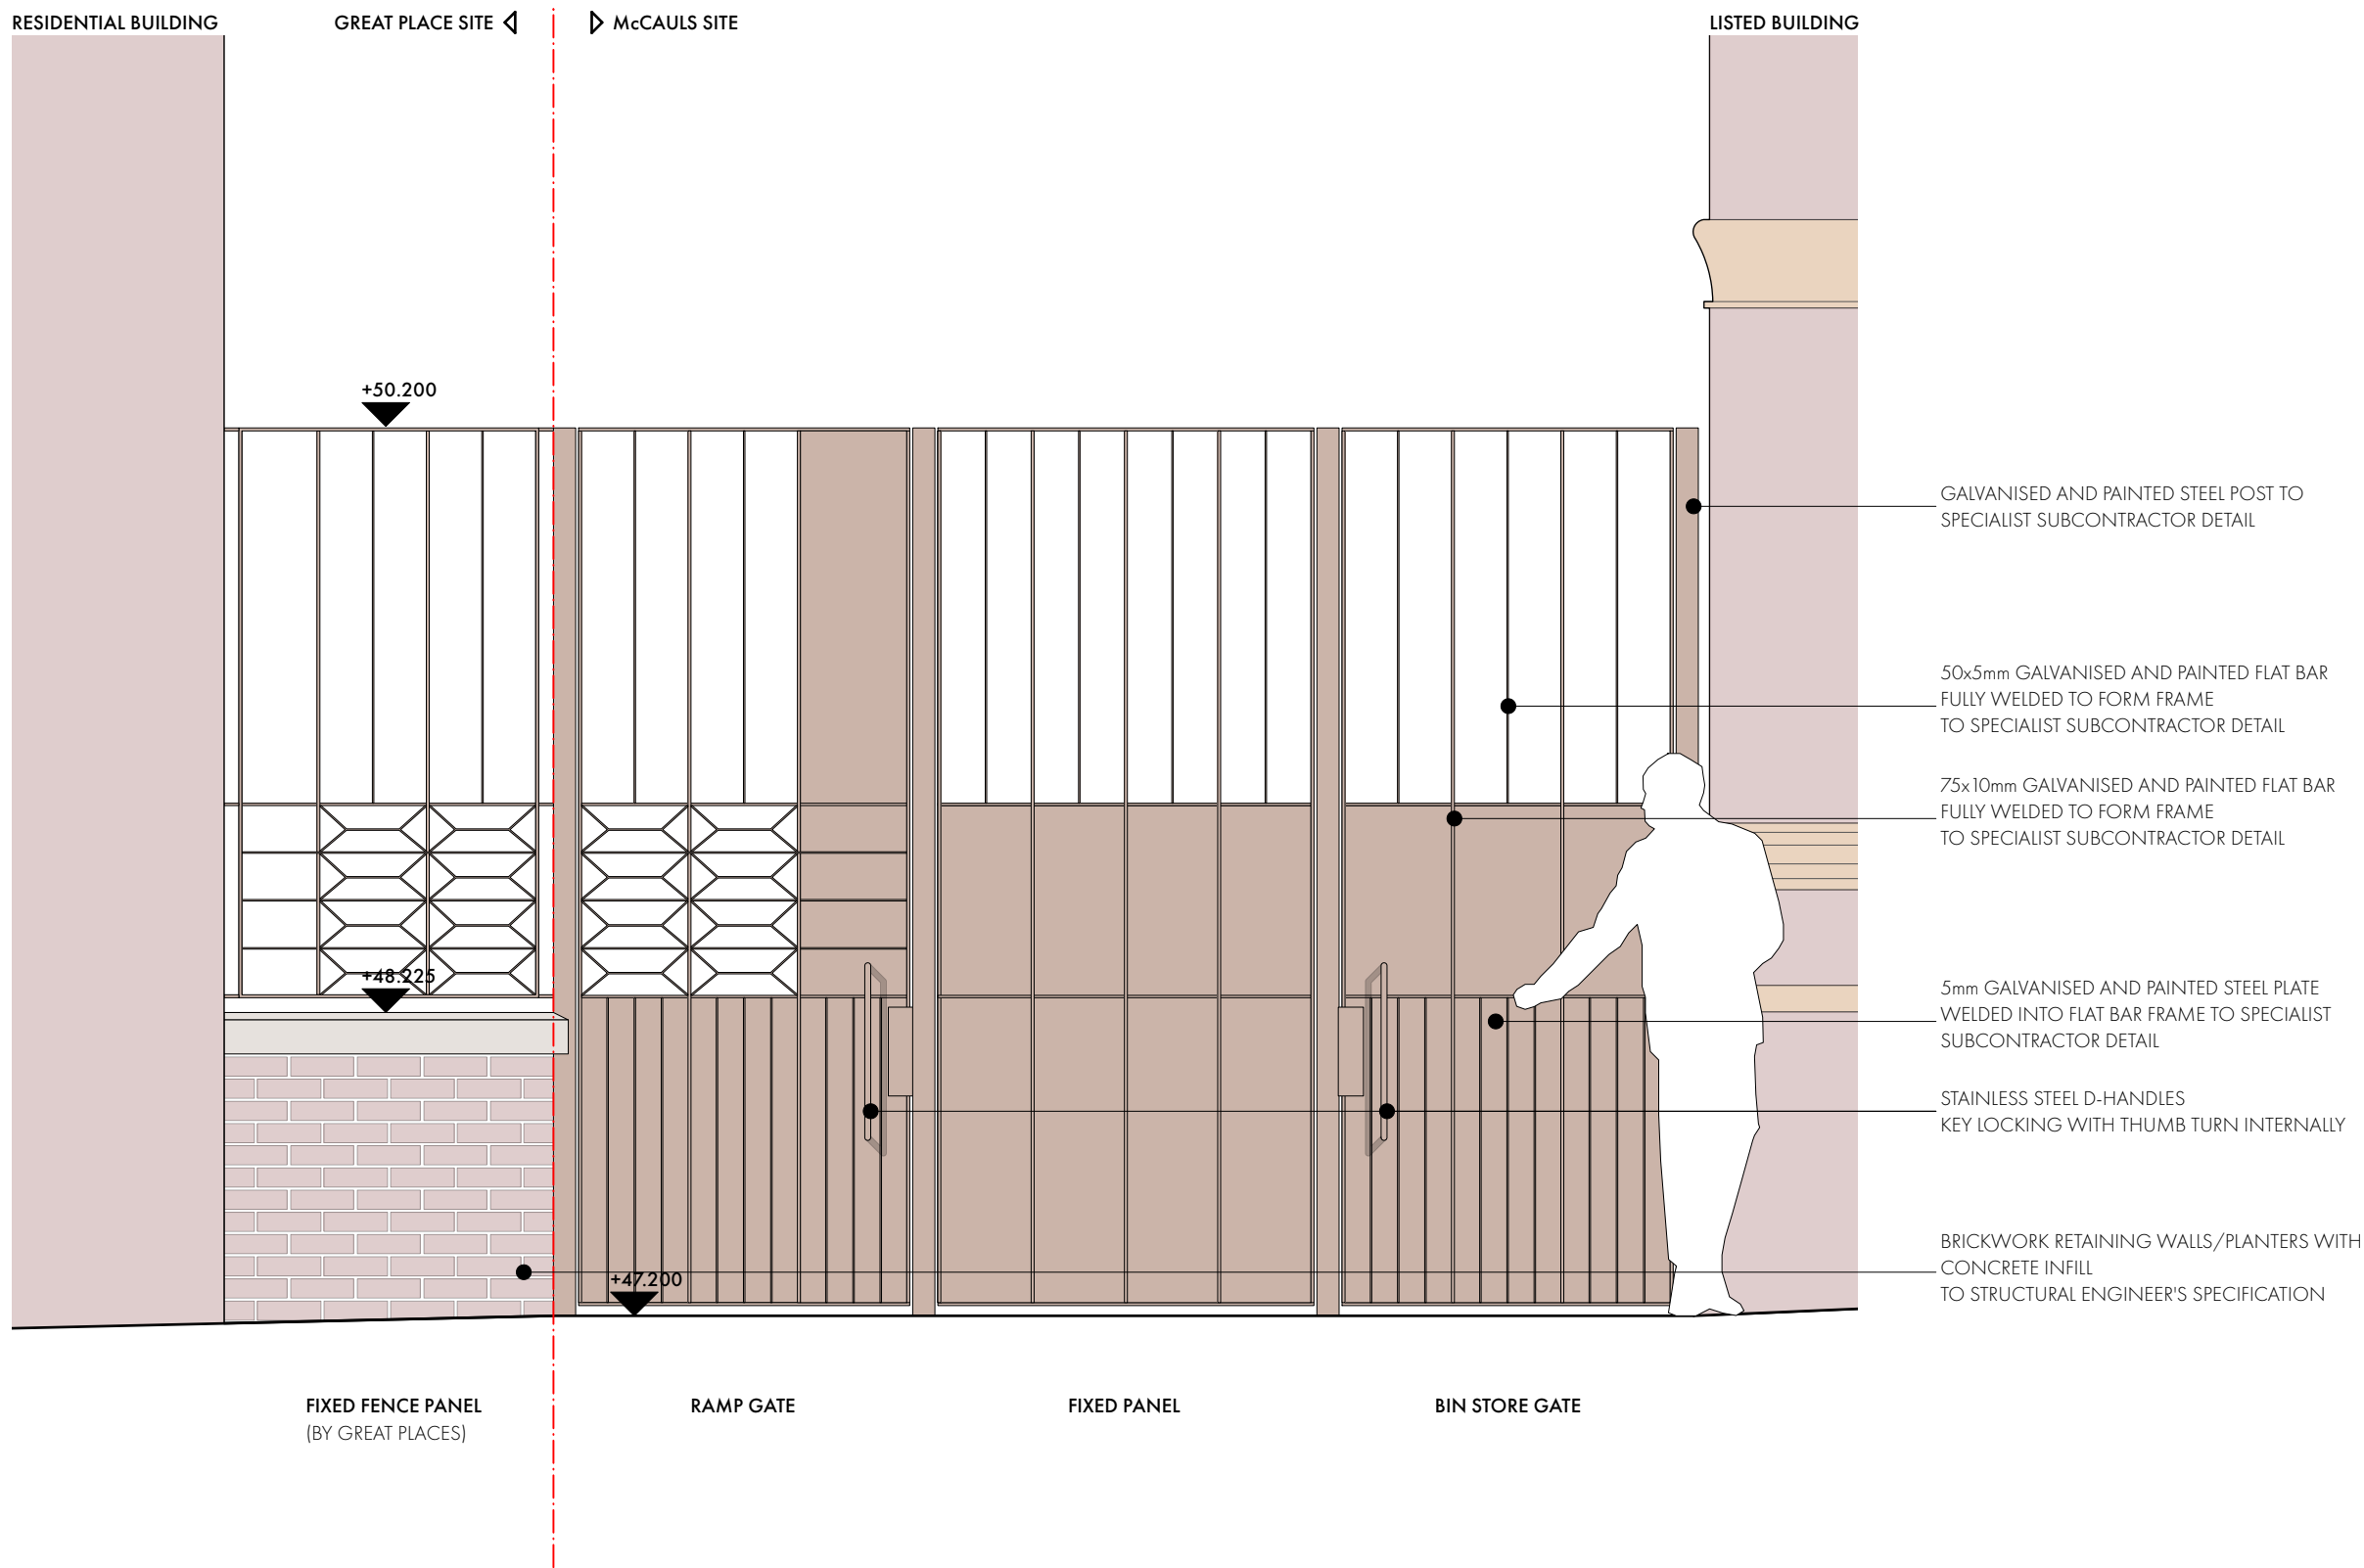

ELEVATION 01
1:25

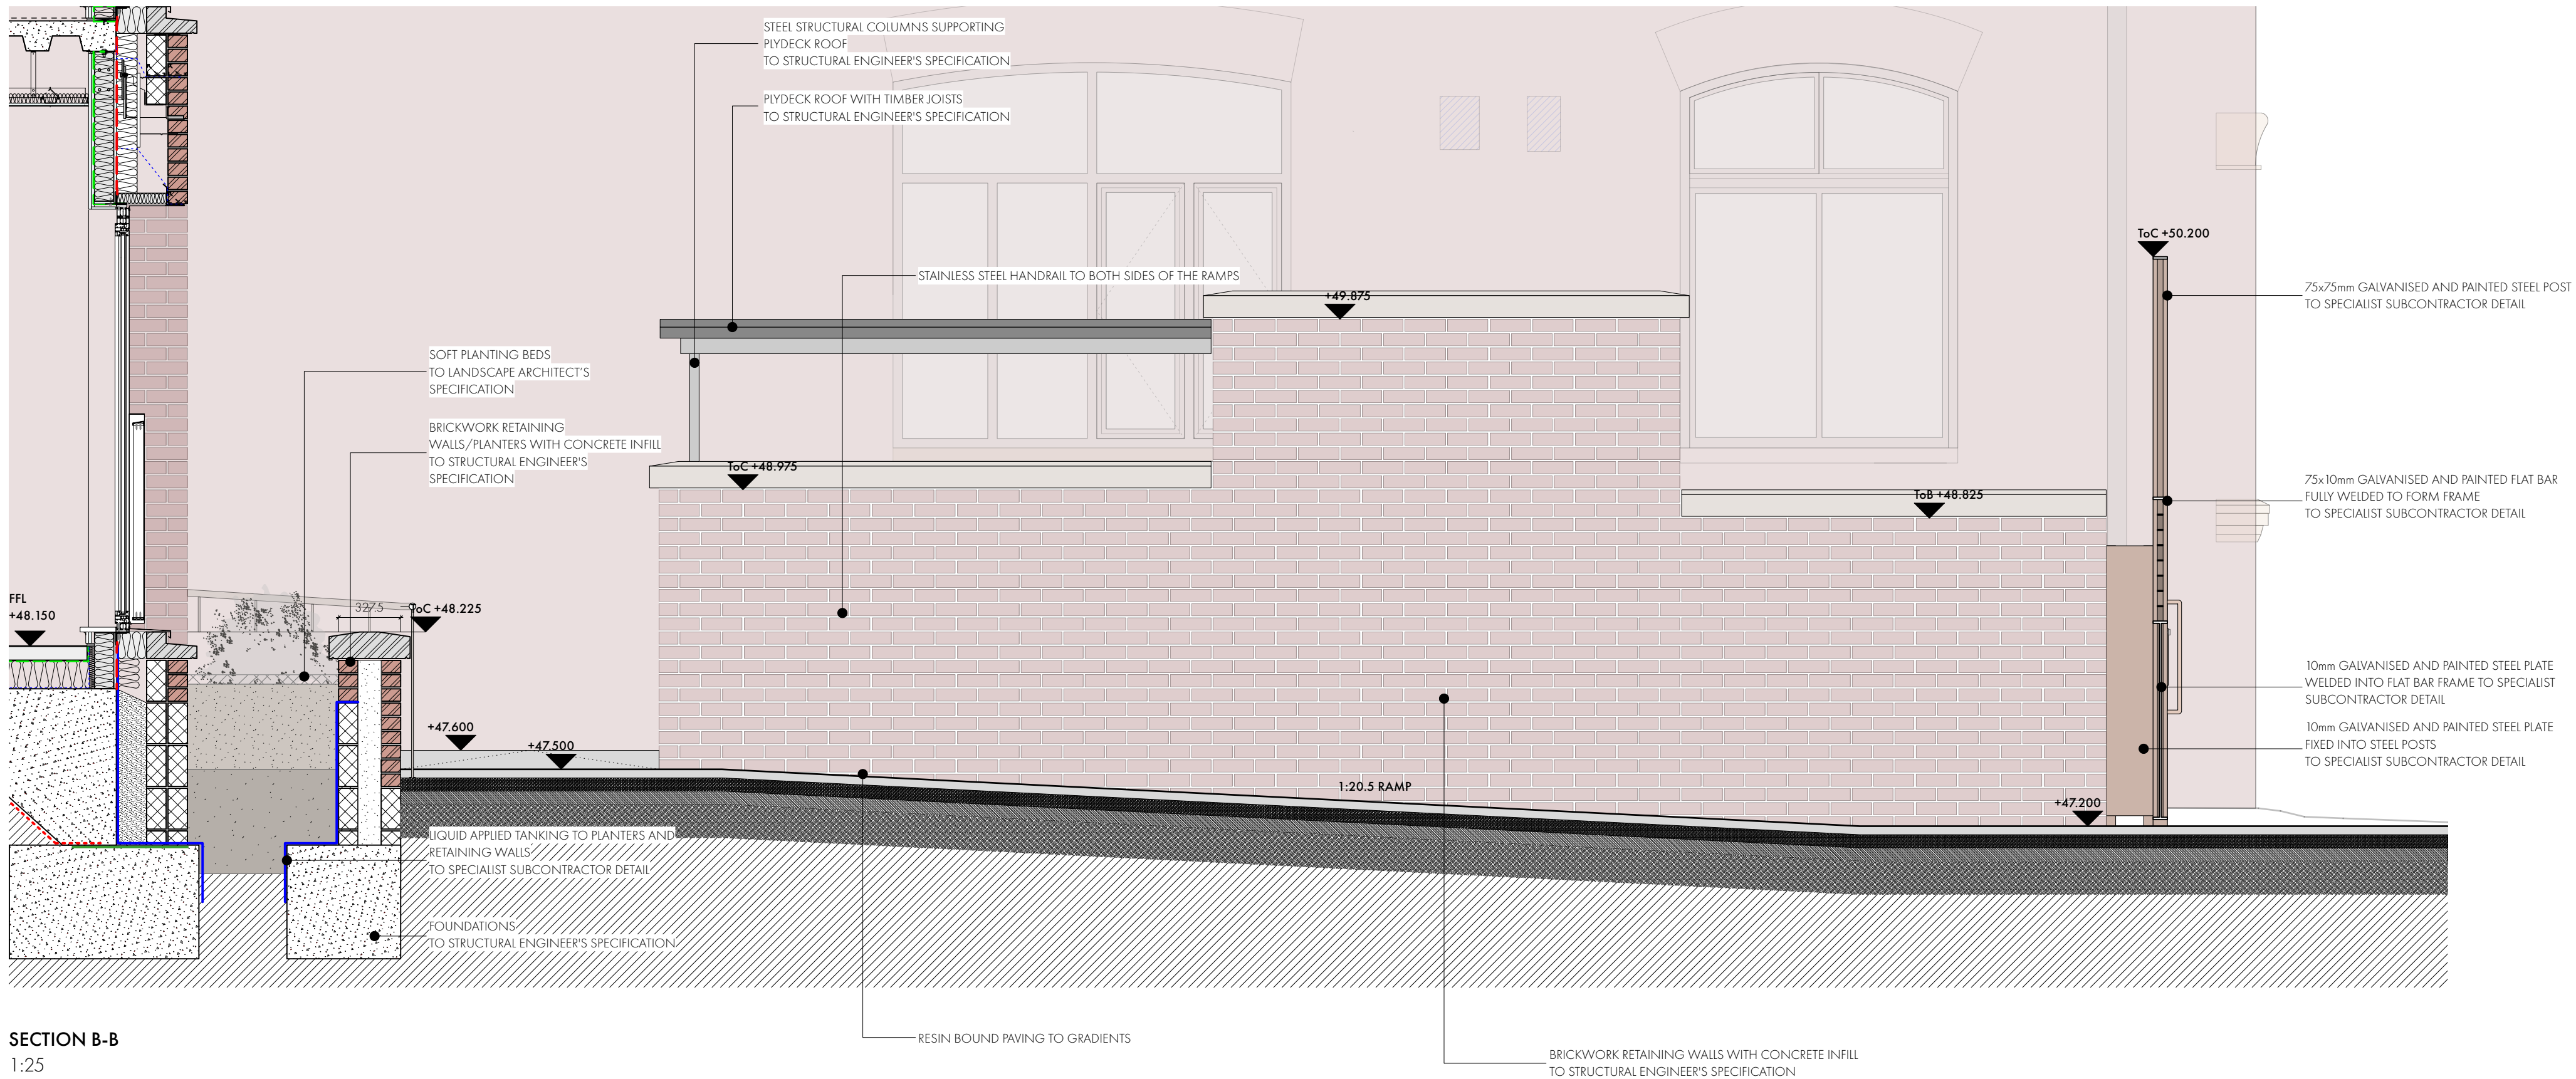

SECTION B-B
1:25

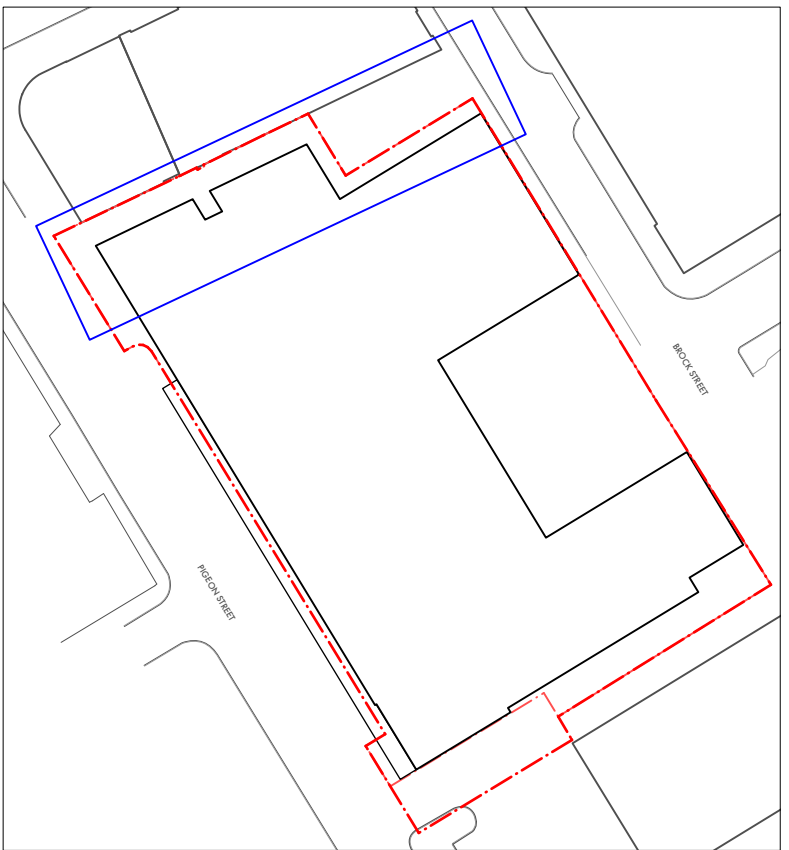

KEY PLAN - 1:500

REVISION	DATE	DESCRIPTION
PO1	18/11/2024	PRELIMINARY ISSUE
PO2	22/05/2025	REFUSE STORE, CYCLE SHELTER AND AC CONDENSER ENCLOSURE AMENDED

OMIArchitects

31 Blackfriars Road, Salford, Manchester, M3 7AQ
+44(0)161 832 3242 / info@omiarchitects.com / www.omiarchitects.com

PROJECT	LAYSTALL STREET - NEWBUILD APARTMENTS				
DRAWING	External Works Scope - Laystall St				
DATE	NOV 22	DRAWN BY	LG	SCALE	1:25 @A1
JOB NO.	1383	DWG. NO.	1383-OMI-XX-00-DR-A-A3905-P02		