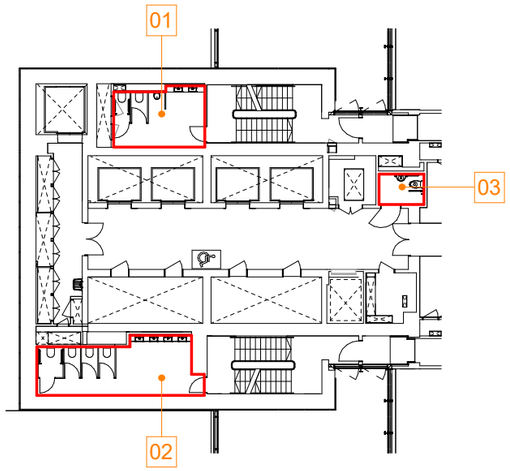

Proposed Typical Core WCs (Level 09 shown)

NTS @ A3

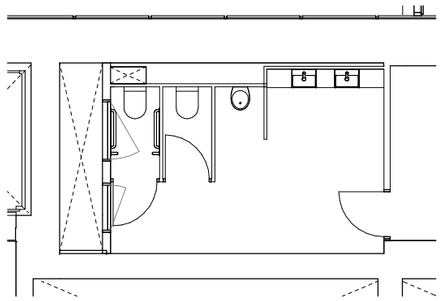

01 Proposed Typical Tower WCs - Male

1 : 100

N.B. applies to staircase half-landings throughout podium and tower (L01-L25)

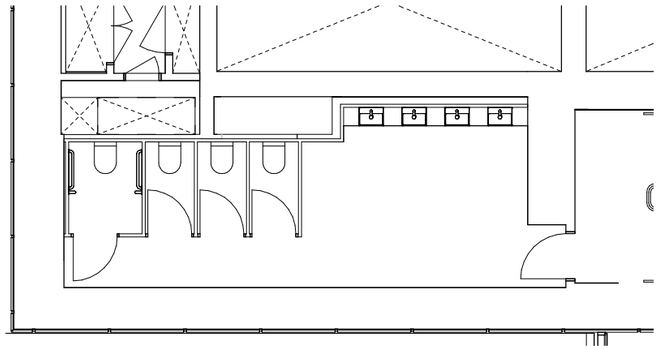

02 Proposed Typical Tower WCs - Female

1 : 100

N.B. applies to staircase half-landings throughout podium and tower (L06-L25)

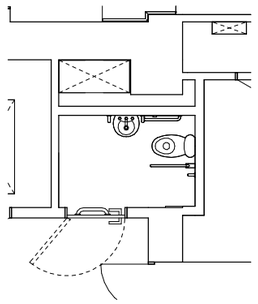

03 Proposed Typical Tower WCs - Accessible

1 : 100

N.B. applies to lobby throughout podium and tower (L01-L25)

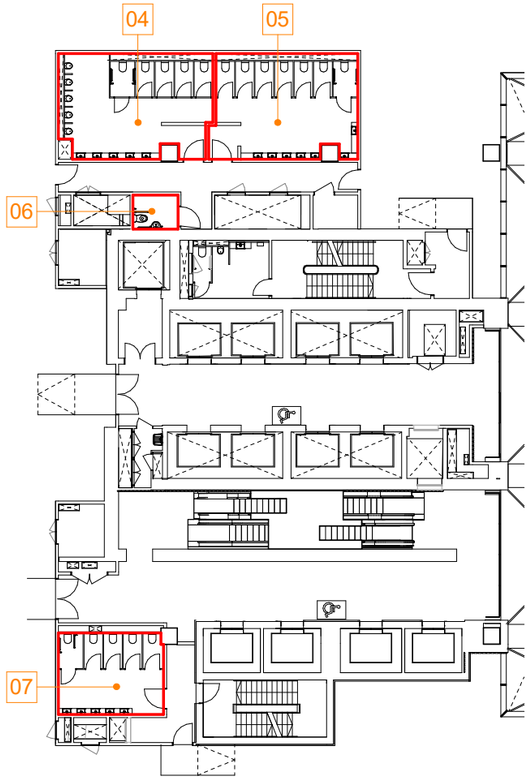

Poposed Typical Podium WCs (Level 01 shown)

NTS @ A3

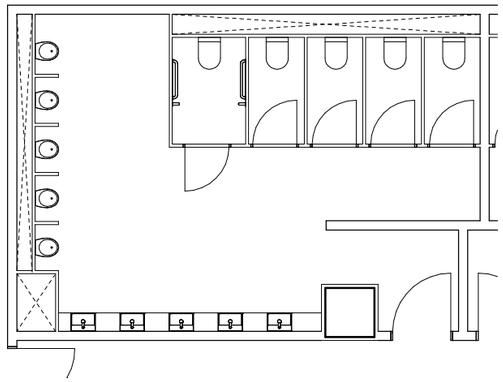

04 Proposed Typical West Podium WCs - Male

1 : 100

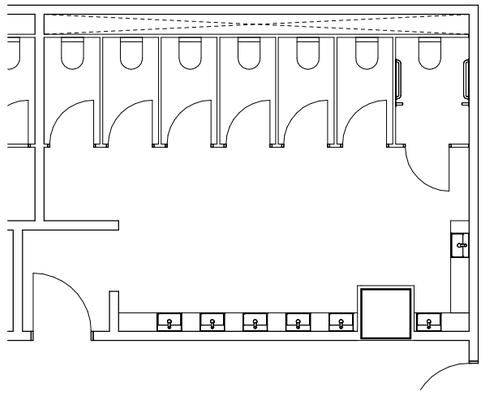

05 Proposed Typical West Podium WCs - Female

1 : 100

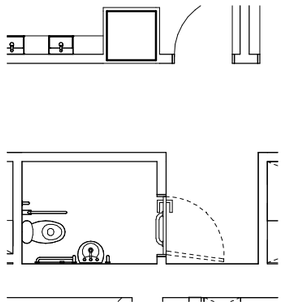

06 Proposed Typical Podium WCs - Accessible

1 : 100

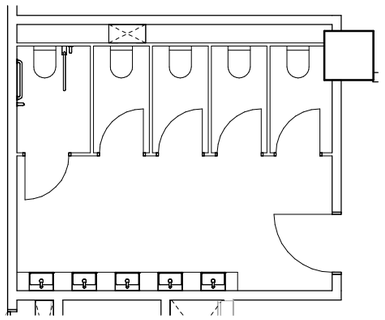

07 Proposed Typical East Podium WCs - Female

1 : 100

This drawing is copyright
Do not scale off dimensions.
All dimensions to be checked on site by contractor.
Contractor to report any dimensional discrepancies, errors or omissions prior to commencing on site.

SimpsonHaugh drawings have been created from a Hollis 3-dimensional model. Where Hollis survey information was unavailable or required further detail, drawings have been supplemented through additional information such as Plowman Craven 2-dimensional measured survey drawings, historic records, historic publications and site measurements/observations. All details and dimensions to be verified through further intrusive and measured surveys.

NOTE: Layouts to be developed

Rev	Date	Description
P01	2025-04-10	Planning Submission

Project Title
Project Sam
Miller Street, Manchester
M60 0AL

Drawing Title
Sanitary Fittings
Proposed Typical WCs Plan (01 + 09 shown)

Project No: 10518
Scale: 1 : 100 @ A3

Status: PLANNING

SHP Drawing Code (PROJ - ORIG - ZONE - ROLE - CLAS - TYPE - LOC - SEQ): 10518-SHA-Z1-A-B5D8-G440-PL-TY-001
Revision: P01

simpsonhaugh
Manchester +44 (0)161 835 2345
London +44 (0)20 7549 4000
Birmingham +44 (0)121 233 1874

© SimpsonHaugh Architects Ltd 2025