
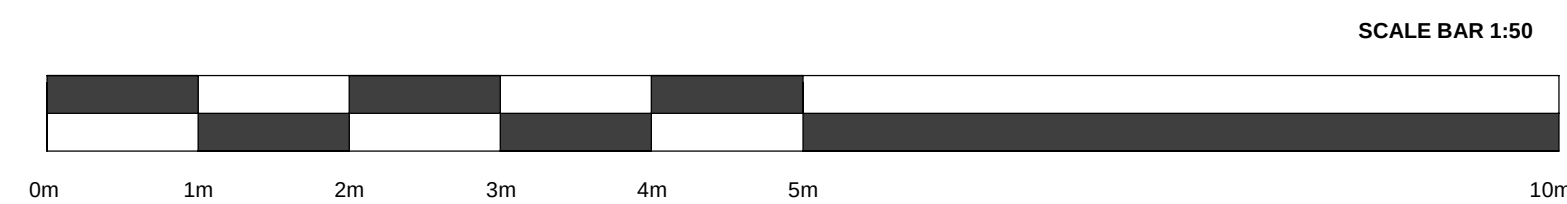



MWE Architects drawings and specification to be read and used in conjunction with the information supplied by the structural engineers, mechanical and electrical engineers and any specialist sub-contractor design information. Any conflict between the information to be reported immediately to the Architect.

MWE Architects drawings and specification to be read and used in conjunction with the information supplied by the structural engineers, mechanical and electrical engineers and any specialist sub-contractor design information. Any conflict between the information to be reported immediately to the Architect.

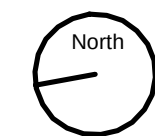

- Denotes location of Poliers Mint Green Gloss Tile - 300x75mm kitchen splashback tiles to be fixed vertically.
- Denotes location of half height Poliers White Gloss Tile - 300x75mm WC tiles; to be fixed vertically.
- Denotes location of walls with 2 coats of emulsion paint. Dulux 40Y 74/55
- Denotes location of columns to be painted with 2 coats of white paint appropriate for metal surfaces.
- Denotes location of new Arnold Laver Riva Xtreme Panelling (Oak Finish)
- Denotes location of new Egger Vincenza oak wall panelling


All paint to be breathable paint.

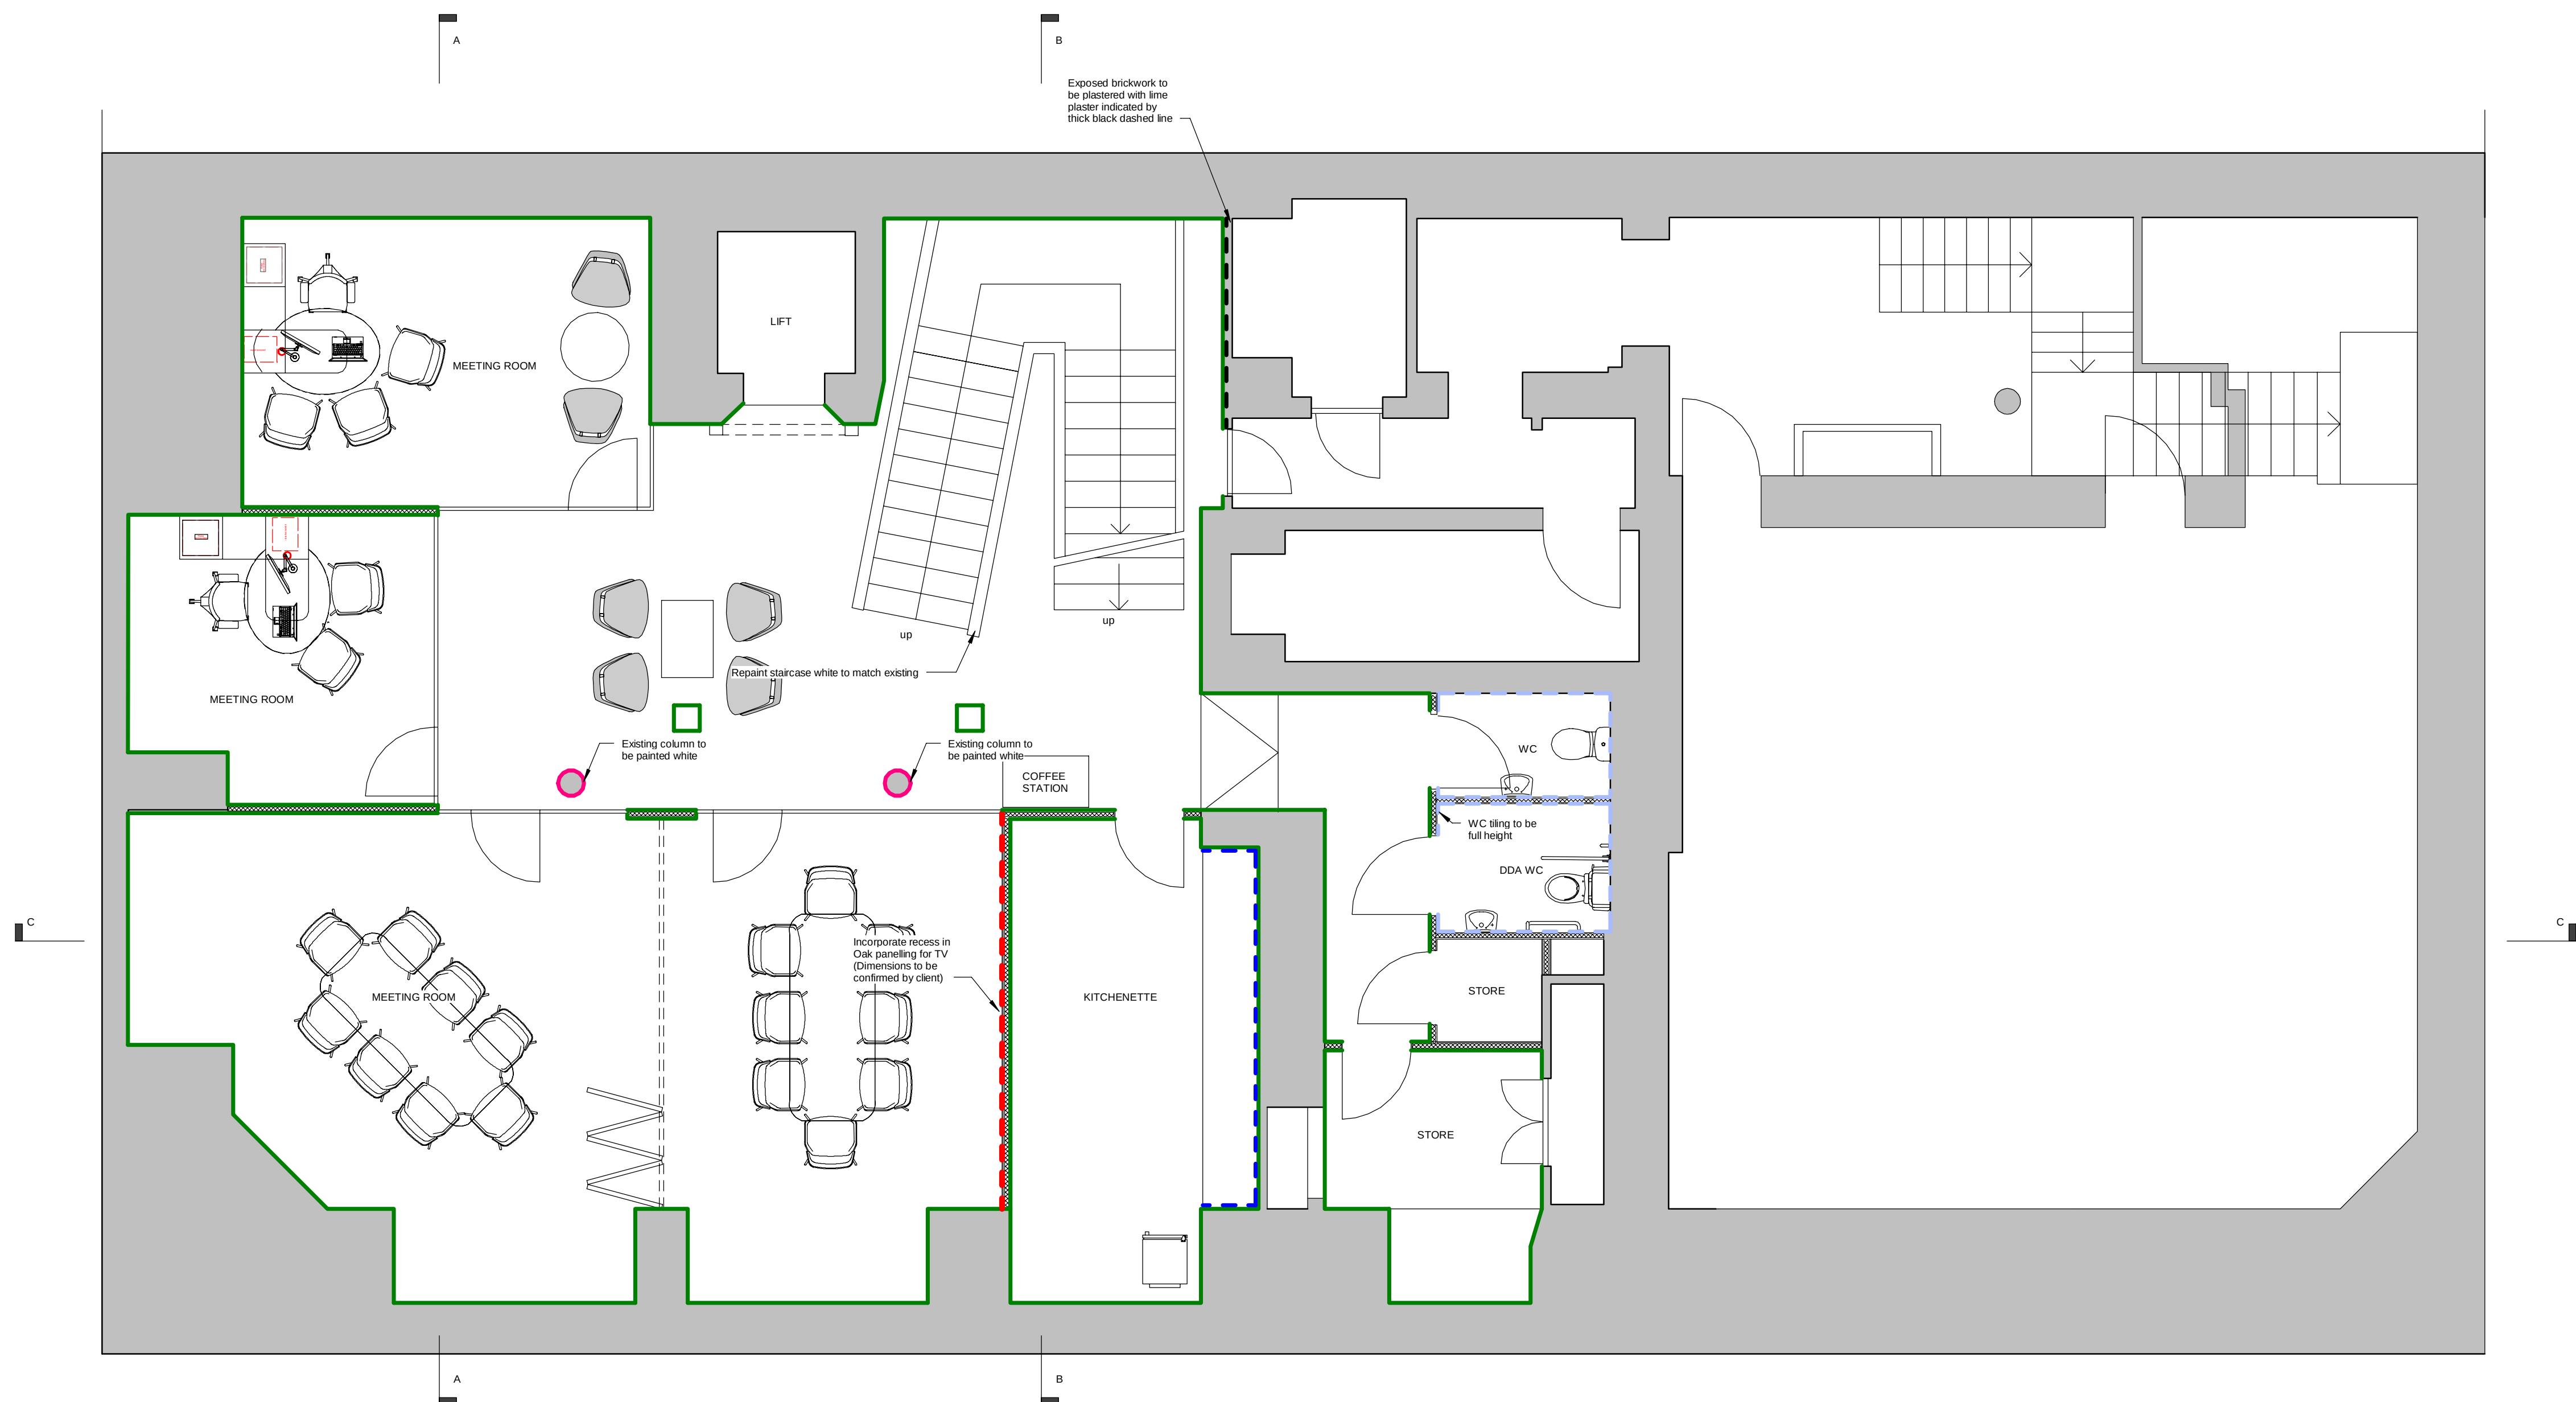

1 : 50

E	09.06.25	Notes amended.
D	25.03.25	Recess in oak panelling for TV.
C	25.03.25	Tiles in WC area to be fixed vertically.
B	14.02.25	Meeting room layout amended, acoustic panels amended & colours added.

A				24.02.25 Construction Issue			
Rev.	By	Date	Description				
Client	Job No.		Dwg No.				
Newcastle Building Society			24003			17	
Job Title	74 King Street, Manchester M2 4NJ			Scale 1 : 50		Rev.	
				Date March 2024		E	
Description				Drawn by		Date	
PROPOSED WALL FINISHES (BASEMENT)				G1			
				Paper size		A1	

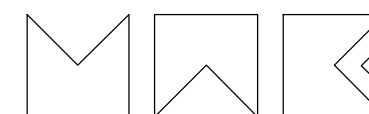

MWE ARCHITECTS
Unit One, Bearl Farm, Stocksfield, NE43
Telephone : (0191) 260 2299
Email : enquiries@mwearchitects.co.uk
Website : www.mwearchitects.co.uk