
Location of wall mounted EV charger.

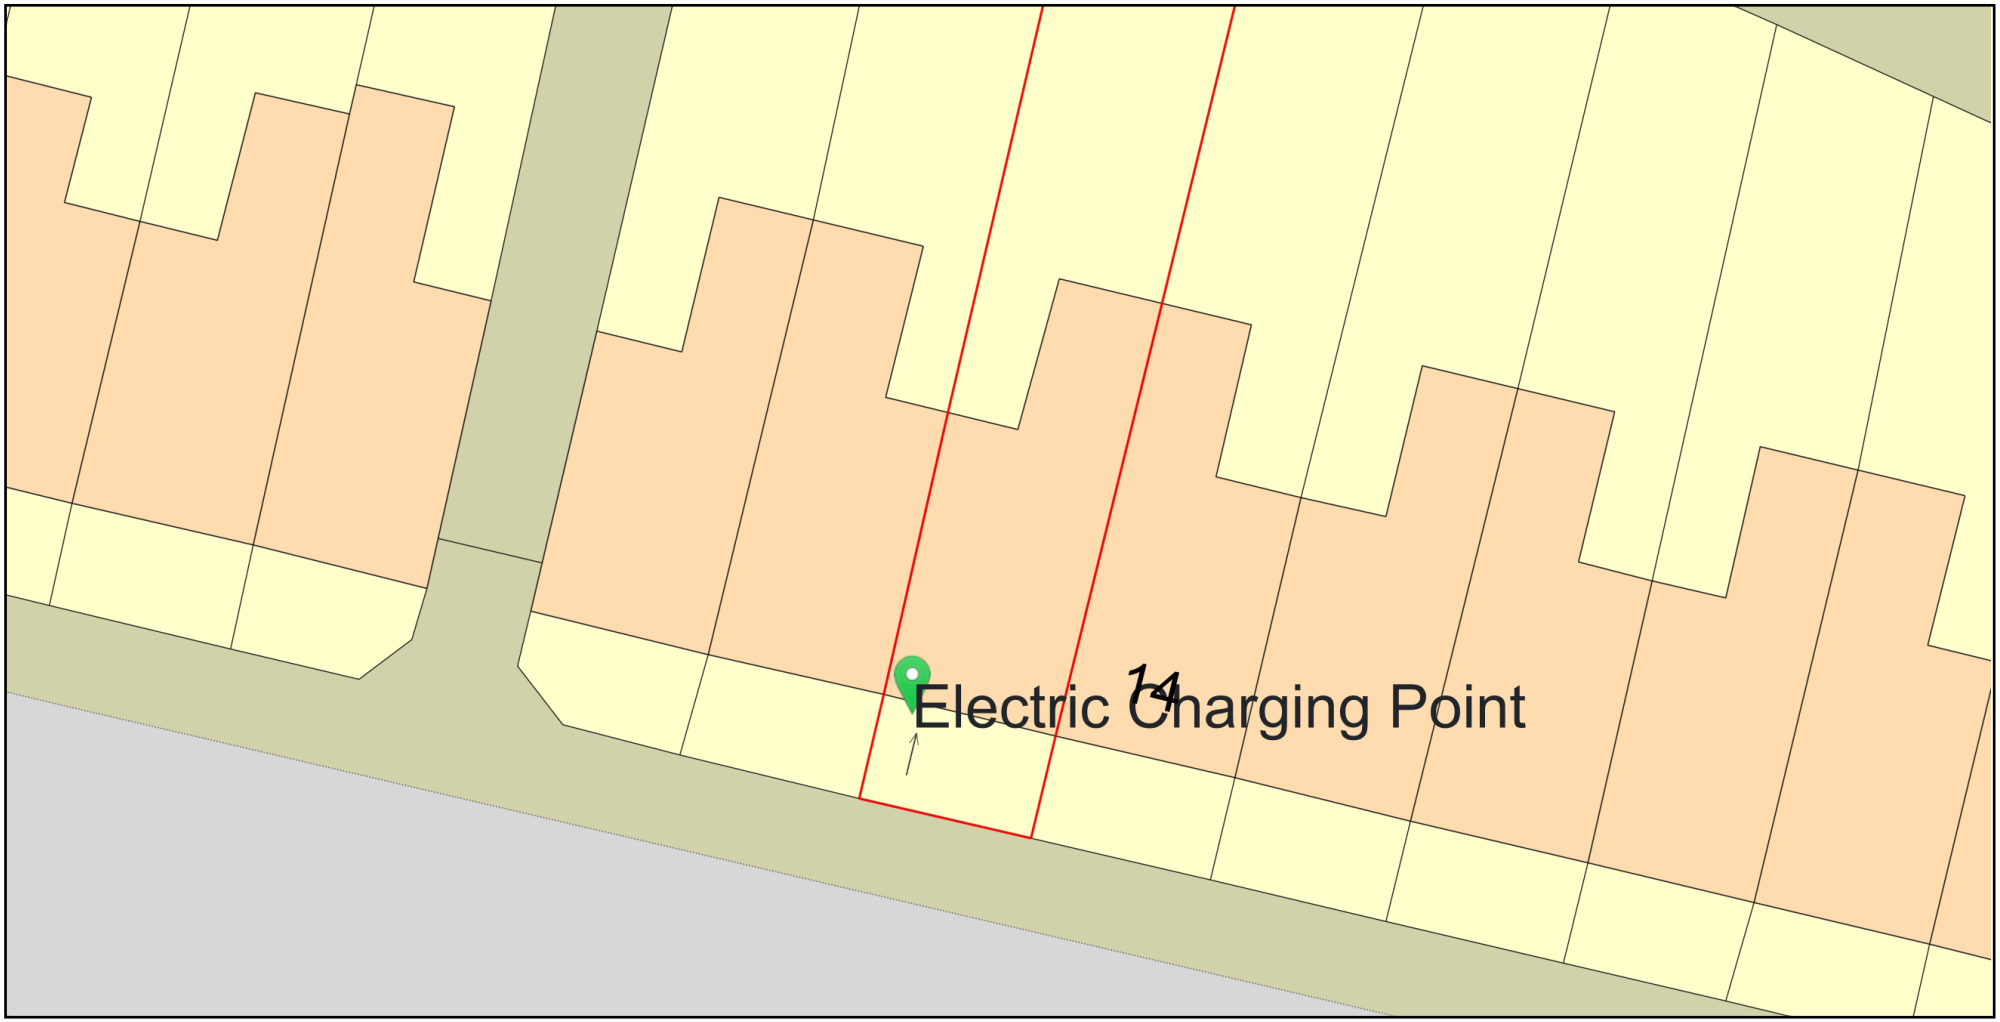

ReQuestaPlan

Plan Produced for: Manchester City Council.

Date Produced: 29 May 2025

Plan Reference Number: TQRQM25149212131014

Scale: 1:200 @ A4

© Crown copyright and database rights 2025 OS 100042766