

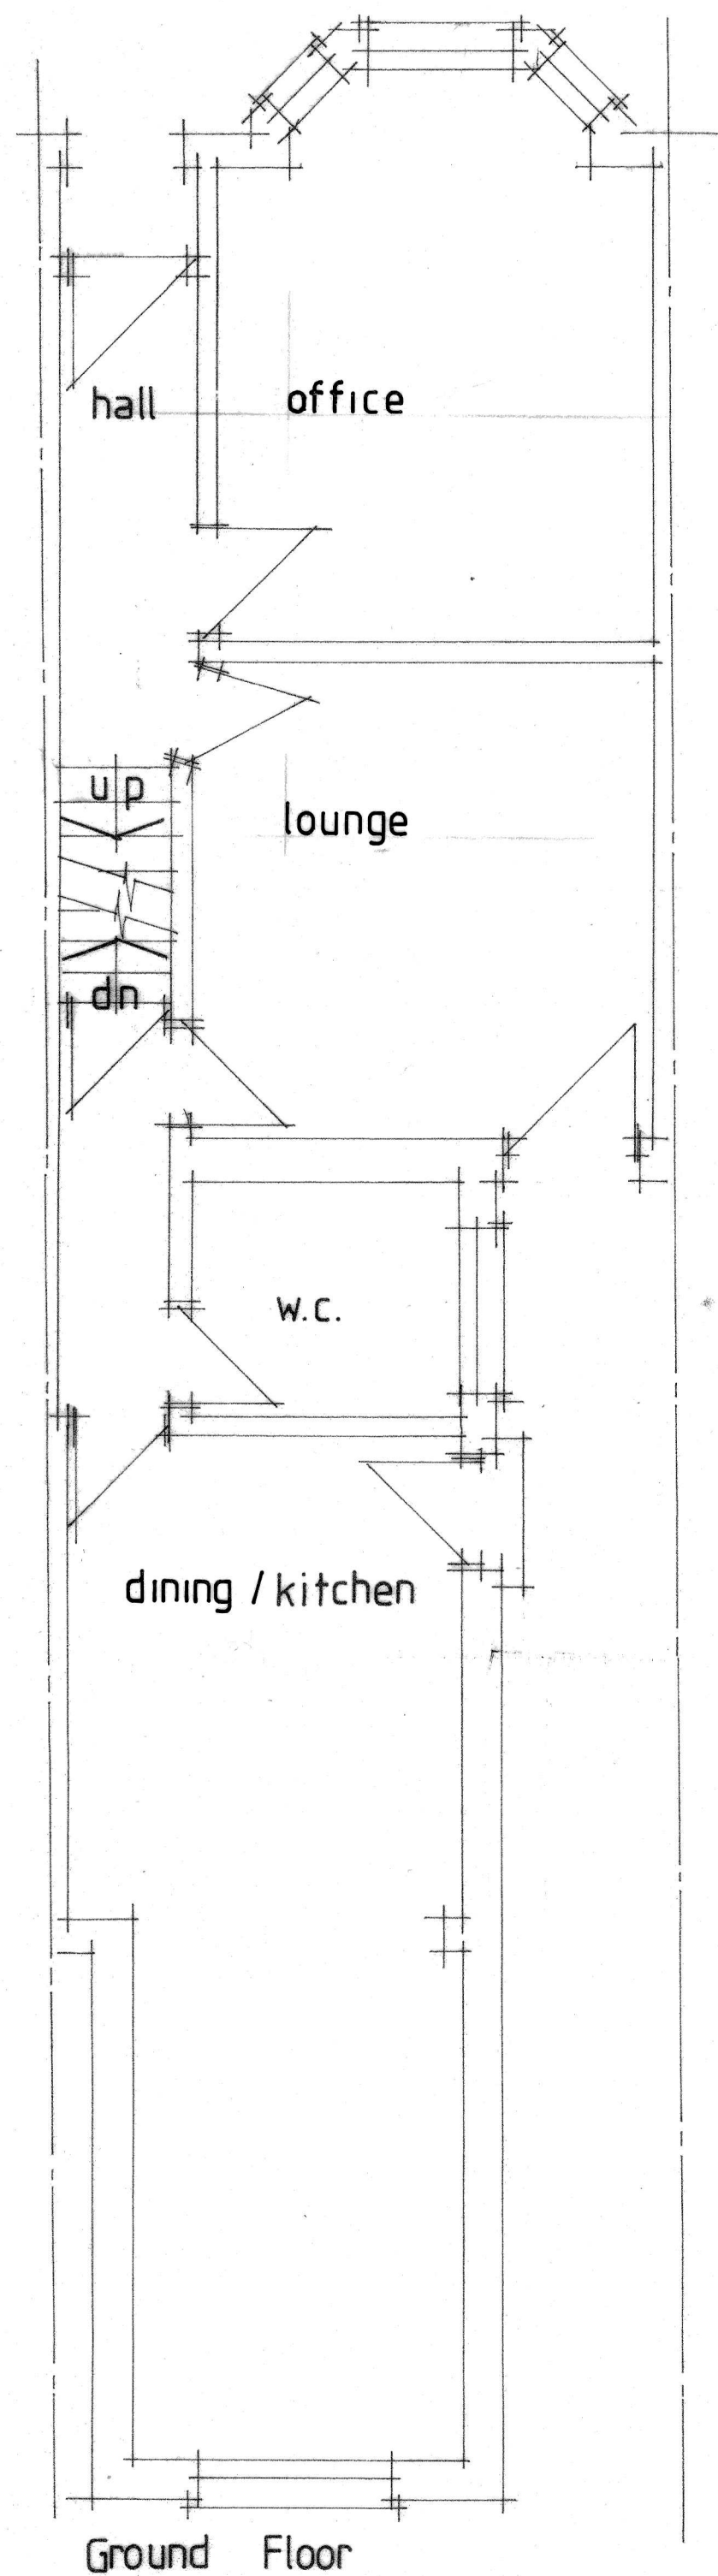
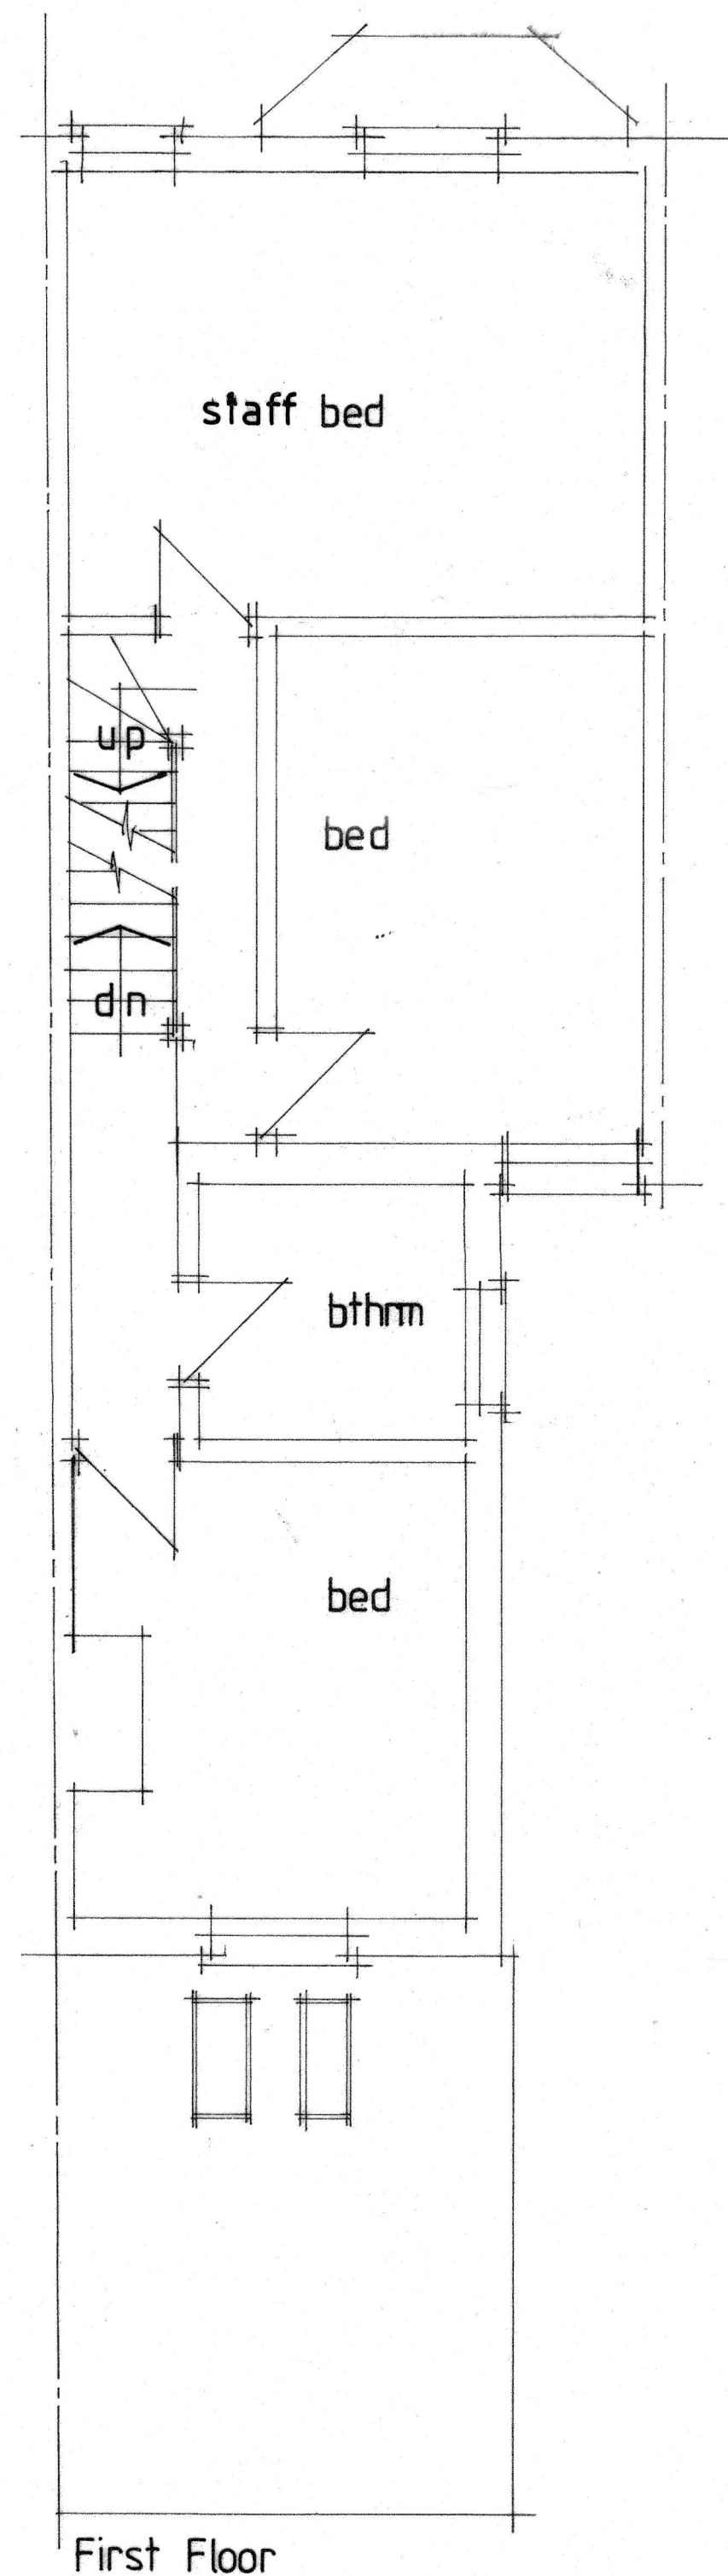
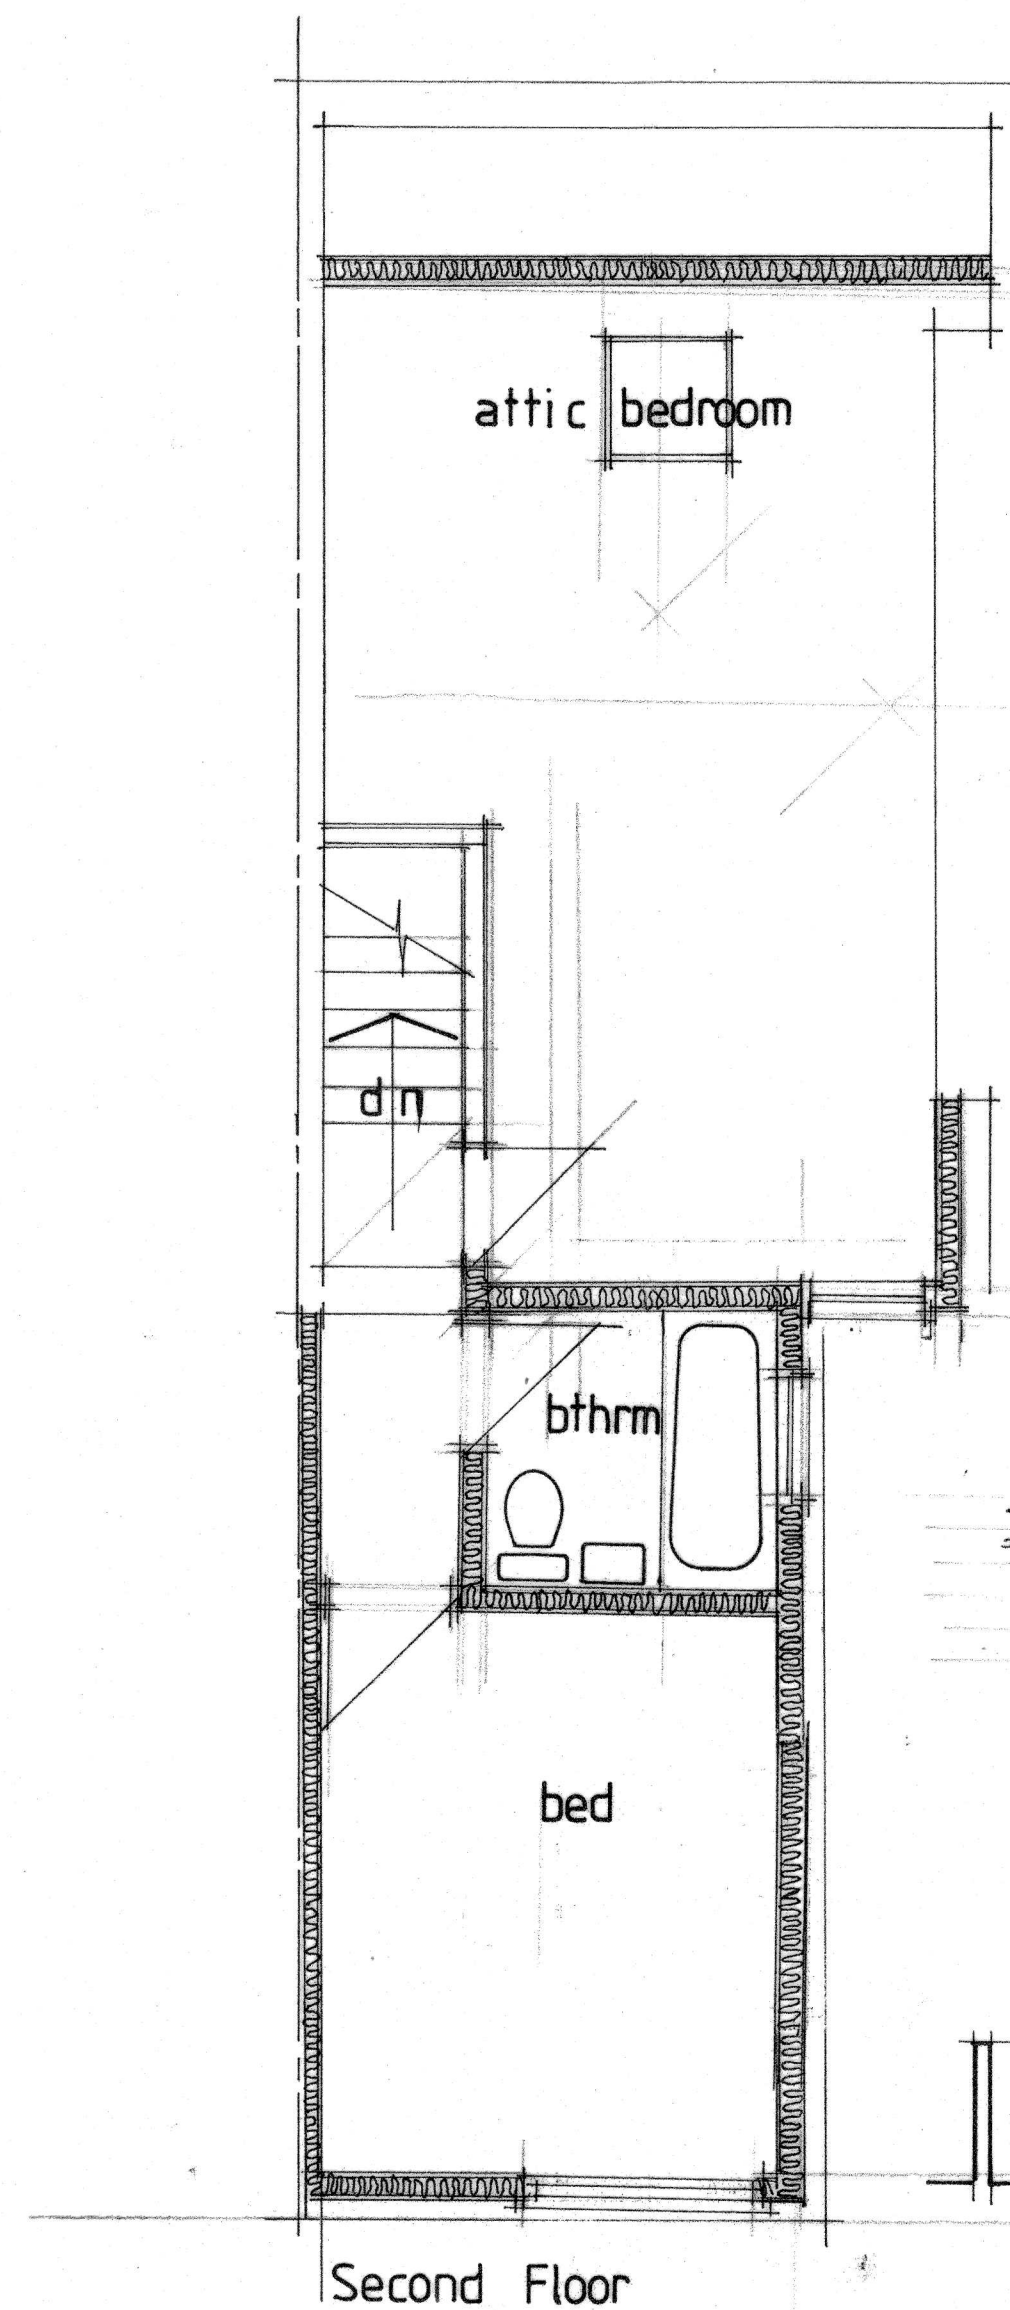


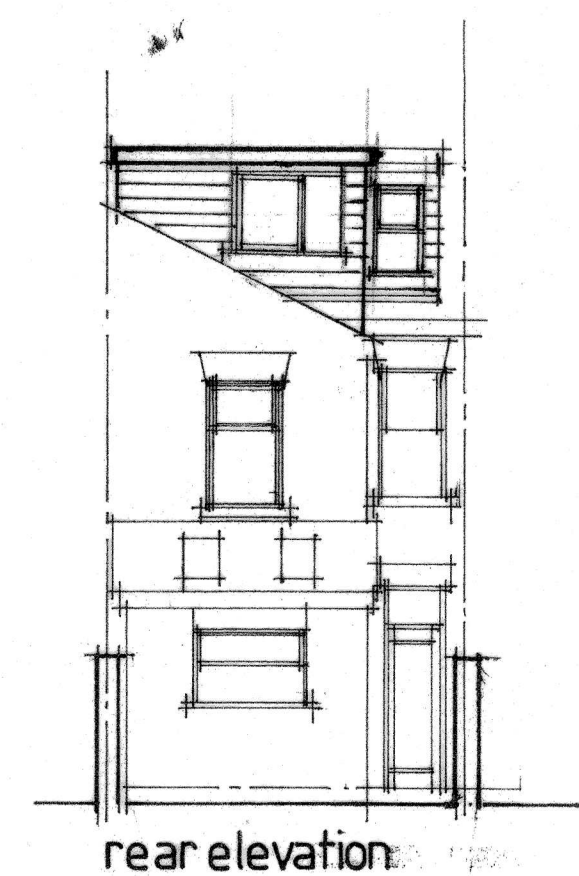

DOORER WALLS
FINISHED IN BROWN
UPVC CLADDING.

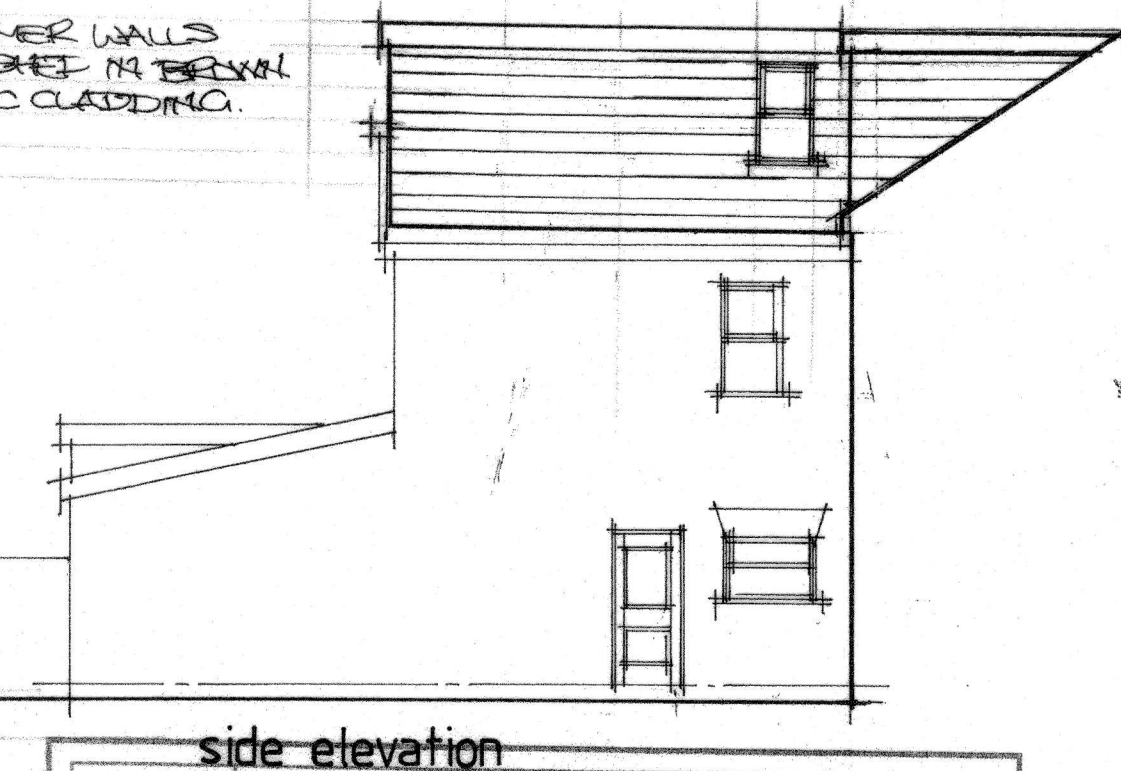

No:	Revision:	Date:	Initial:
	DOORER BED ROOM W/IN MOVED TO REAR WALL		CTW

Project:	81 Monton Street Moss Side Mcr
Title:	Floor Layouts and Elevations (propd)
Scale:	1/50.100
Date:	June 25
Initial:	CTW
Drg. No:	2b