


Notes:
Drawings are based on survey data and may not accurately represent what is physically present.
Do not scale from this drawing. All dimensions are to be verified on site before proceeding with the work.
All dimensions are in millimeters unless noted otherwise.
Purcell shall be notified in writing of any discrepancies.

Key Plan

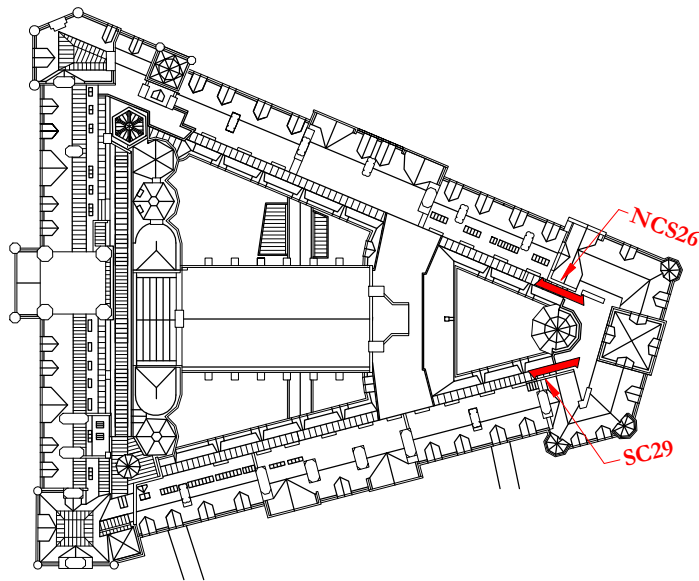

KEY

- New stone components
- Reused stone components
- Adjusted stone components
- Replace eroded terracotta bricks with reclaimed brick for gable repairs and new matching bricks NBS clause C41.276 to wall extensions for plant deck

Revision 02: 10 No. additional replacement bricks added (6 No. headers, 4 No. stretchers) 9 on west side of the sexafoil tracery and 1 header above (marked R2 on elevation). Coping Ce13 omitted and substituted with adjusted coping Ce01/03 reclaimed from gable SC29. Notes highlighted to show revisions

Revision 01: Brick coursing heights amended to gable SC29. Setting out of opening for chute outlet for rainwater pipe RWP 55 added

02	01/07/2024	JC	GR	See note in revision cloud
01	13/11/2023	JC	GR	See note in revision cloud
-	10/07/2023	GR	JRC	First issue

ISSUE DATE APPROVED DRAWN DESCRIPTION



Project Office, Room 308, Town Hall, MANCHESTER M60 2L1
+44 (0) 7970 097 432
www.purcelluk.com

PROJECT STATUS RIBA Stage 5

CLIENT Manchester City Council

PROJECT Our Town Hall

DRAWING TITLE Repairs and alterations to gables SC29 and NCS26
Cooper Street courtyard

SIZE & SCALE A2: 1:50

DRAWING STATUS S4 Construction

JOB NUMBER 236959


DRAWING NO. **REV**

OTH-PUR-TH-RF-DWG-A-4438 02

© PURCELL 2012. PURCELL IS THE TRADING NAME OF PURCELL MILLER TRITTON LLP


01/07/2024 11:16:33

East side of gable to be adusted to accommodate parapet abutment to new lead roof. Existing stone kneeler to be relocated to new position. Brick wall to be built up to new level and new stone copings matching original profile to be fitted to horizontal portion of gable.
Whole gable to wall to be re-pointed

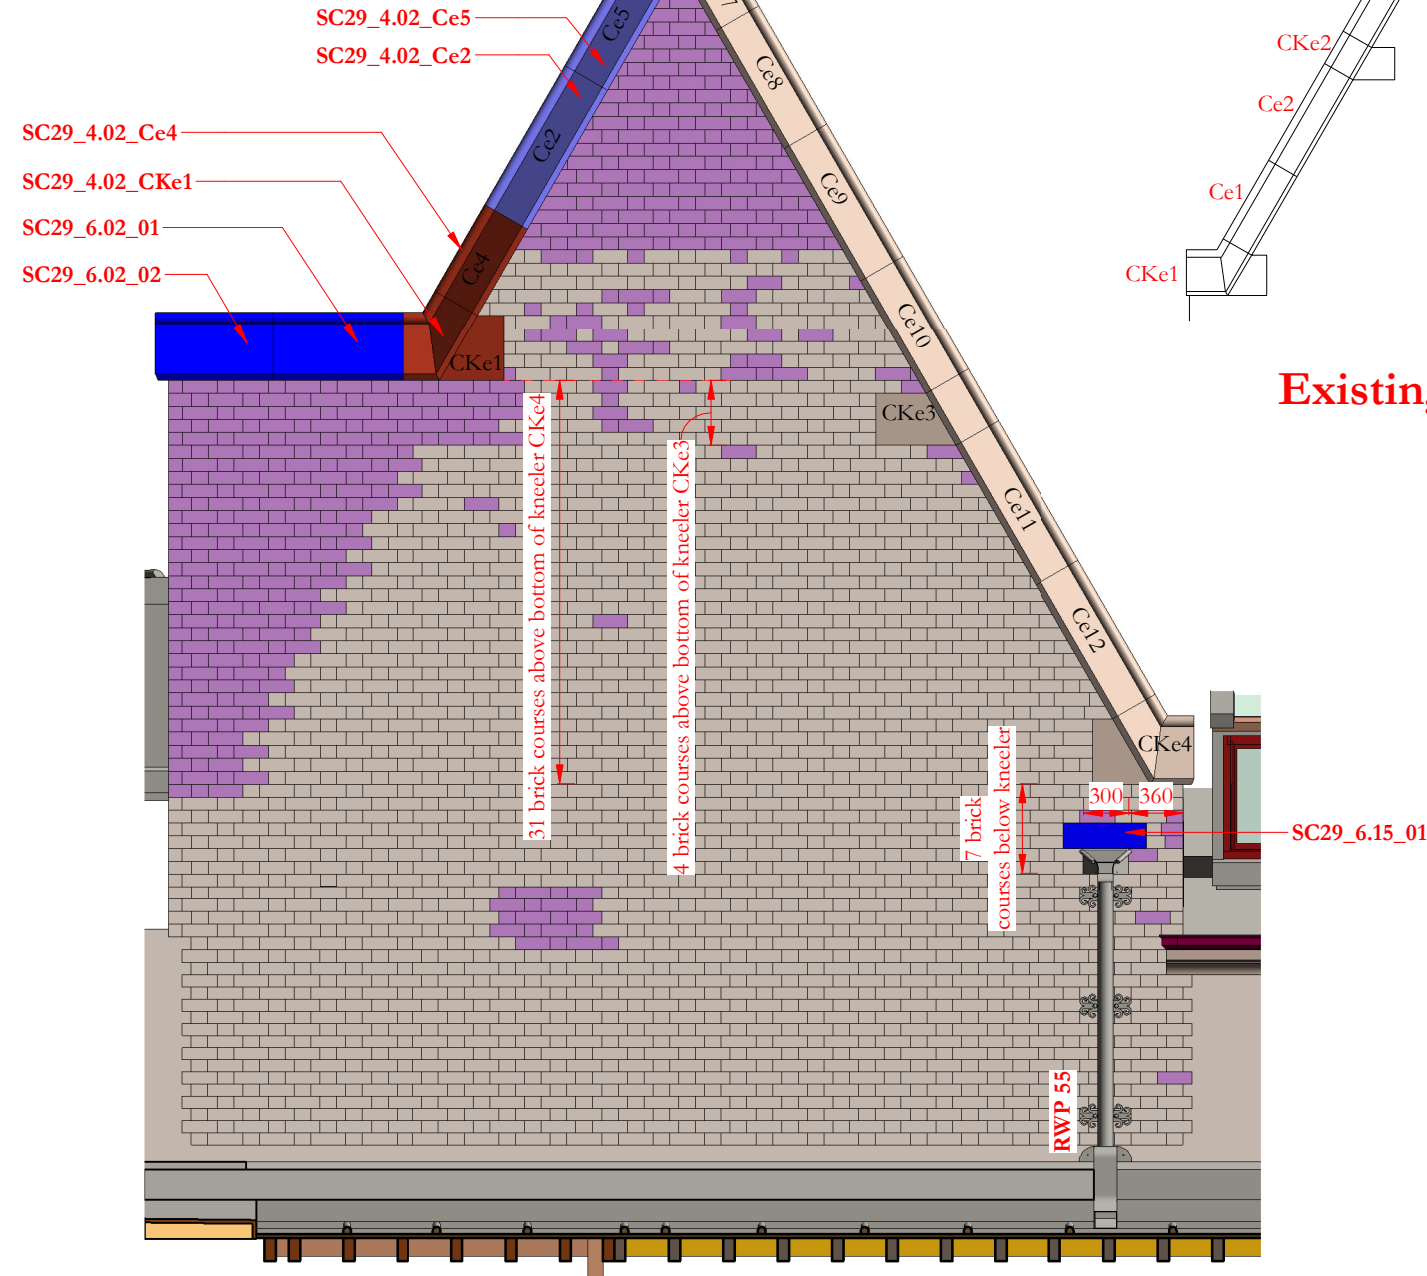


Elevation SC29

Existing copings SCS29

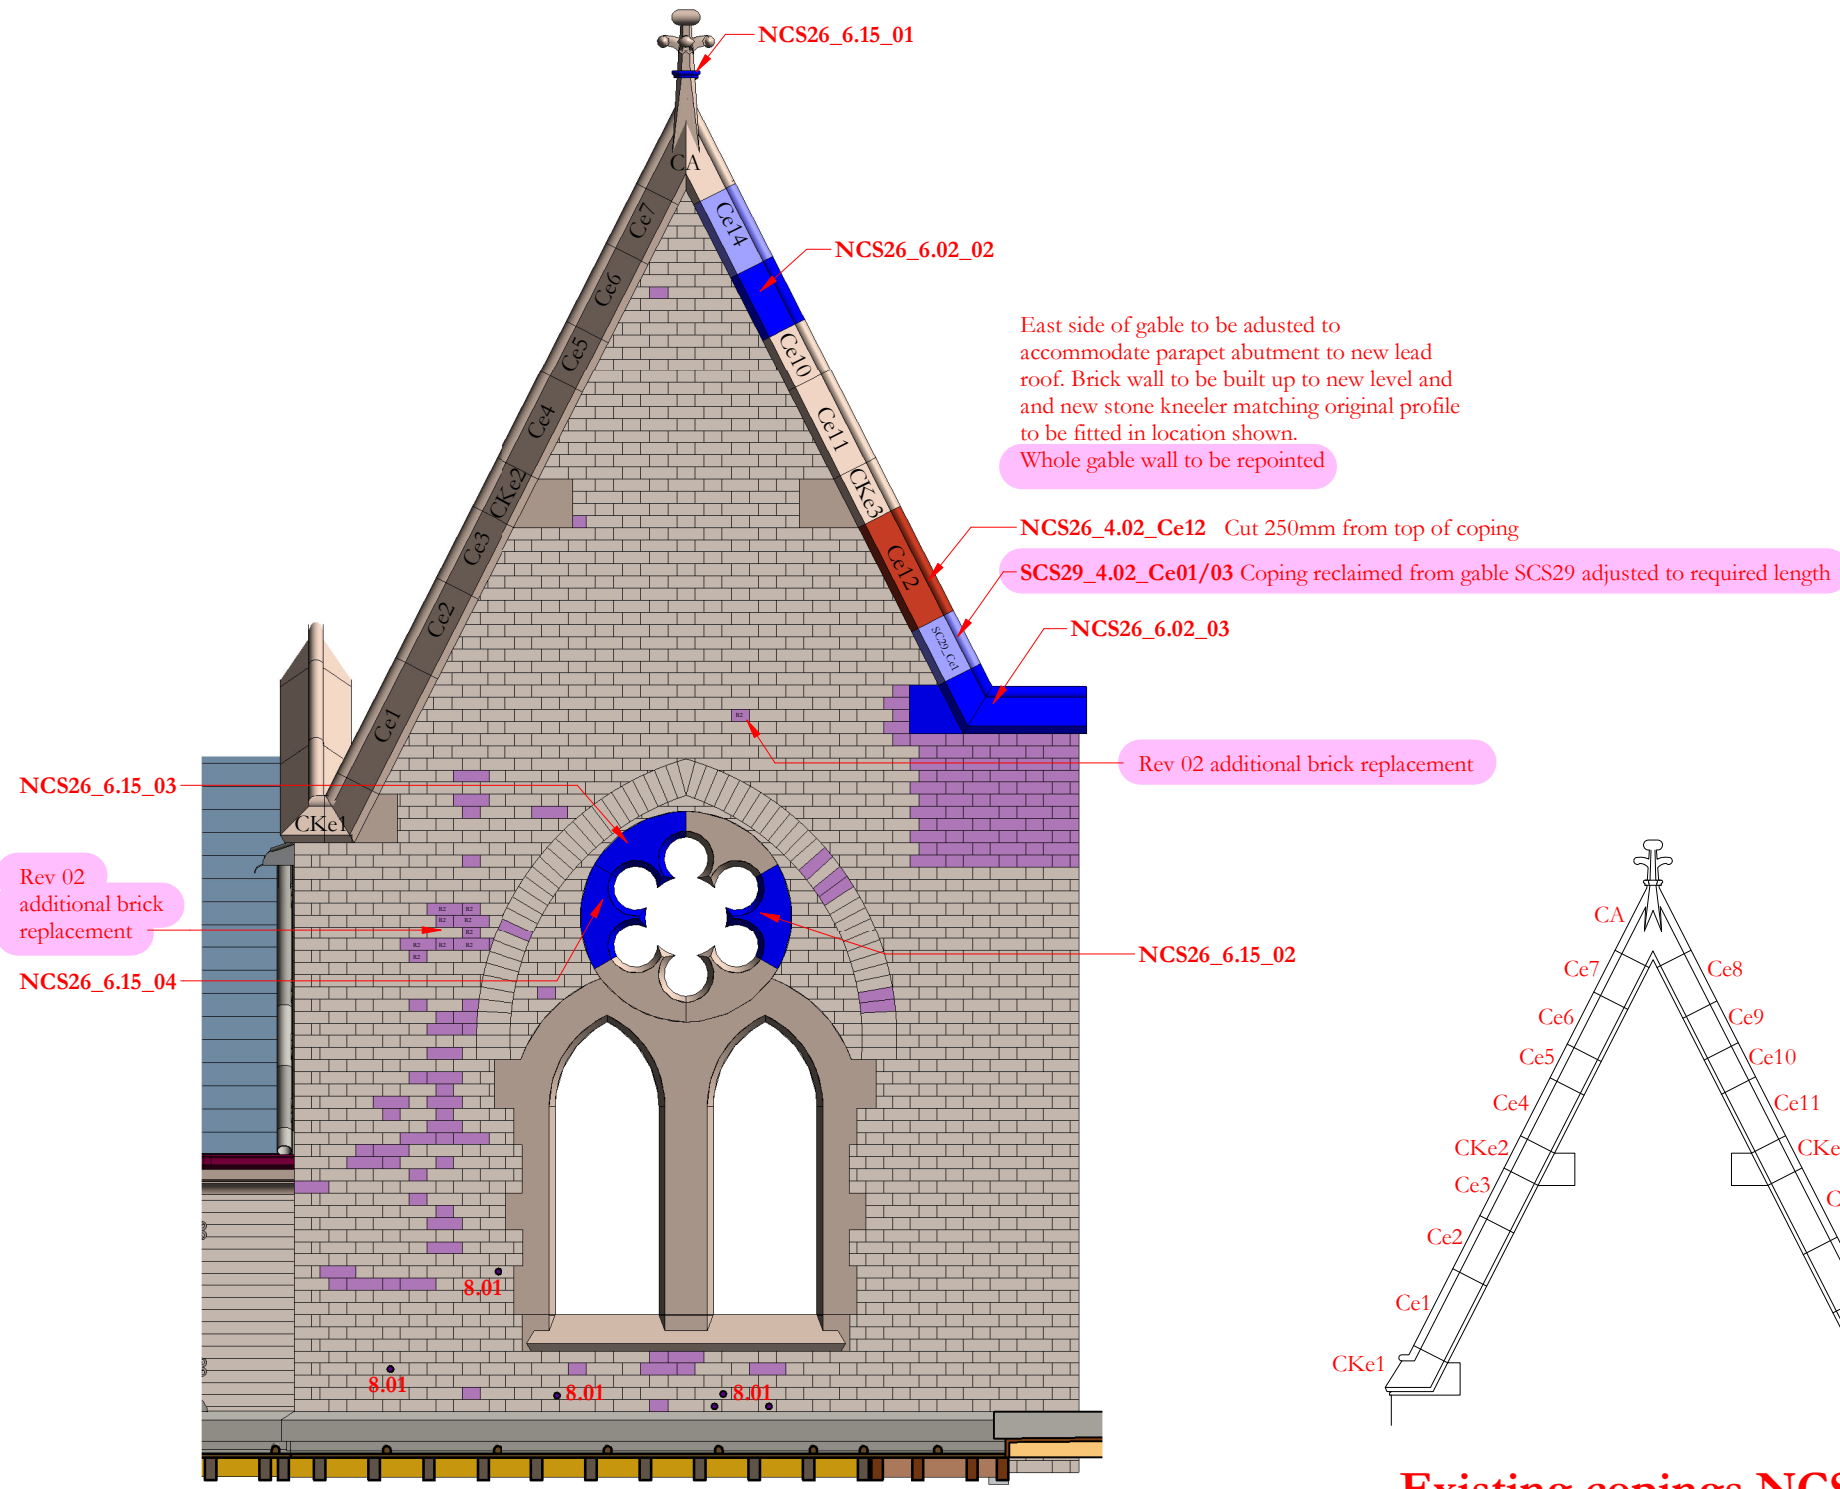

Elevation NCS26

Existing copings NCS26

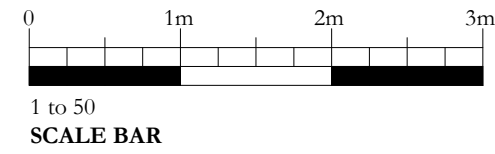

1 to 50
SCALE BAR