


Key

- Project Boundary
- Fence Line
- Vehicular Barrier
- New Stud Partitions
- Canopy
- Ramp
- Stable Units by others
- 30 Minute Fire Door with Number
- Spaciotempo Neivalu

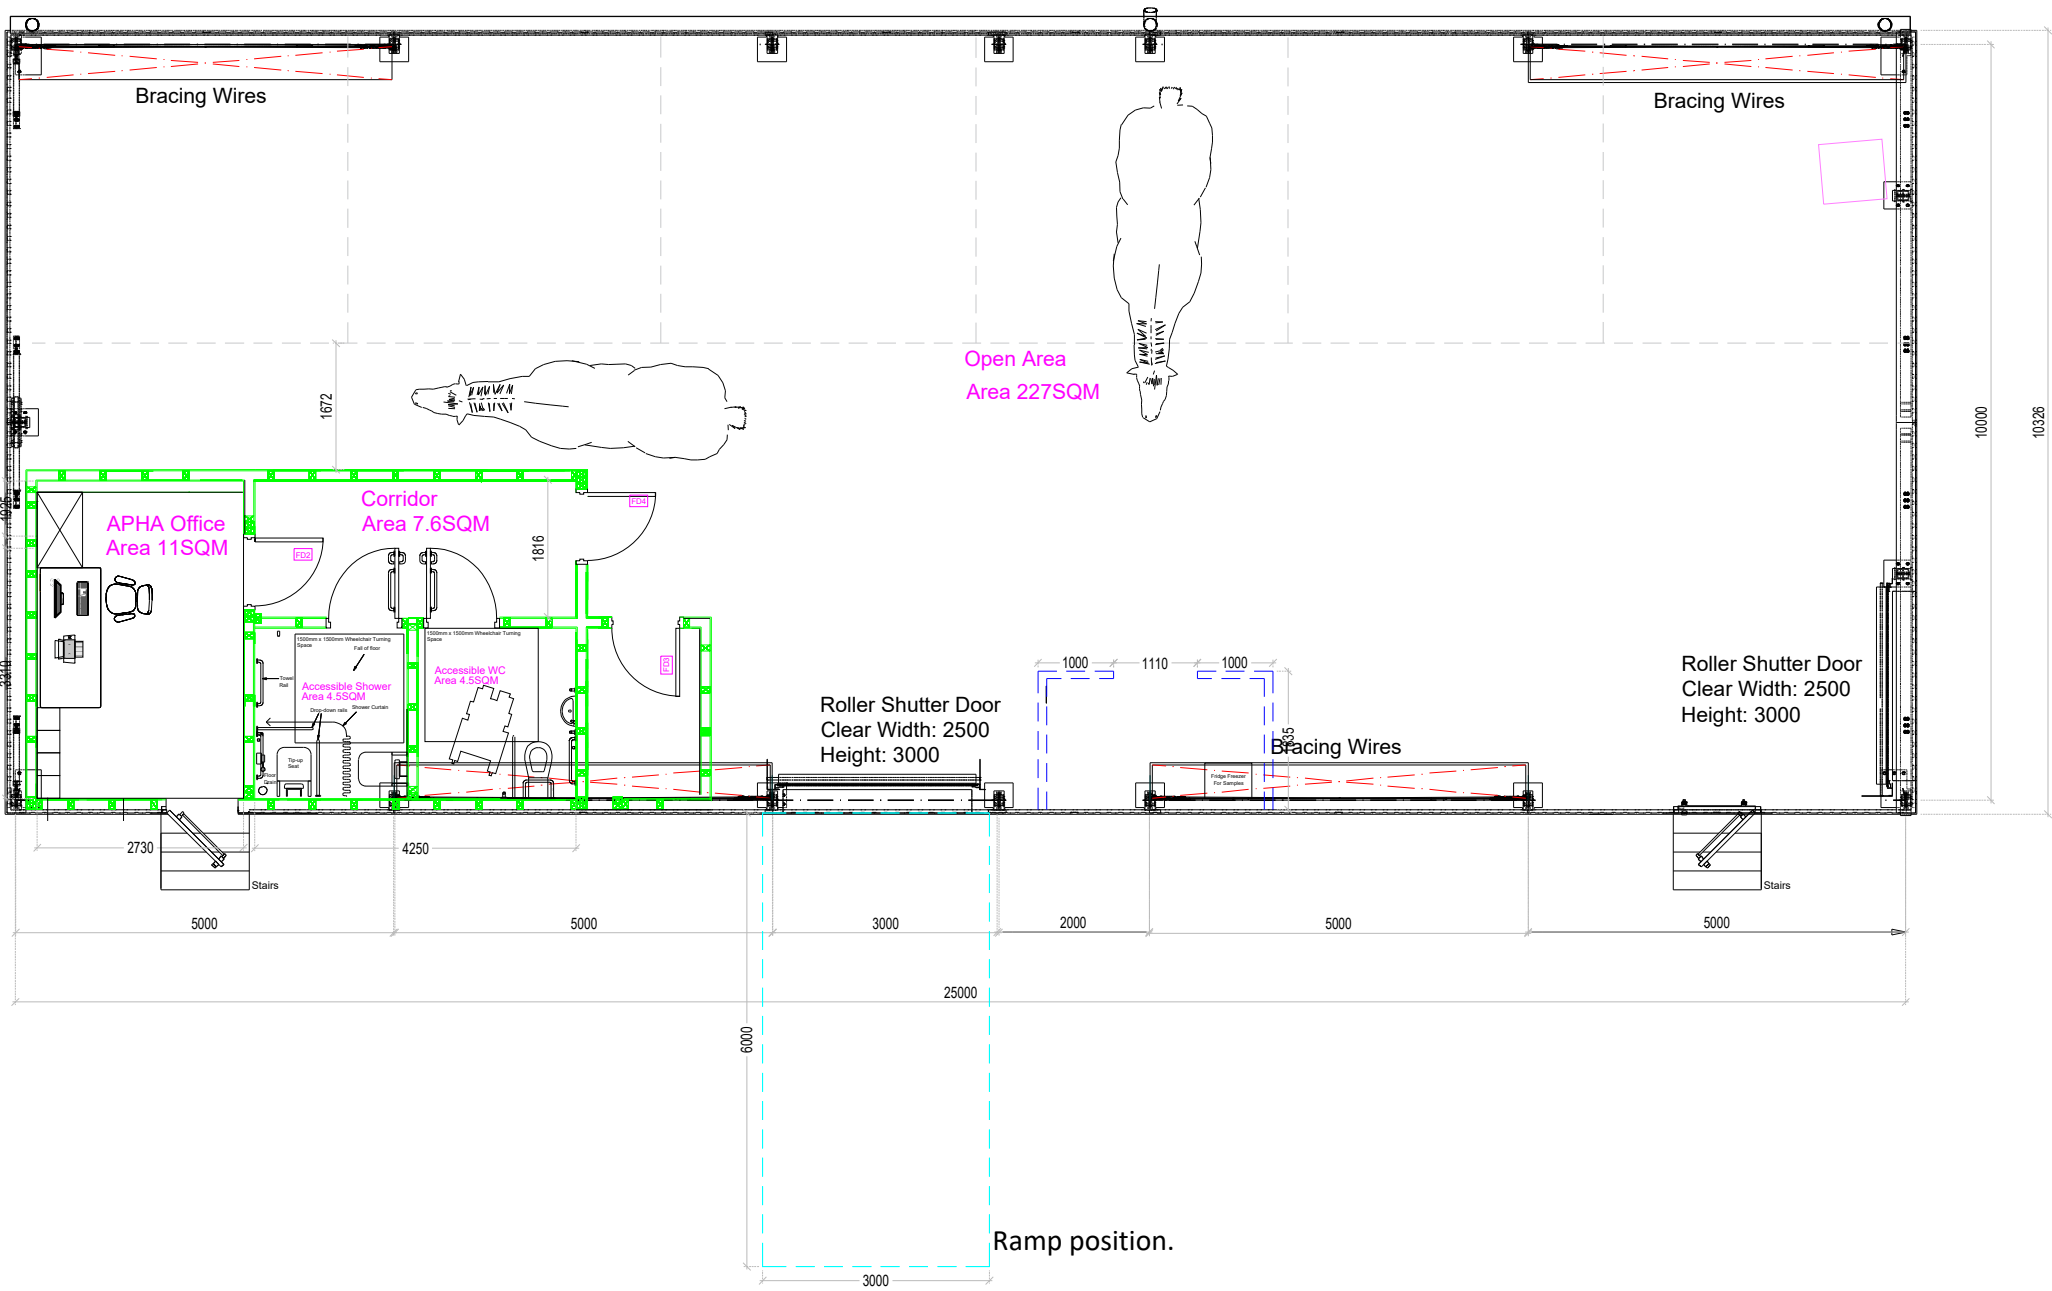

REV	DESCRIPTION	DATE	INITIAL
A	DESCRIPTION	10/05/025	HCM

STAGE: TENDER

PROJECT: DNATA CARGO, 2 PINFOLD LANE, MANCHESTER AIRPORT

TITLE: PROPOSED GENERAL ARRANGEMENT

	DRAWN: HCM	CHECKED: JV
	DATE: MAY 25	SCALE @ A3: 1:100
	DRAWING NO: BWP.06	REV: A