COPYRIGHT OF ATELIER MB LTD
DO NOT SCALE FROM THIS DRAWING
DIMENSIONS TO BE CHECKED ON SITE

1 Lightwell Elevation A
Scale: 1:100

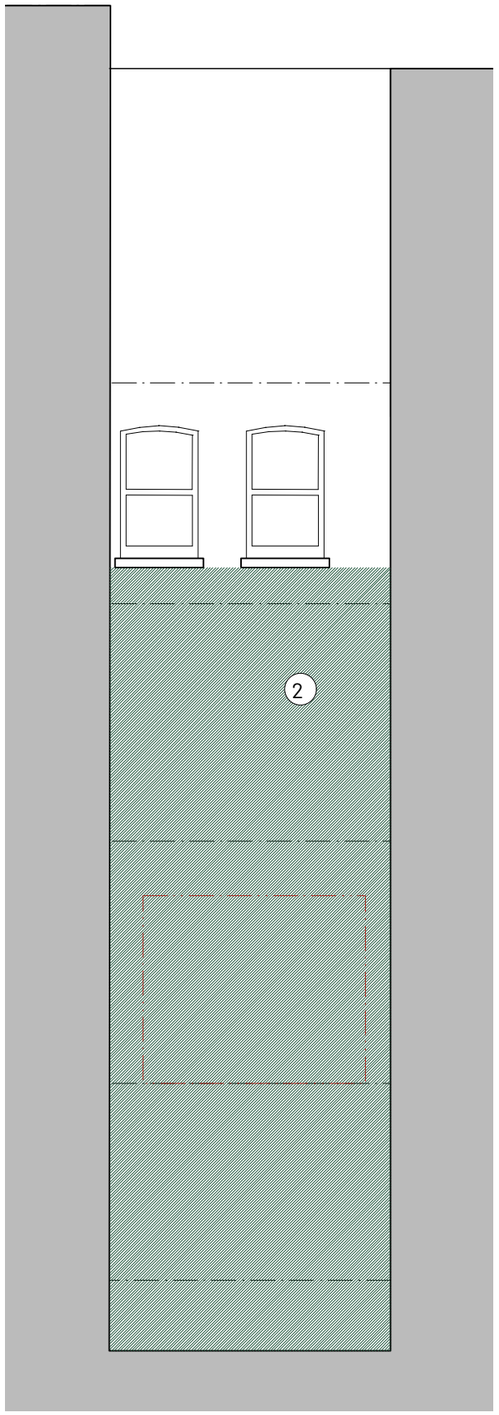

2 Lightwell Elevation B
Scale: 1:100

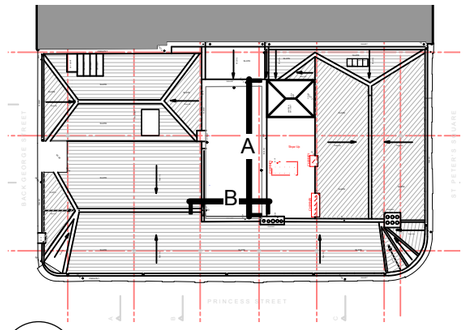

3 Roof Plan
Scale: 1:500

Notes

1. Brick replacement - method no. 5 on accompanying envelope repair schedule.
2. Remove biologica growth - method no. 2 on accompanying envelope repair schedule.
3. Repointing - method no. 6 on accompanying envelope repair schedule.

Repairs

- AtMB - Repair - Descale
- AtMB - Repair -Clean to remove guano deposits
- AtMB - Repair -Cracked brick. Mortar fill.
- AtMB - Repair -Mortar fill redundant fixing hole
- AtMB - Repair -Remove biological growth
- AtMB - Repair -Remove loose hard mortar with brush
- AtMB - Repair -Replace brick
- AtMB - Repair -Repointing
- AtMB - Repair -Stone indent or sacrificial mortar fill
- AtMB - Repair -Stone indent repair
- AtMB - Repair -Structural repair to S.E. details
- AtMB - Repairs -Clean off grafitti paint

0 1 2 3 4 5m
1:100 @A3

REV	NOTE	DRN	CHK
A 28/04/2025	Hatch corrected. Notes added.	HW	HW

Mosley Street

Proposed Elevation - Lightwell A & B - Repairs

PROJECT REF.	1995
DRWG NO.	P(231)
REVISION	A
SCALE	1:100 @ A3
DATE 1st	August 24
DRAWN	RG

SK sketch E existing P proposed T tender C construction FI final issue

+44 161 236 0051
ARCHITECT@ATELIERMB.CO.UK
ATELIER.MB