



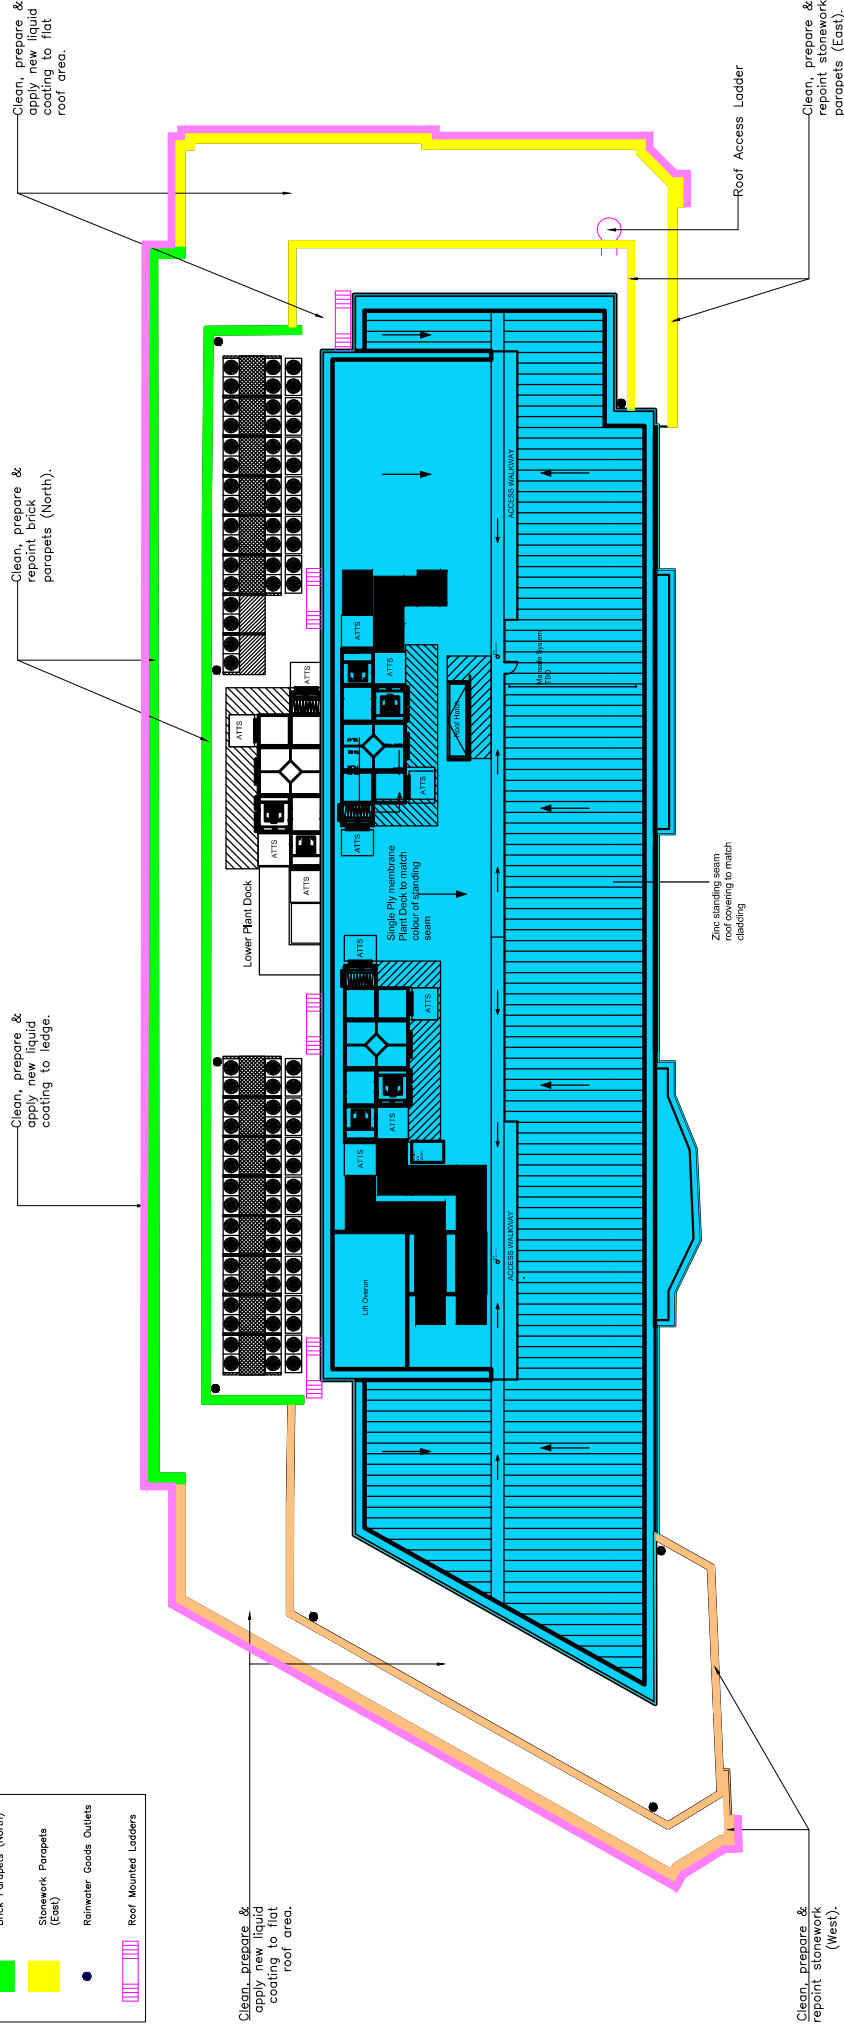

Belfast | Bristol | Cardiff | Glasgow | Leeds | London | Manchester

Drg.no: 2020366 - 06

Clean, prepare & apply new liquid coating to ledge (surfacing surfaces only).

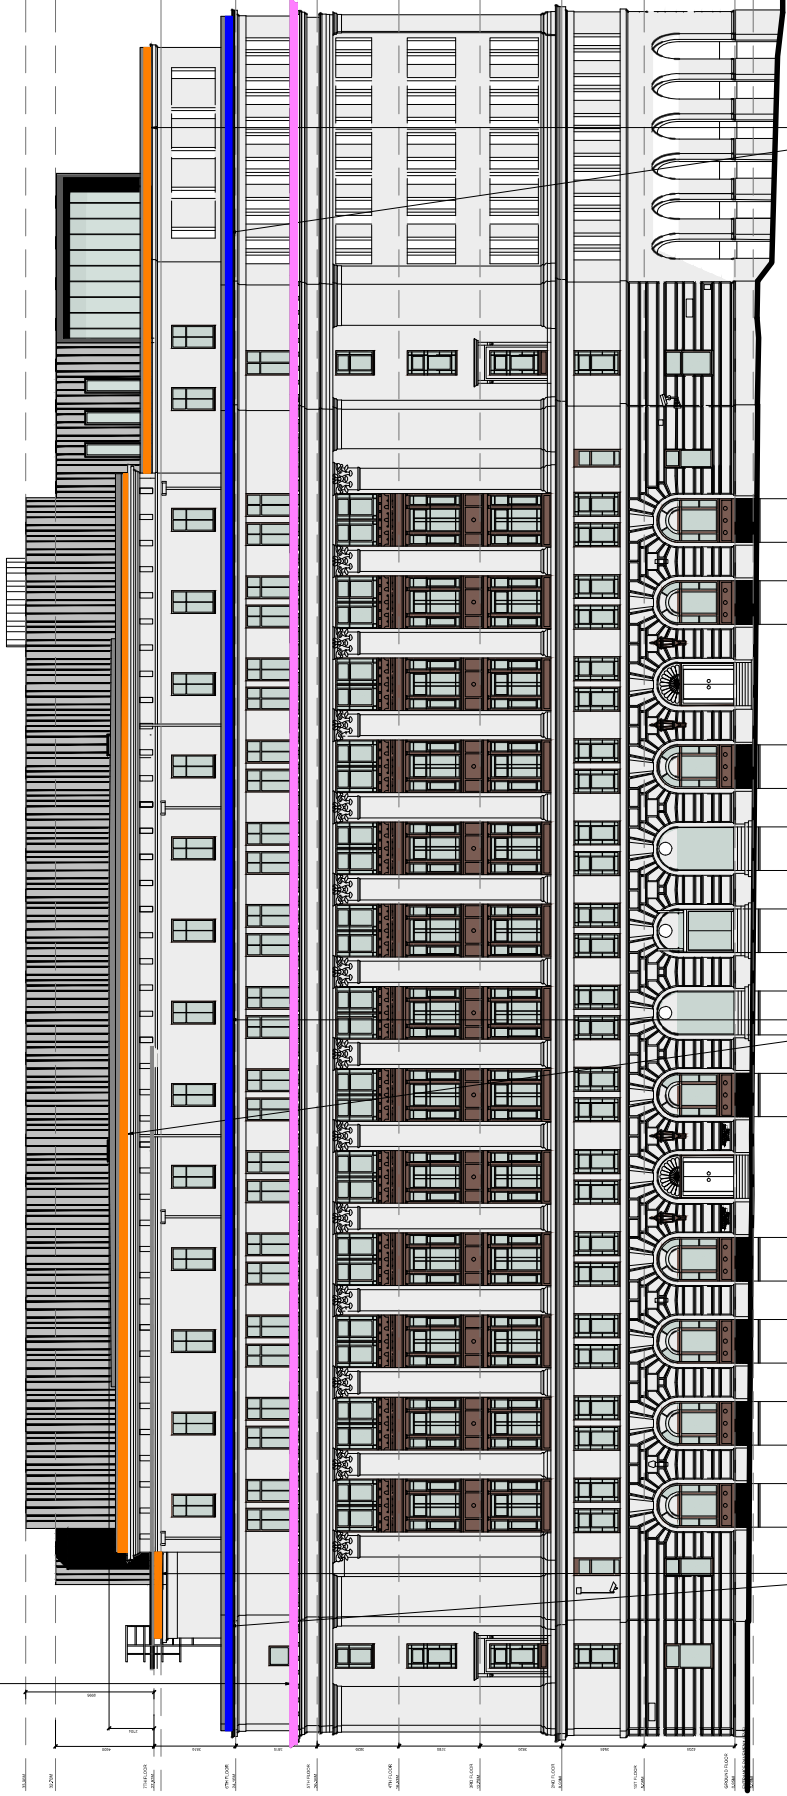

LEGEND:

- 5th Floor Roof
- 6th Floor Roof
- 5th Floor Ledge

Watts.

Watts Group Limited
St James Tower 7 Charlotte Street
Manchester M1 4DZ
T: 0161 831 6180
watts.co.uk



Belfast | Bristol | Cardiff | Glasgow | Leeds | London | Manchester

Client: Hillcrest 45468464 Limited

Project:
Arkwright House
Roofing Works

Title:
Arkwright House
Proposed North Elevation

Drawing type:
Listed Building Consent

Amendments:


No dimensions are to be scaled from this drawing. All dimensions are to be checked on site. Where discrepancy occurs between specification and drawings the supervising officer must be notified.

Scale: 1:250 @A3 Date: June 25

Drawn: JC Checked: MJ

Dwg.no: 2020366 — 07

Rev: A

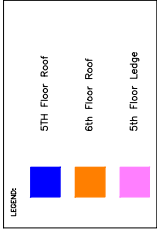

Belfast | Bristol | Cardiff | Glasgow | Leeds | London | Manchester

Drg.no: 2020366 - 09

