



1 SECTION 01 - STEPS & PLANTER
Scale: 1:50

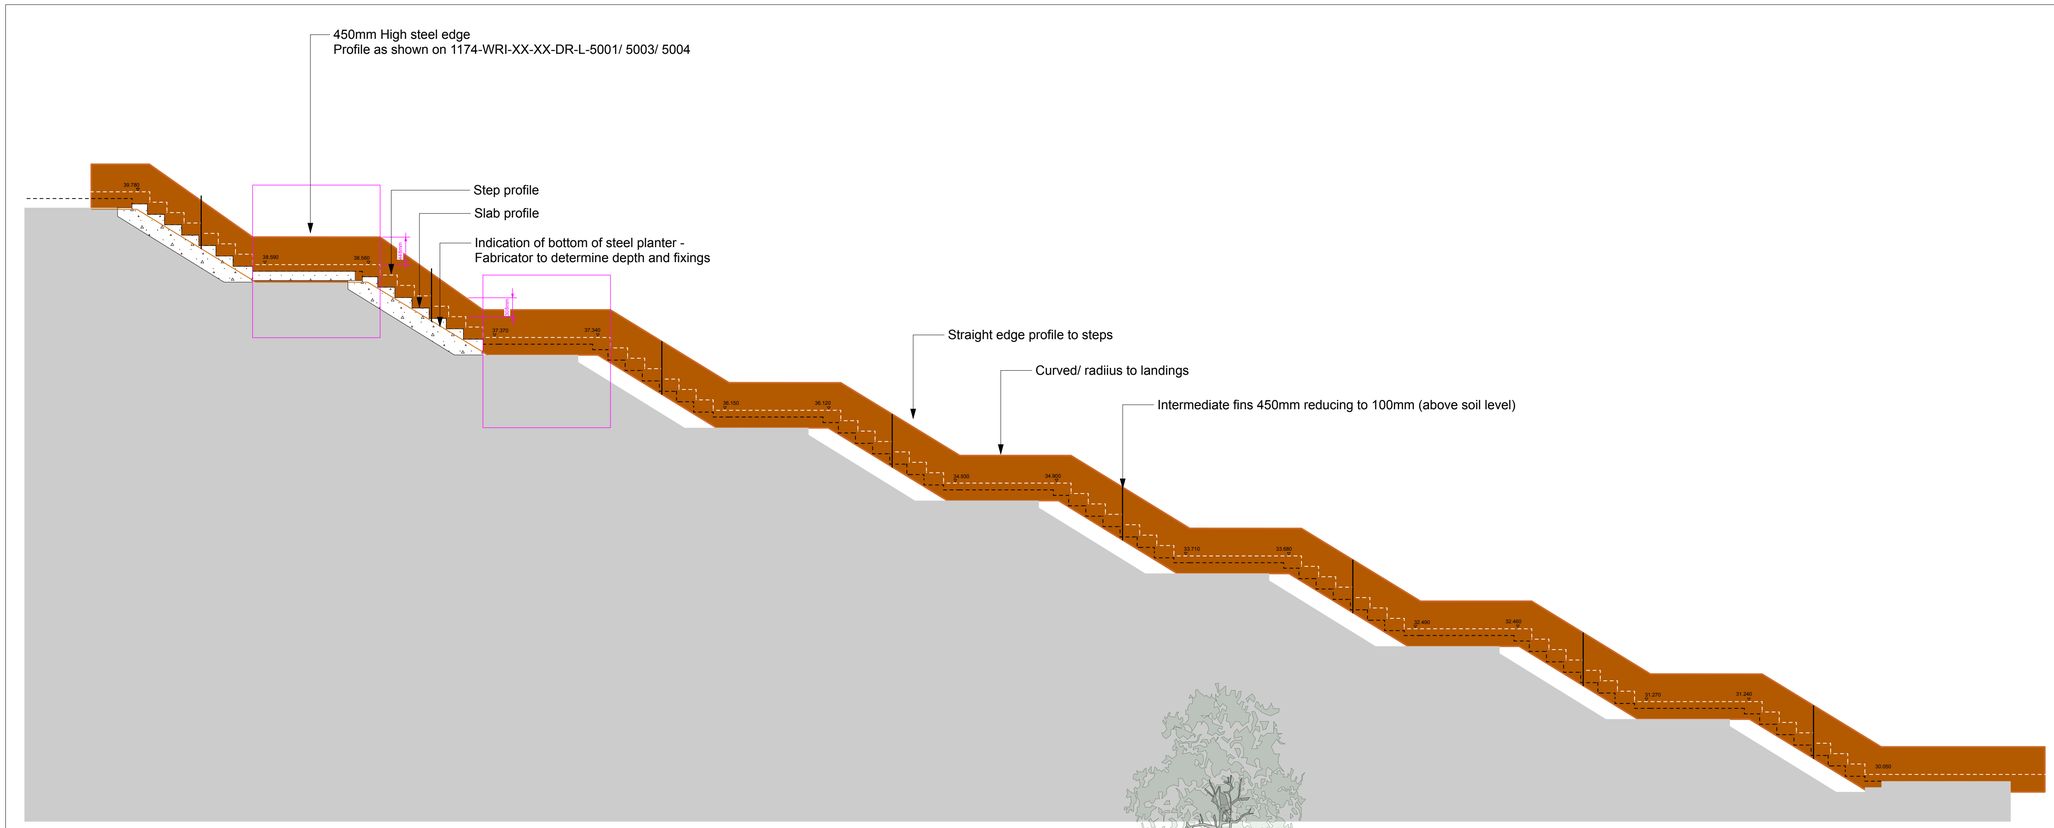

2 FRONT VIEW 02 - STEPS & PLANTER
Scale: 1:50

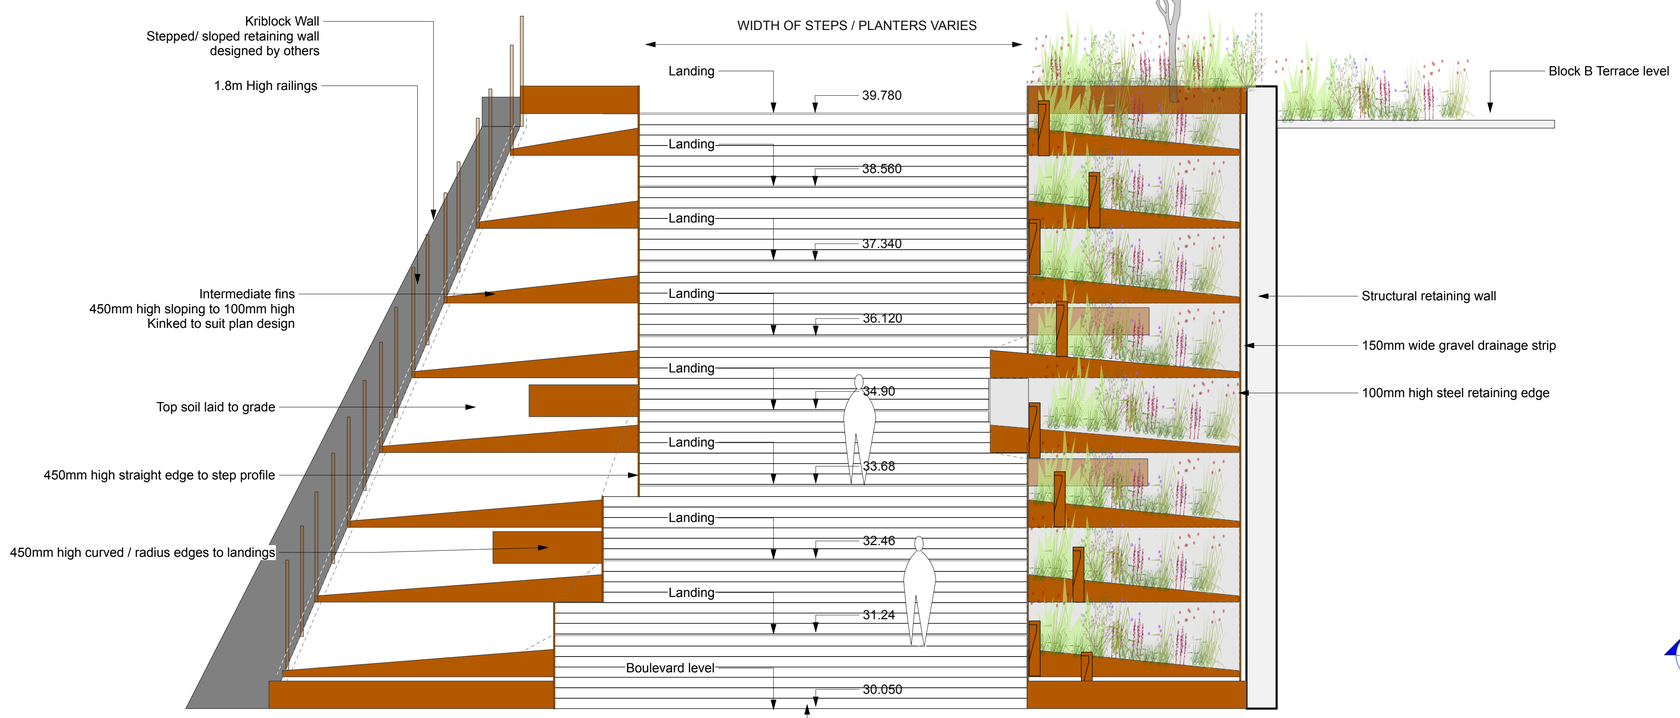


TO BE READ IN CONJUNCTION WITH
1174-WRI-XX-XX-DR-L-5001 - Planter to main steps - Principle & Sections
1174-WRI-XX-XX-DR-L-5002 - Planter to main steps -Long Section
1174-WRI-XX-XX-DR-L-5003 - Planter to main steps -Dimensions Straight
1174-WRI-XX-XX-DR-L-5004 - Planter to main steps -Dimensions Radius

No dimensions are to be scaled from this drawing. All dimensions are to be checked on site.
Area measurements for indicative purposes only.

This drawing is the property of Wright Landscapes Limited. No part of the drawing may be reproduced in any manner without permission from Wright Landscapes Limited.

All Wright Landscapes drawings to read in conjuction with architectual / engineers plans & details.

LOCATION PLAN

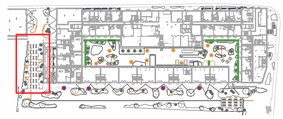

Revision	Date	Description	Drawn	Approved
S5-P01	21-02-25	For Construction	SB	NW

WRIGHT LANDSCAPES LIMITED

E: info@wrightlandscapes.co.uk
W: www.wrightlandscapes.co.uk
T: 01244 541959

HEAD OFFICE
Pickmere Lane, Pickmere, Knutsford,
WA16 0JL

CLIENT	DOMIS CONSTRUCTION
PROJECT	WATERHOUSE GARDENS
DRAWING TITLE	Planter to Main Steps Long Section LONG SECTION
DATE	21/02/2025
SCALE	AS NOTED
DRAWN	SB
SIZE	A1
APPROVED	NW
WORKSTAGE	Stage 5
DRAWING NUMBER	1174-WRI-XX-XX-DR-L-5002
SUITABILITY	S5
REVISION	P01

© Wright Landscapes Limited