


PLANSCAPE

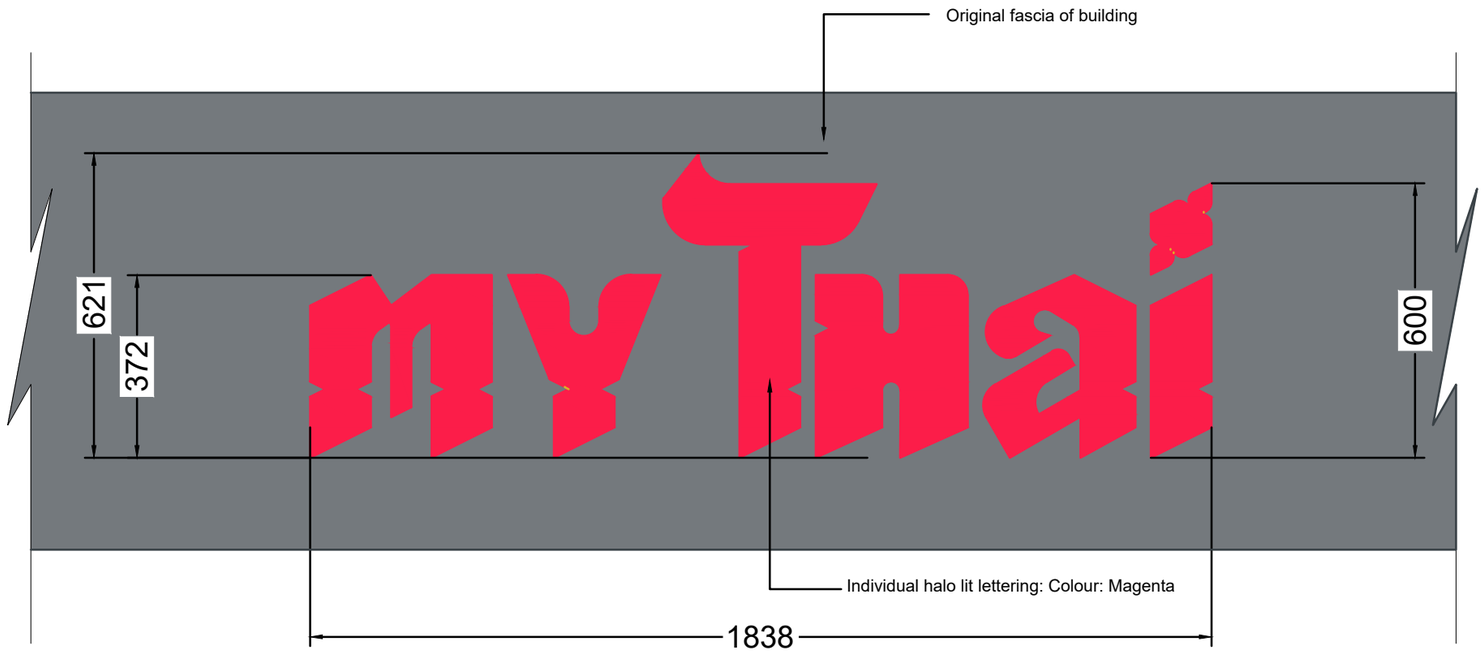

FASCIA SIGN

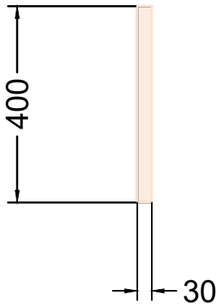

FRONT

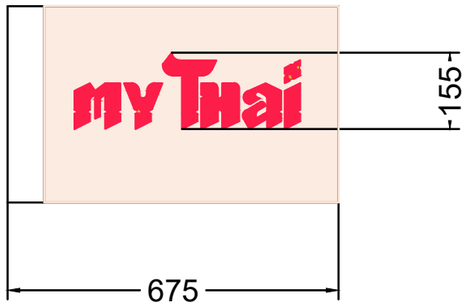



SIDES





TOP AND BOTTOM

PROJECTING SIGN

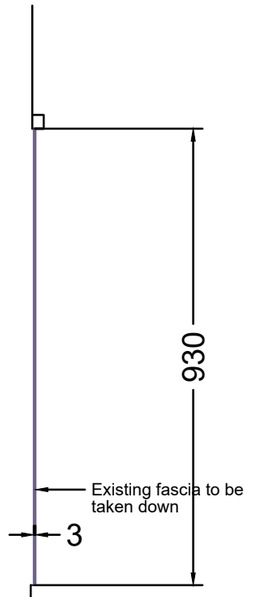


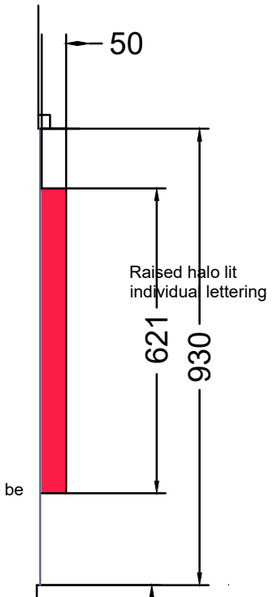

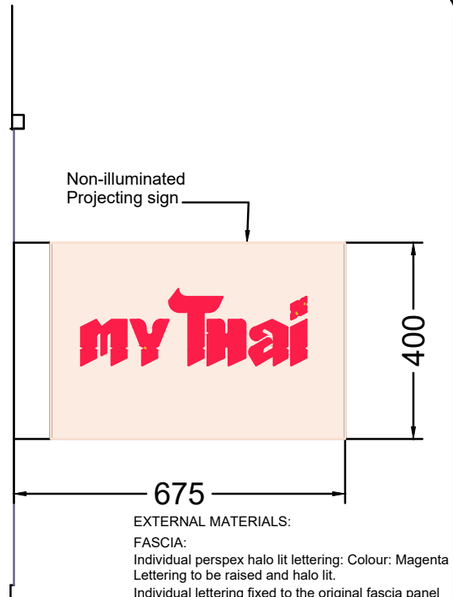


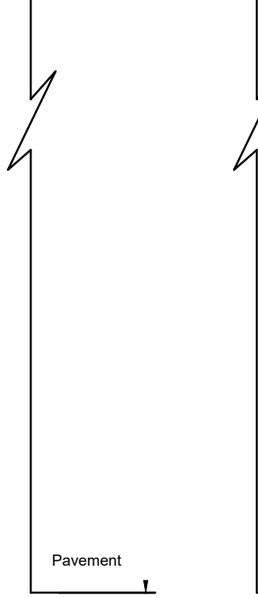

SECTION OF EXISTING SHOPFRONT FASCIA

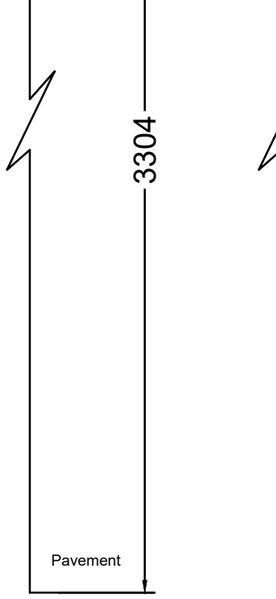

SECTION OF SHOPFRONT FASCIA

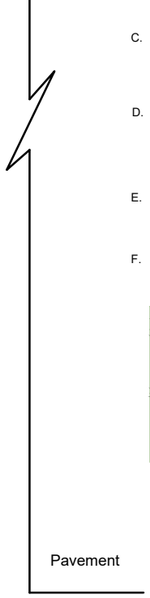

SECTION OF SHOPFRONT PROJECTING SIGN

EXTERNAL MATERIALS:

FASCIA:
Individual perspex halo lit lettering: Colour: Magenta
Lettering to be raised and halo lit.
Individual lettering fixed to the original fascia panel after removal of existing fascia panel.

PROJECTING SIGN:
30mm wide composite aluminium box sign.
Background colour: Opal.
Lettering: Magenta.
Box sign to have NO illumination.

ILLUMINANCE LEVEL:
Illuminance level of halo lighting not to exceed 300 cd/m2.

REVISIONS:

A. 15/04/2025
Dimensions added to cross-section of projecting sign and fascia sign.

B. 25/04/2025
Width of projecting sign to be no more than 30mm.

C. 12/05/2025
Height of illuminated lettering increased.
Projecting sign omitted.
Fullsize decals to pillars omitted.
My Thai Logo added to fascia.

D. 23/05/2025
Height of lettering to fascia sign reduced.
Yellow shadowing to letters removed.
2 No. vinyl logos omitted.
1 No. non-illuminated projecting sign added with sign width reduced to 30mm.

E. 27/05/2025
Section through existing fascia added.
Notes and dimensions added to confirm depth of signtray.
Drawing amended to show depth of new signtray.

F. 05/06/2025
Existing fascia panel to be taken down.
New lettering and projecting sign to be fixed to the original fascia of the building.

PLANSCAPE
ARCHITECTURAL DESIGN CONSULTANTS
LYCHGATE HOUSE . 1 ST MARYS COURT . WHITFORD ROAD
WHITFORD . FLINTSHIRE . CH8 9AG
Email: leslie@planscape.org.uk Mobile: 07773877719

Client:
GLYN GOODWIN

Job Description:
PROPOSED FASCIA SIGN & PROJECTING SIGN

Location:
ONE PORTLAND STREET
MANCHESTER

Scale: 1:25
Date: 18 Mar. 2025

Drawing Number: G.1602 / 5
Revision: F

Print @ A3 = Scale: 1:25