PROPOSED BTEE 1No. GPS NODE AT 17.4m I.D. No. EQU200000000504757
TO BE INSTALLED ON PROPOSED ANTENNA SUPPORT POLE

PROPOSED BTEE 6No. E14R00P42 (700/800) MHA's I.D. No's. EQU200000000504759, EQU200000000504760, EQU200000000504761, EQU200000000504762, EQU200000000504763 & EQU200000000504764 TO BE INSTALLED ON PROPOSED ANTENNA SUPPORT POLES

PROPOSED BTEE 6No. RD0725-H4-11 ACTIVE ROUTERS I.D. No's. EQU200000000504789, EQU200000000504790, EQU200000000504791, EQU200000000504792, EQU200000000504793 & EQU200000000504794 TO BE INSTALLED ON PROPOSED ANTENNA SUPPORT POLES

BTEE 3No. LGP18521 (1800) MHA's FIXED TO SUPPORT POLES TO BE REMOVED

H3G & BTEE 3No. TMA2053F03V3-4 (1800/2100) MHA's FIXED TO MONOPOLE
TO BE RELOCATED ONTO PROPOSED HEADFRAME SUPPORT POLES

BTEE 1No. PCNV065-18-2
2 PORT ANTENNA
C1A2
AT 16.0m A.G.L
330° E.T.N.
I.D. No. EQU900205191
TO BE REMOVED

PROPOSED
BTEE 1No. RRZZVV-65B-R6N43
12 PORT ANTENNA
BTEeA1/BTEeA2/BTEeA3
/BTEeA4/BTEeA5/BTEeA6
AT 16.0m A.G.L
330° E.T.N.
I.D. No.
EQU200000000504754

H3G & BTEE 1No.742212
2 PORT ANTENNA
HeA1/uA1
AT 16.0m A.G.L
330° E.T.N.
I.D. No. EQU900185773
TO BE RELOCATED

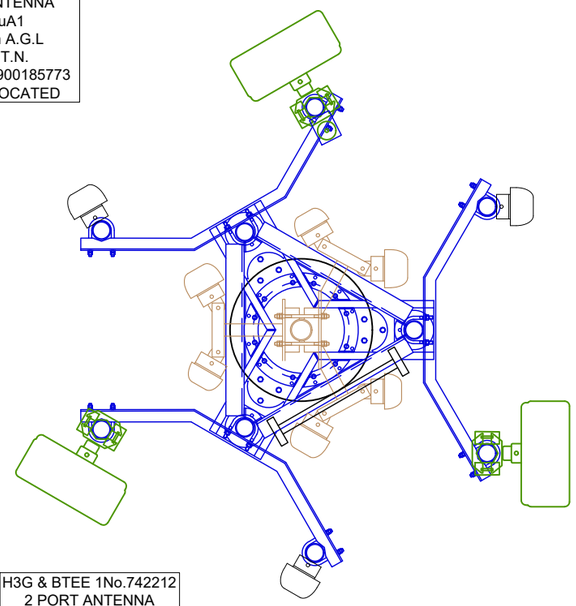

H3G & BTEE 1No.7422122
PORT ANTENNA
HeB1/uB1
AT 16.0m A.G.L
90° E.T.N.
I.D. No. EQU900185776
TO BE RELOCATED

BTEE 1No. PCNV065-18-2
2 PORT ANTENNA
C2A2
AT 16.0m A.G.L
90° E.T.N.
I.D. No. EQU900205192
TO BE REMOVED

BTEE 1No. PCNV065-18-2
2 PORT ANTENNA
C3A2
AT 16.0m A.G.L
210° E.T.N.
I.D. No. EQU900205193
TO BE REMOVED

PROPOSED
BTEE 1No. RRZZVV-65B-R6N43
12 PORT ANTENNA
BTEeB1/BTEeB2/BTEeB3
/BTEeB4/BTEeB5/BTEeB6
AT 16.0m A.G.L
90° E.T.N.
I.D. No.
EQU200000000504755

PROPOSED
BTEE 1No. RRZZVV-65B-R6N43
12 PORT ANTENNA
BTEeC1/BTEeC2/BTEeC3
/BTEeC4/BTEeC5/BTEeC6
AT 16.0m A.G.L
210° E.T.N.
I.D. No.
EQU200000000504756

H3G & BTEE 1No.742212
2 PORT ANTENNA
HeC1/uC1
AT 16.0m A.G.L
210° E.T.N.
I.D. No. EQU900185774
TO BE RELOCATED

TOWER PLAN AT 16.0m

0 0.5m 1m
0.1m

©2020 Cellnex
All rights reserved. No part of this publication may be reproduced, stored in a retrieval system or transmitted in any form or by any means (Electronic, Mechanical, Photocopying, Recording or otherwise), without the prior written consent of the Company.

NOTES

PROJECT No.	COL.MOD.UK.0002864			
CELL No.	99707			
4	COL.MOD.UK.0002864 PLANNING AMEND	18/06/25	CIR	CIR
3	COL.MOD.UK.0002864 PLANNING	16/08/24	CIR	CIR
2	231754 PLANNING	13/11/20	WHP	WHP
1	9BRUNEL MD CREATE	18/02/20	KG	MF
ISS	REVISION	DATE	DRN	APP

cellnex
driving telecom connectivity

CELLNEX UK
R+, 4TH FLOOR, 2 BLAGRAVE STREET, READING, RG1 1AZ
Tel. 020 4526 8553

SITE No 97040
MANCHESTER WENDOVER ROAD
BANKS BREWERY
THE WENDOVER PUB, WENDOVER
MANCHESTER
GREATER MANCHESTER
M23 9ER

NGR SJ 79870 89760

OS GRID 379870 389760

TITLE
TOWER PLAN
PROPOSED
H3G & BTEE LTD

SCALE 1:25

DRAWN	KG	12/02/20
APPROVED	CIR	18/06/25

DRG No. 97040-02-154-MD004 Sheet 1 of 1 Rev 4

A3