



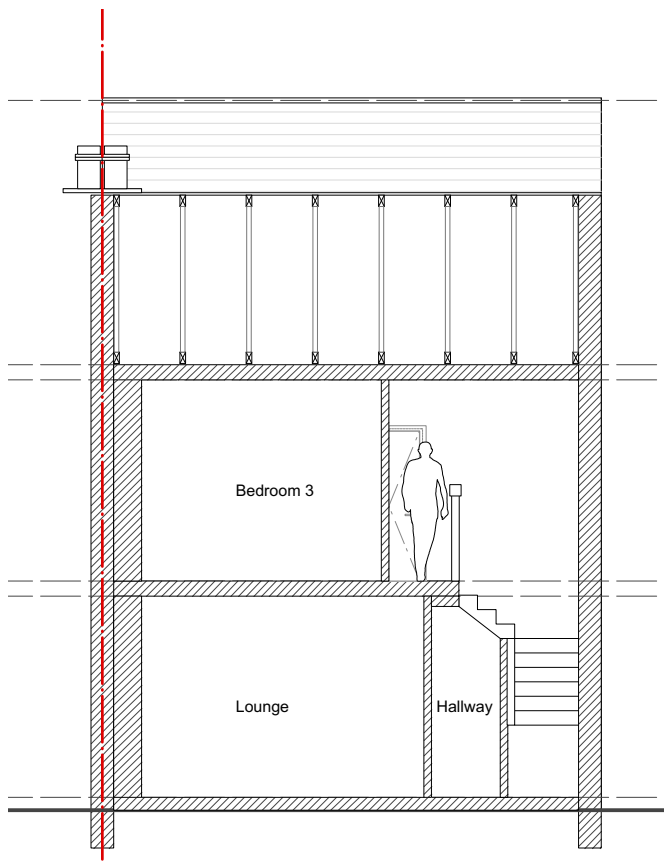

Existing Section A


1:100 @ A4

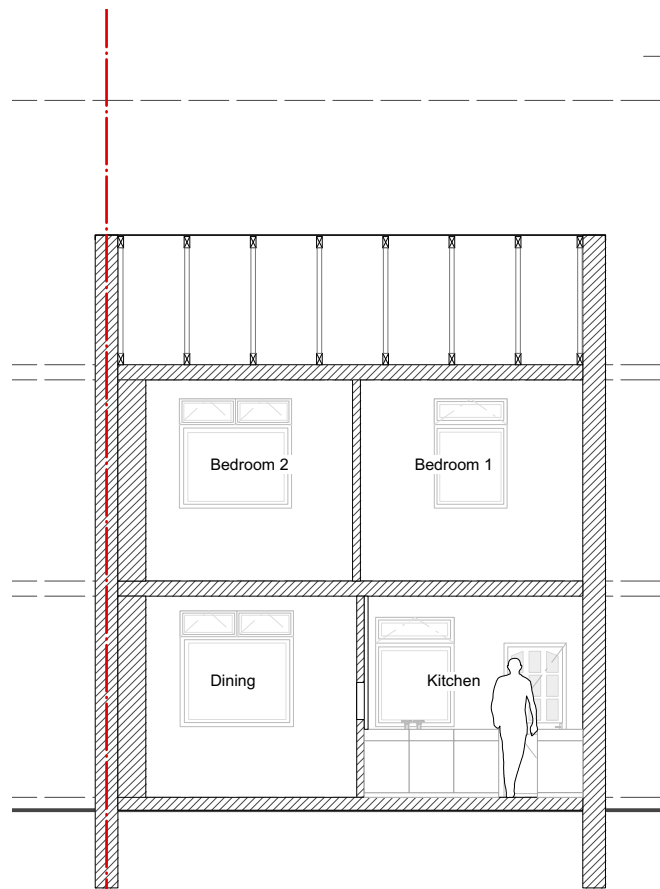

Existing Section B


1:100 @ A4

Key:
Existing wall: 
Party Wall Line: 

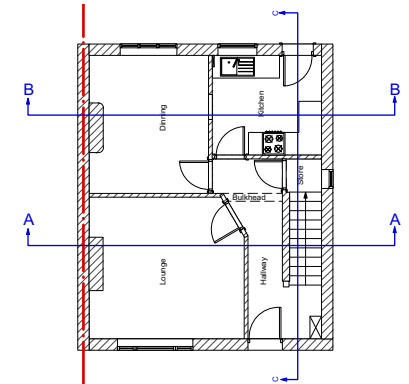

Existing Section Key

1:200 @ A4

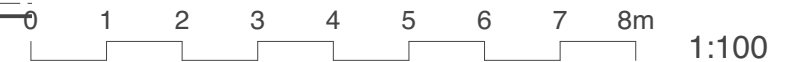

Revision	Date	Description
----------	------	-------------

REVISION NOTES

ISSUED FOR:

FEASIBILITY

Client: Rebecca Nichols
Drawing Number: **P404_106**
Drawing Title: **Existing Sections 1**
Date: 24/04/2025
Scale: 1:100 @ A4



T 07967769660
E lee@lj-architects.co.uk
W www.lj-architects.co.uk

P404_ 128 Old Lansdowne Road