




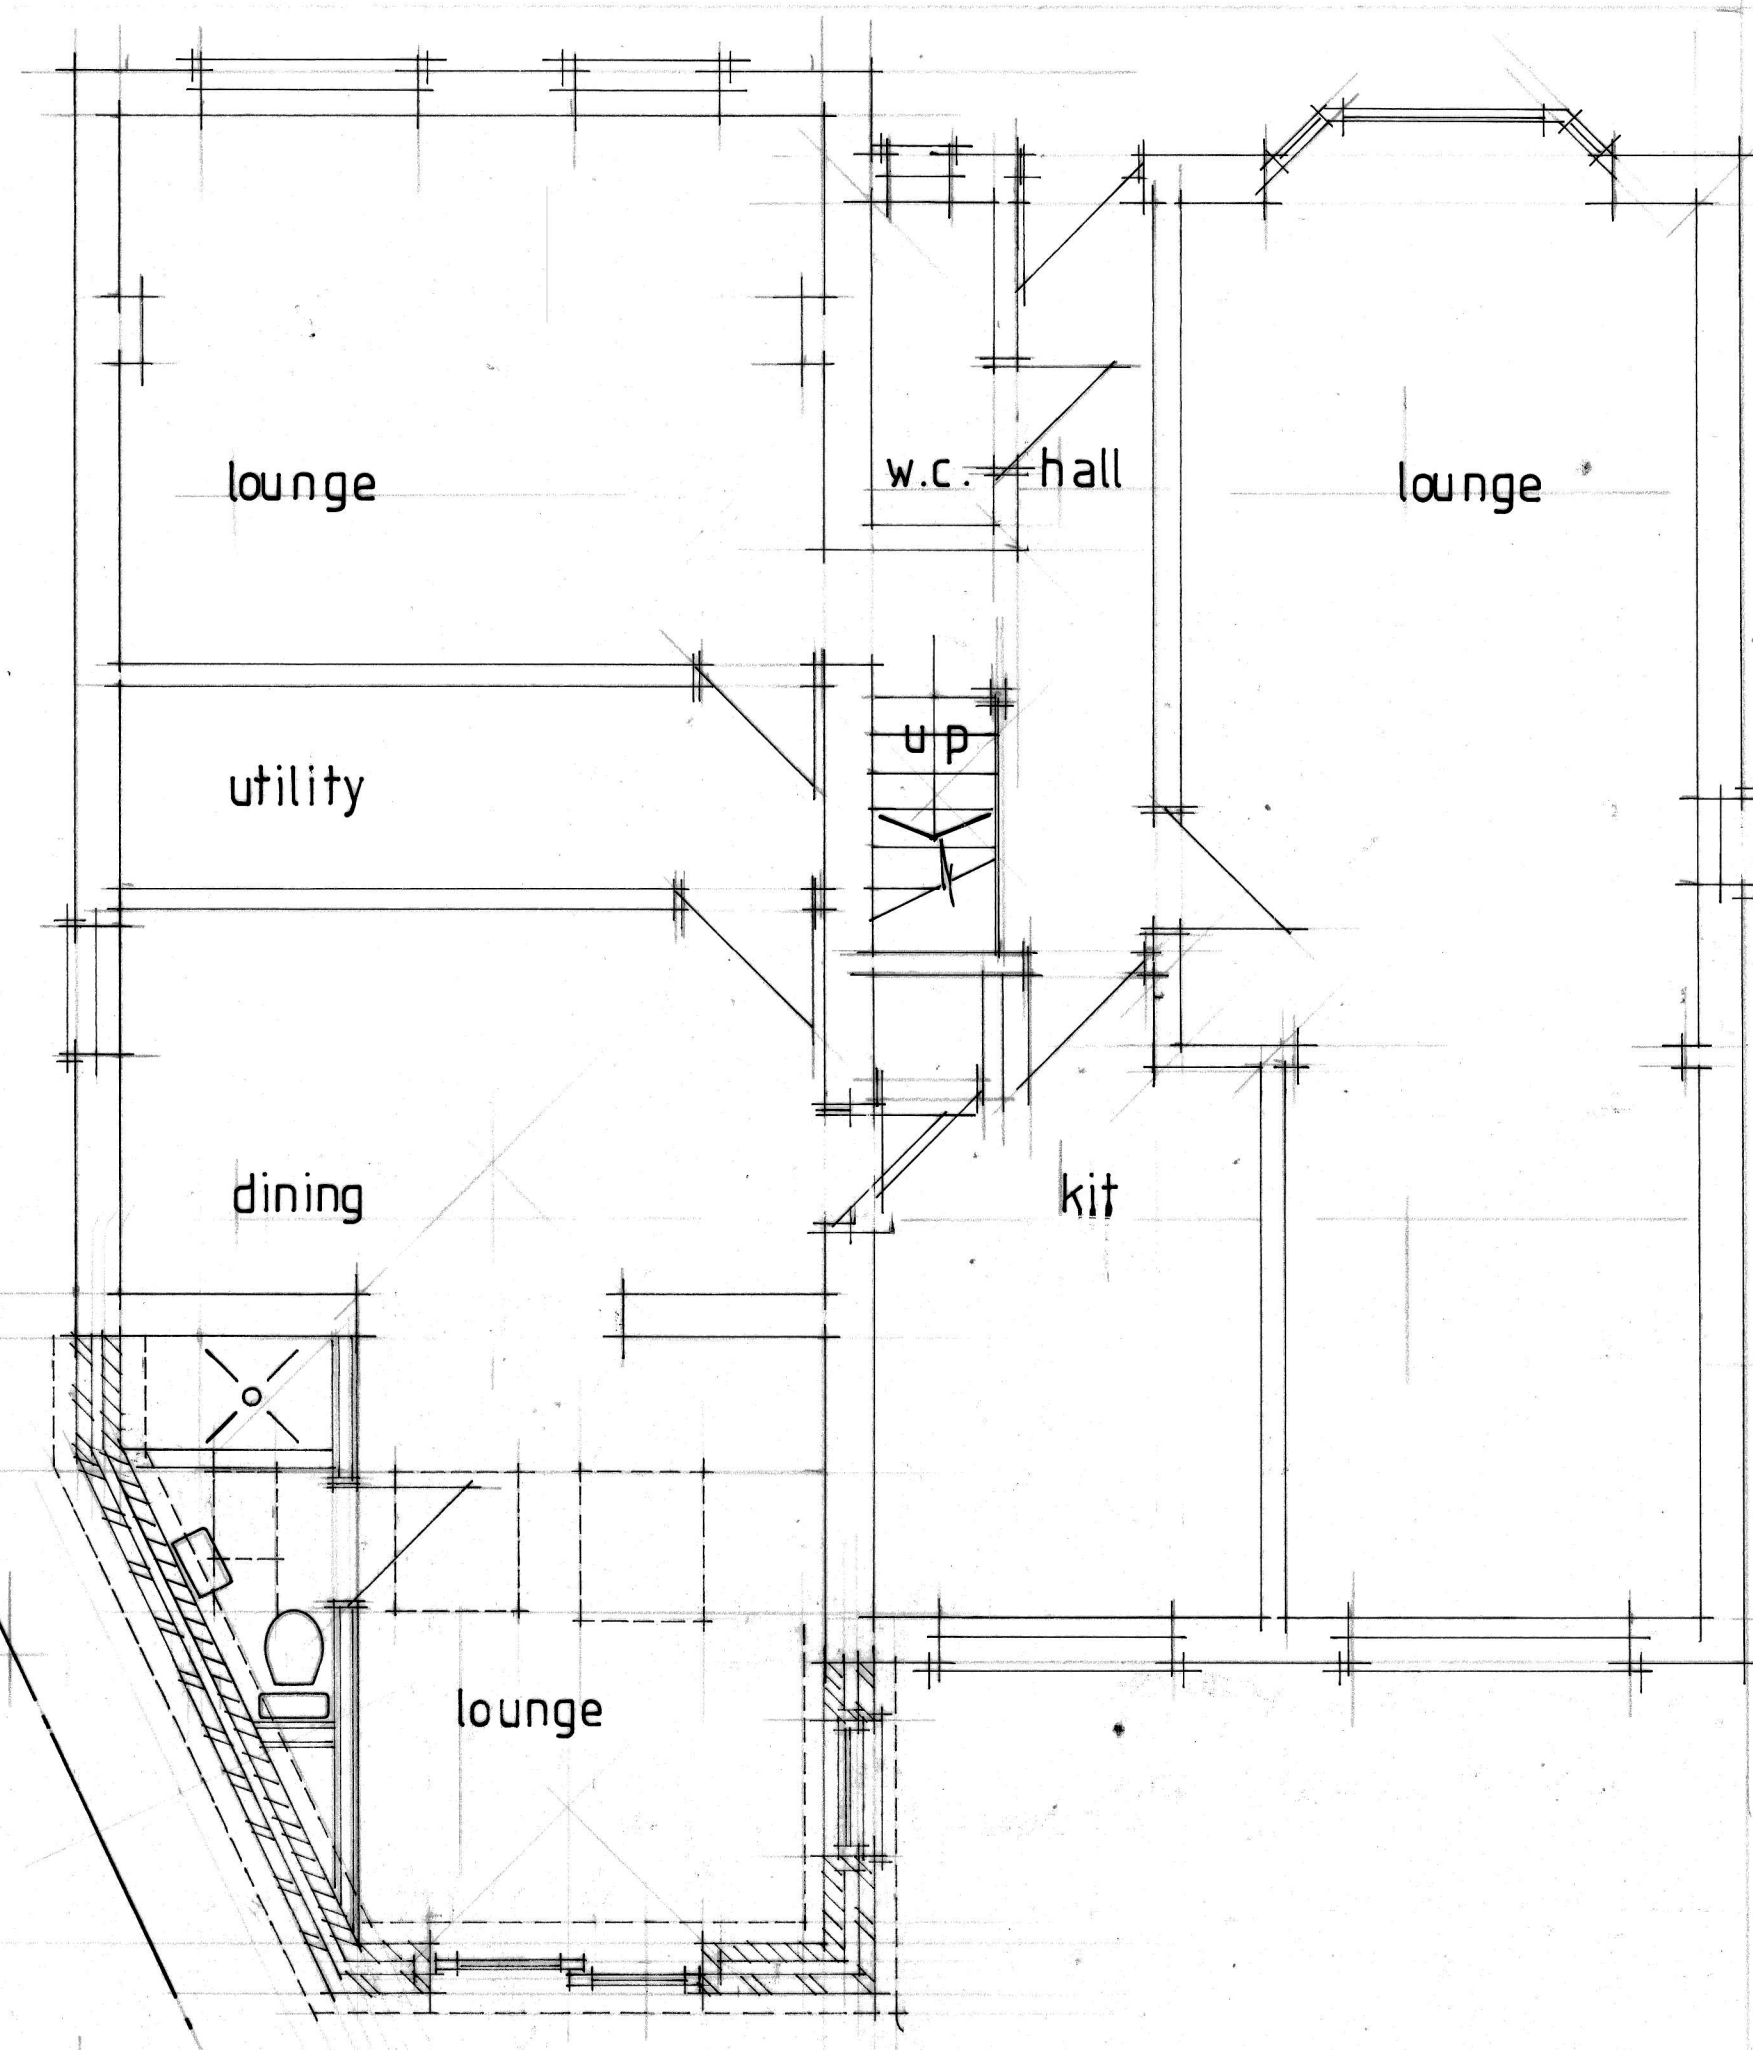

GROUND FLOOR

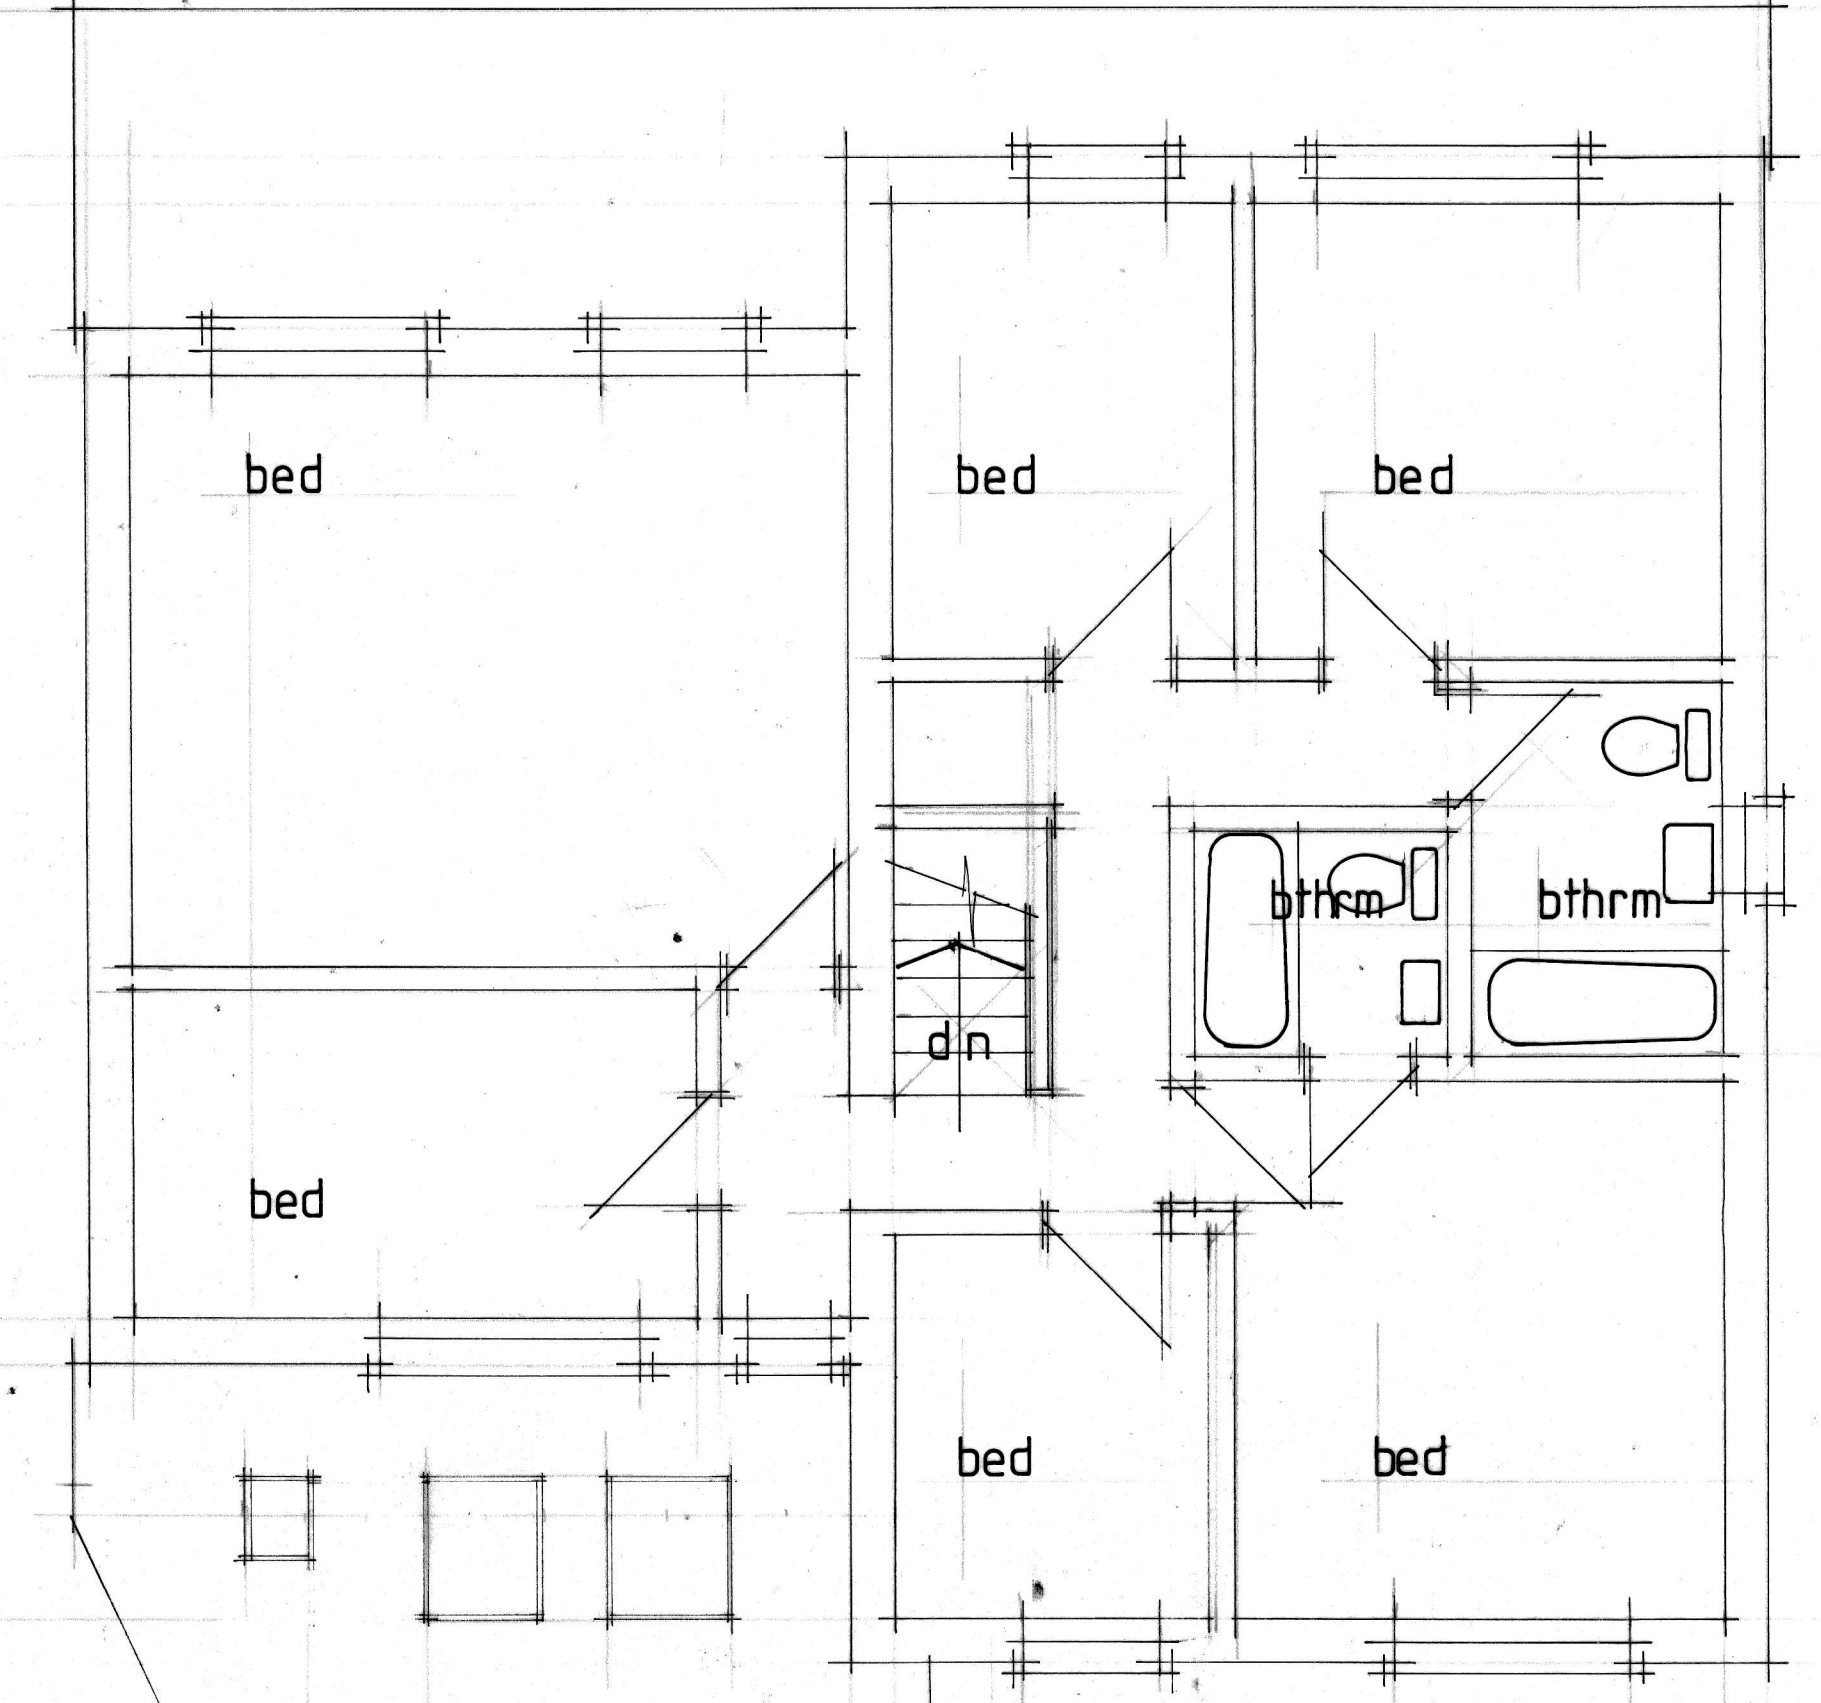

FIRST FLOOR

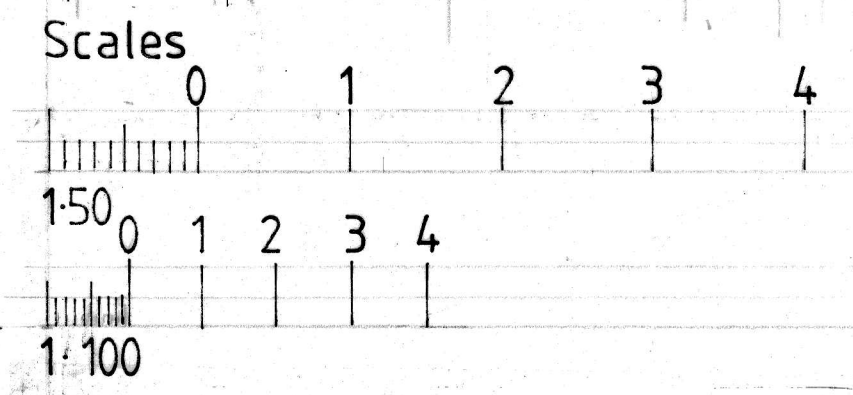

No:	Revision:	Date:	Initial:
-----	-----------	-------	----------

Project:			10 Cringle Hall Road Burnage Mcr
Title:			Floor Layouts (Propsd)
Scale: 1:50	Date: JUNE 25	Initial: CTR.	
Drg. No:		3	