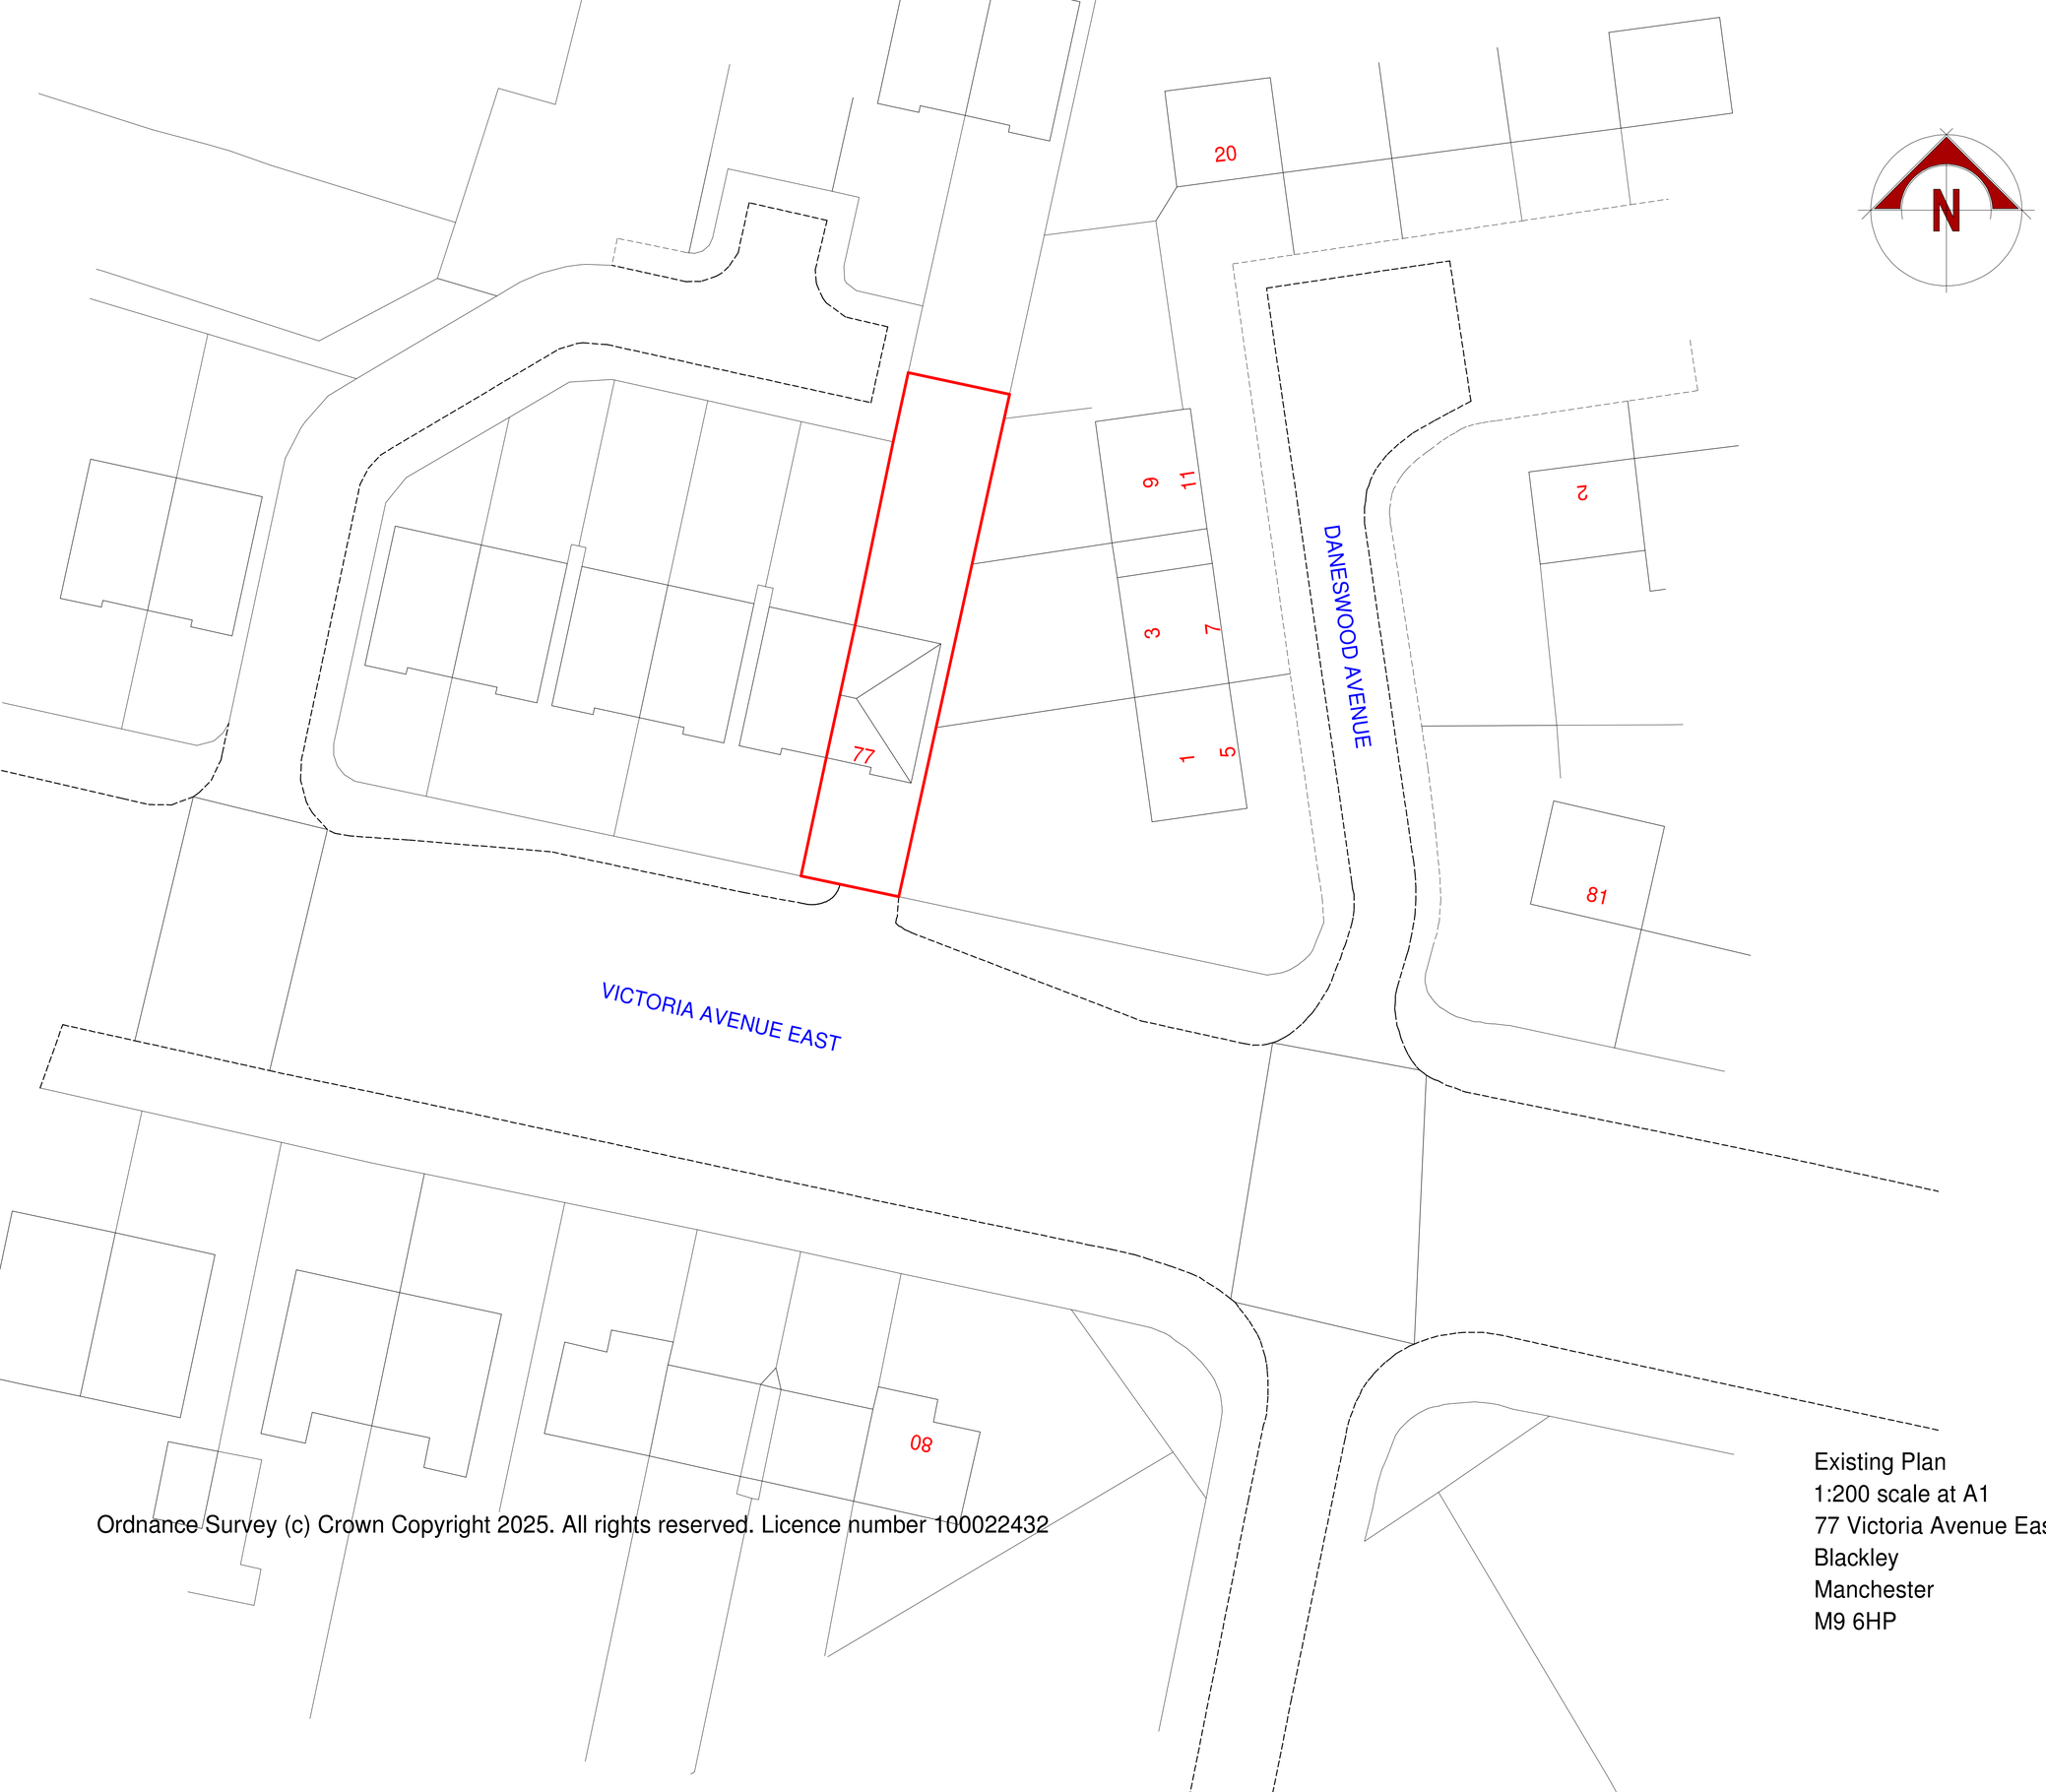


Ordnance Survey (c) Crown Copyright 2025. All rights reserved. Licence number 100022432

Existing Plan
1:200 scale at A1
77 Victoria Avenue East
Blackley
Manchester
M9 6HP