
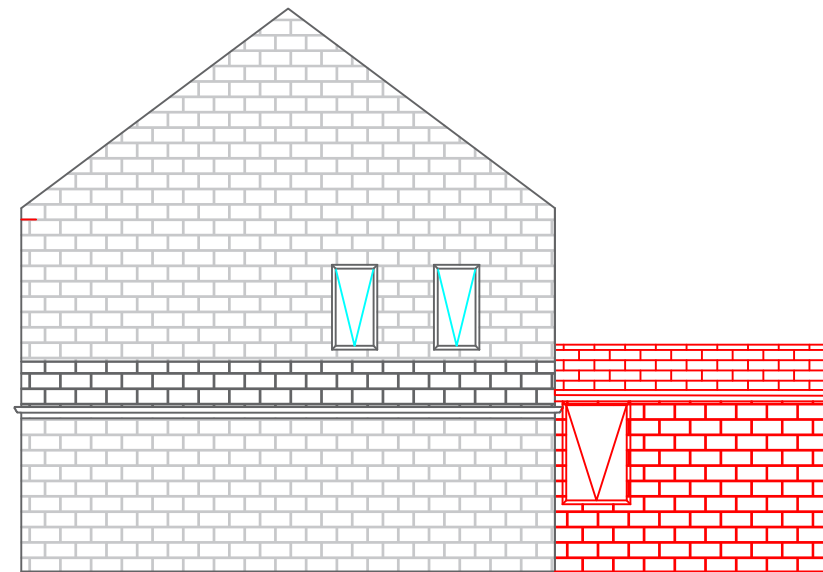
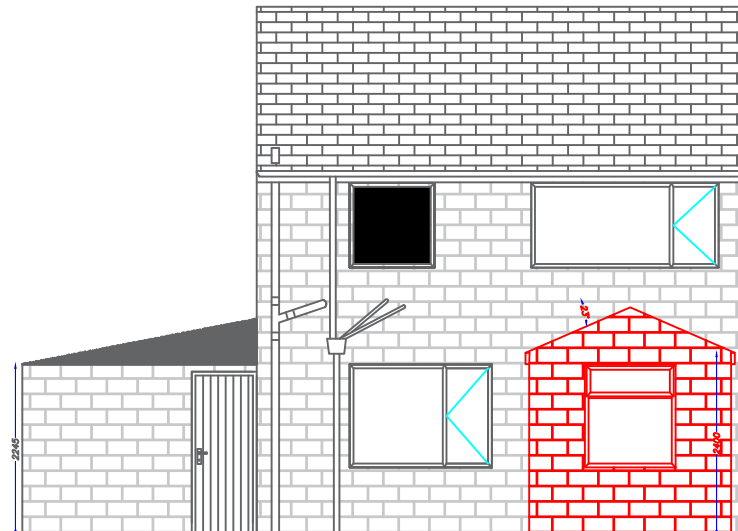


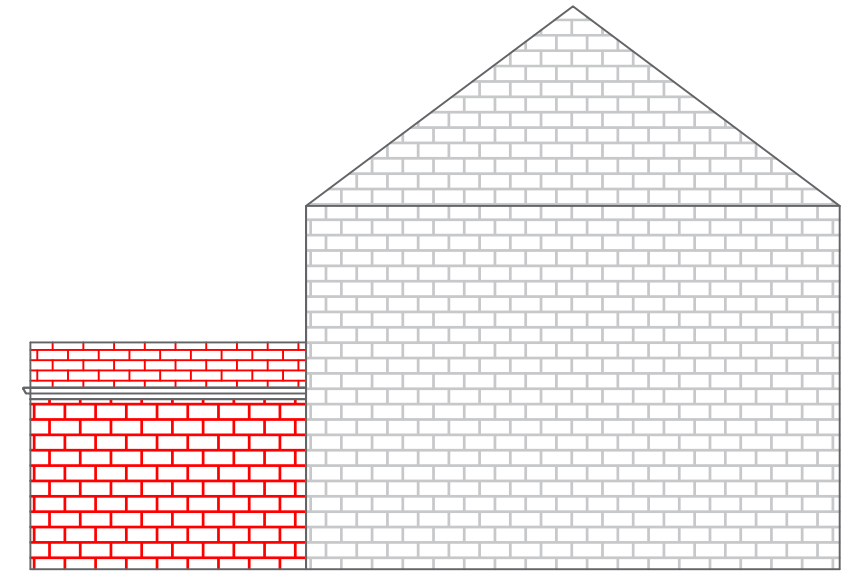

Manchester Equipment and Adaptations Partnership

Technical Officer Service

Philips Park Road  
Beswick,  
Manchester,  
M11 3FU

Applicants Name:  
Mr William Murphy

Property Address:  
15 Lincombe rd  
Wythenshawe  
Manchester  
M22 1GA

#### REVISIONS -

Date: 17/04/2025

Paper Size: A3

Scale: 1:100

Drawn By:  
Stephen Crossley



Manchester  
Equipment &  
Adaptations  
Partnership