

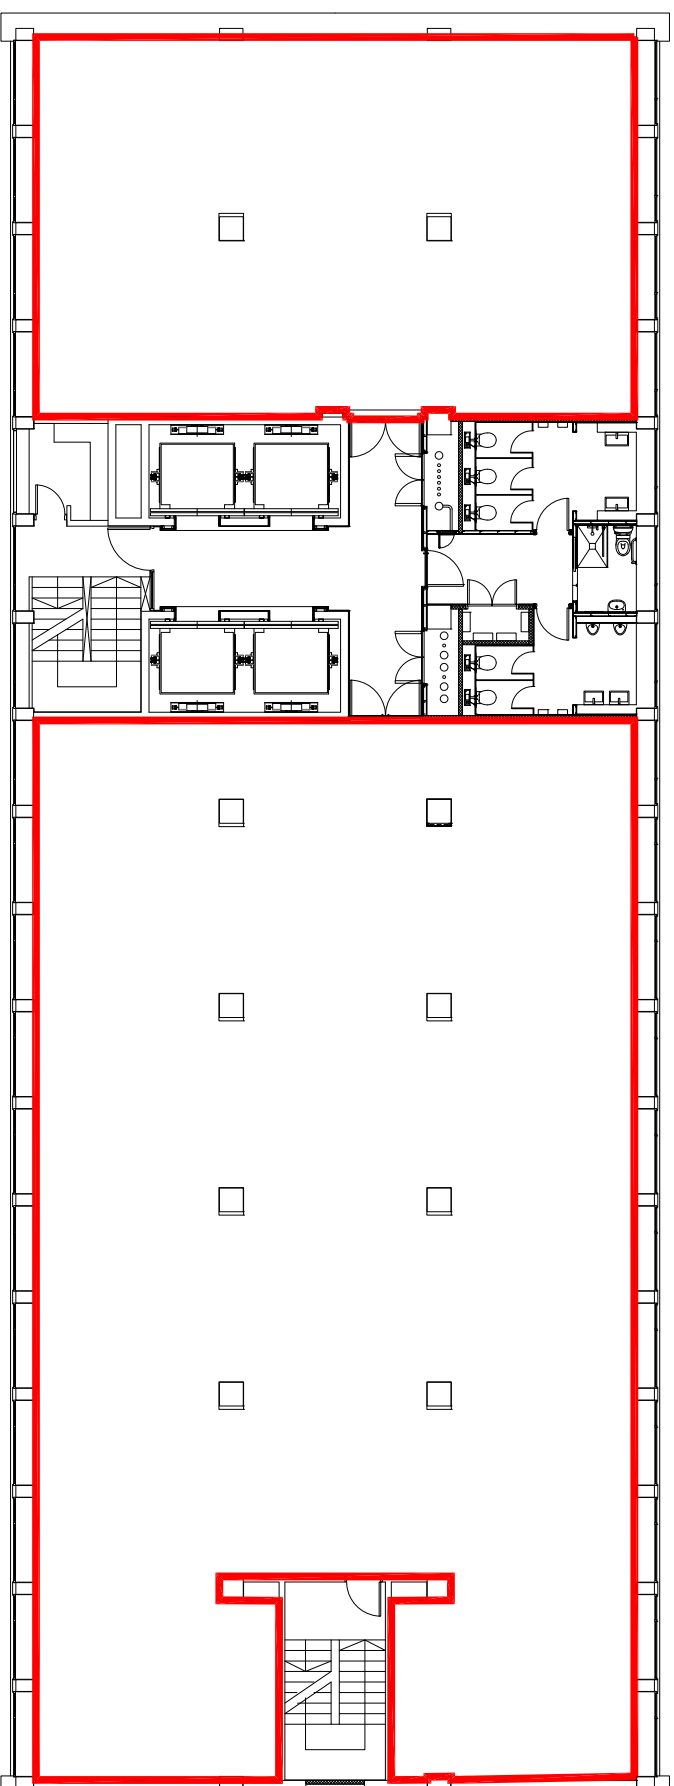


Manchester One

Portland Street

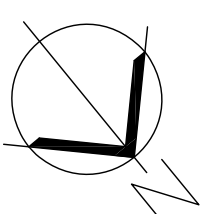

Major Street

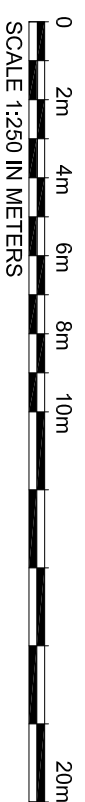

BRUNDTWOOD - NOTES			
Status: _____			
LEASEPLAN			
Building: _____			
Manchester One			
Customer: _____			
Title: _____			
16th Floor Manchester One			
Drawing:	Checked:	Scale:	Paper/Size:
Bw	---	1:200	A3
Floor:	Suite:	Date:	
16		06/06/2022	
Drawing Number:	Revision:		
3 01	01		



bruntdwood
thedesignstudio

Bruntdwood Limited,
Design Studio,
Union Albert Square, Manchester, M2 6LW,
Tel: 0161 272 2222