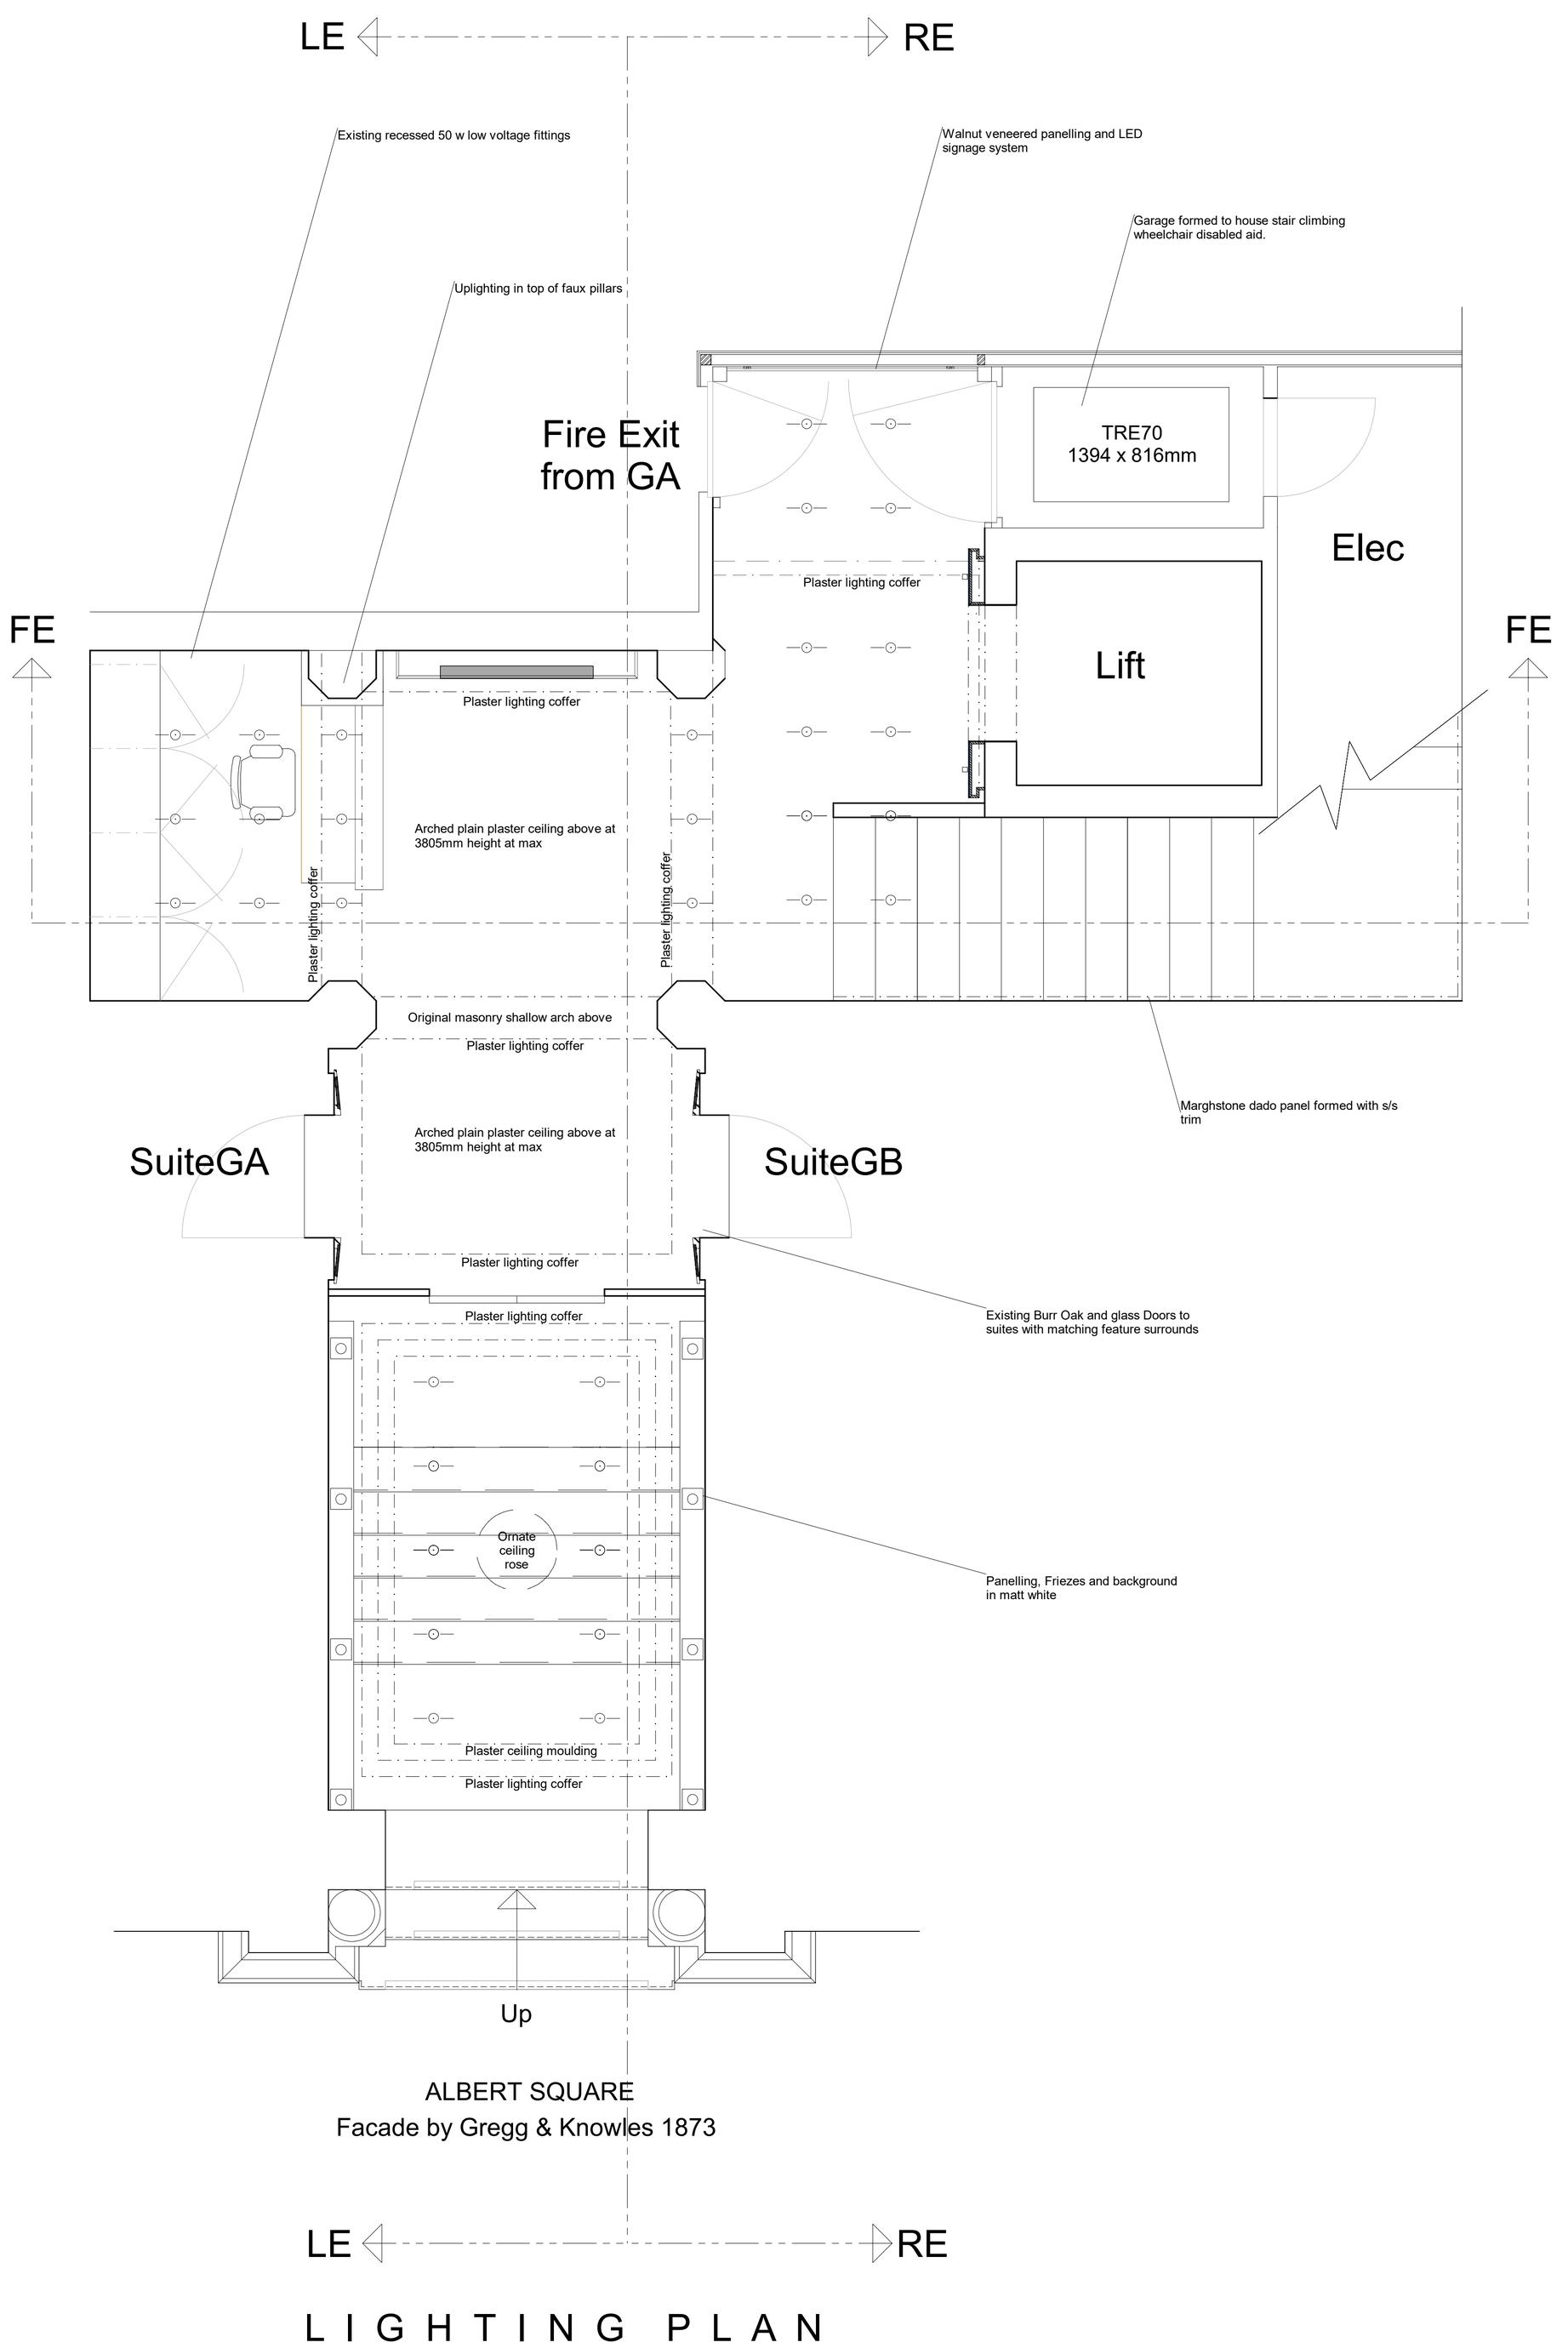


LIGHTING PLAN

REVISIONS	DESCRIPTION		
D		*DATE*	
C		*DATE*	
B		*DATE*	
A		*DATE*	
DRWG No	10120_02	SCALE	1:25@A1
	CH_ExistingReception.TCW		
TITLE	EXISTING GROUND FLOOR RECEPTION LIGHTING PLAN	FLOOR	Ground
LOCATION	Carlton House : 16-18 Albert Square : Manchester	SUITE	n/a
CLIENT	Carlton House Securities Ltd	DATE	**11/02/2025**
DESIGN DEPARTMENT | 07888 684353			

EXISTING GROUND FLOOR RECEPTION LIGHTING PLAN