


MCR LIVE 2025 - Manchester Piccadilly Gardens - Plan

Version 1

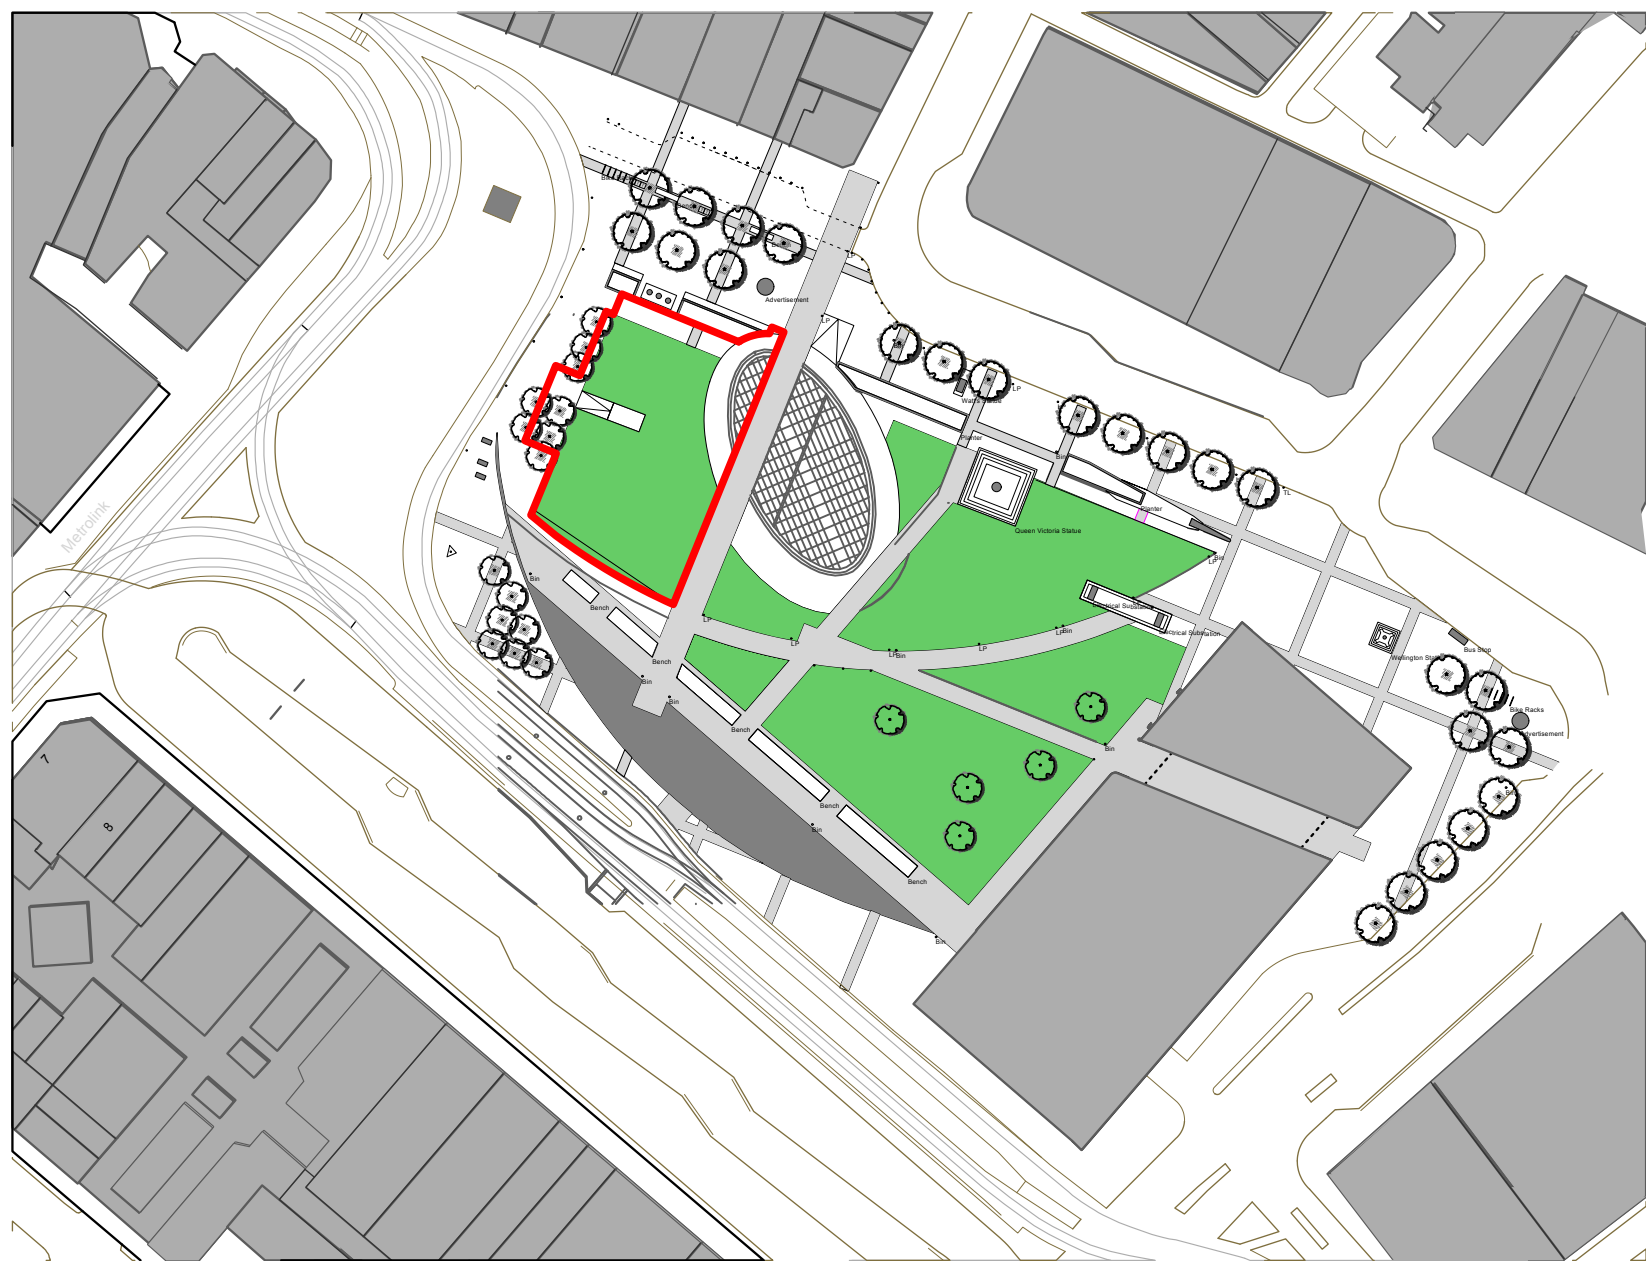

PLAN VIEW

1:1250 @ A0

SPECIFICATIONS	GENERAL SPEC	Client	MCR	Rev.	Description	By	Date
		Project	MCR LIVE 2025				
NOTES: THIS DRAWING IS ONLY INTENDED AS A VISUAL AID.DO NOT SCALE.THIS DRAWING IS THE COPYRIGHT OF CHAPTER 8, AND MUST NOT BE COPIED IN WHOLE OR PART WITHOUT WRITTEN PERMISSION FROM CHAPTER 8. ALL DIMENSIONS SHOULD BE VERIFIED ON SITE PRIOR TO WORK COMMENCING.		Designer	TC				
		Venue	PICCADILLY GARDENS				
		Project Manager	SP / AF				
		Drawn by	TC				
		Date	06 - 06 - 2025	chapter8.			
		Scale	1:1250 @ A0				
		Drawing No.	001				
		Drawing Title	PLAN				