




Streetscene Elevation A-A





Streetscene Elevation B-B



Streetscene Elevation C-C

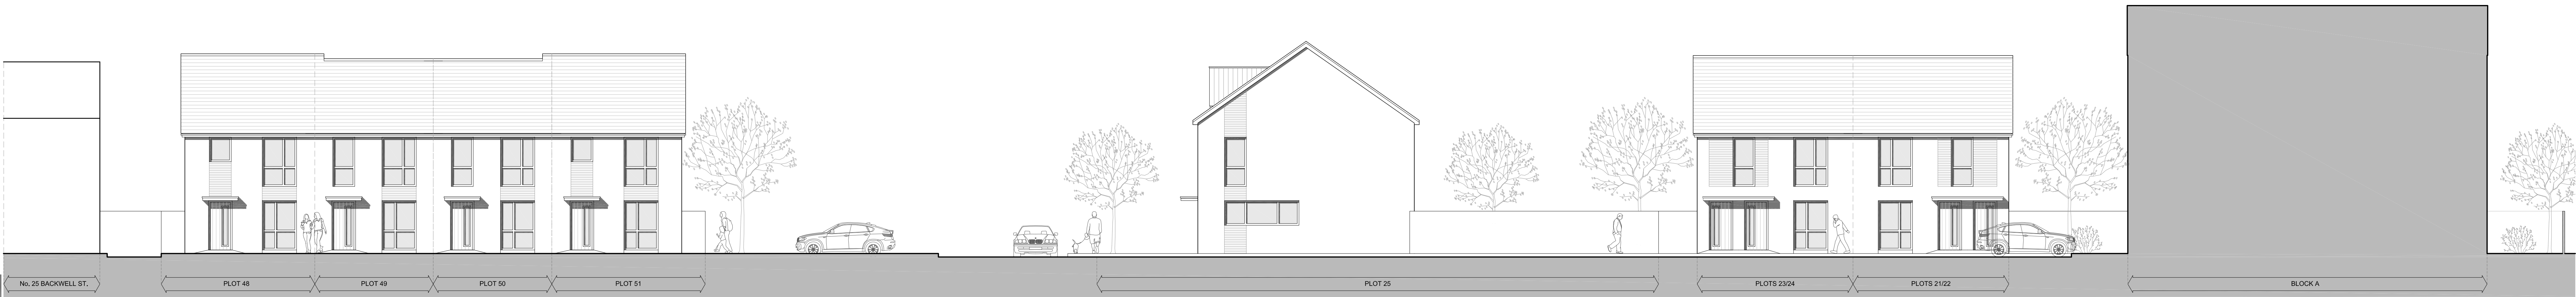

Streetscene Elevation D-D

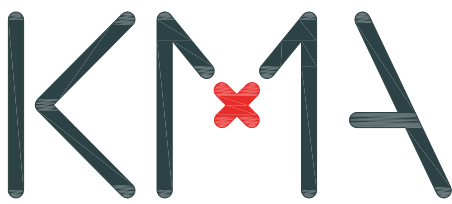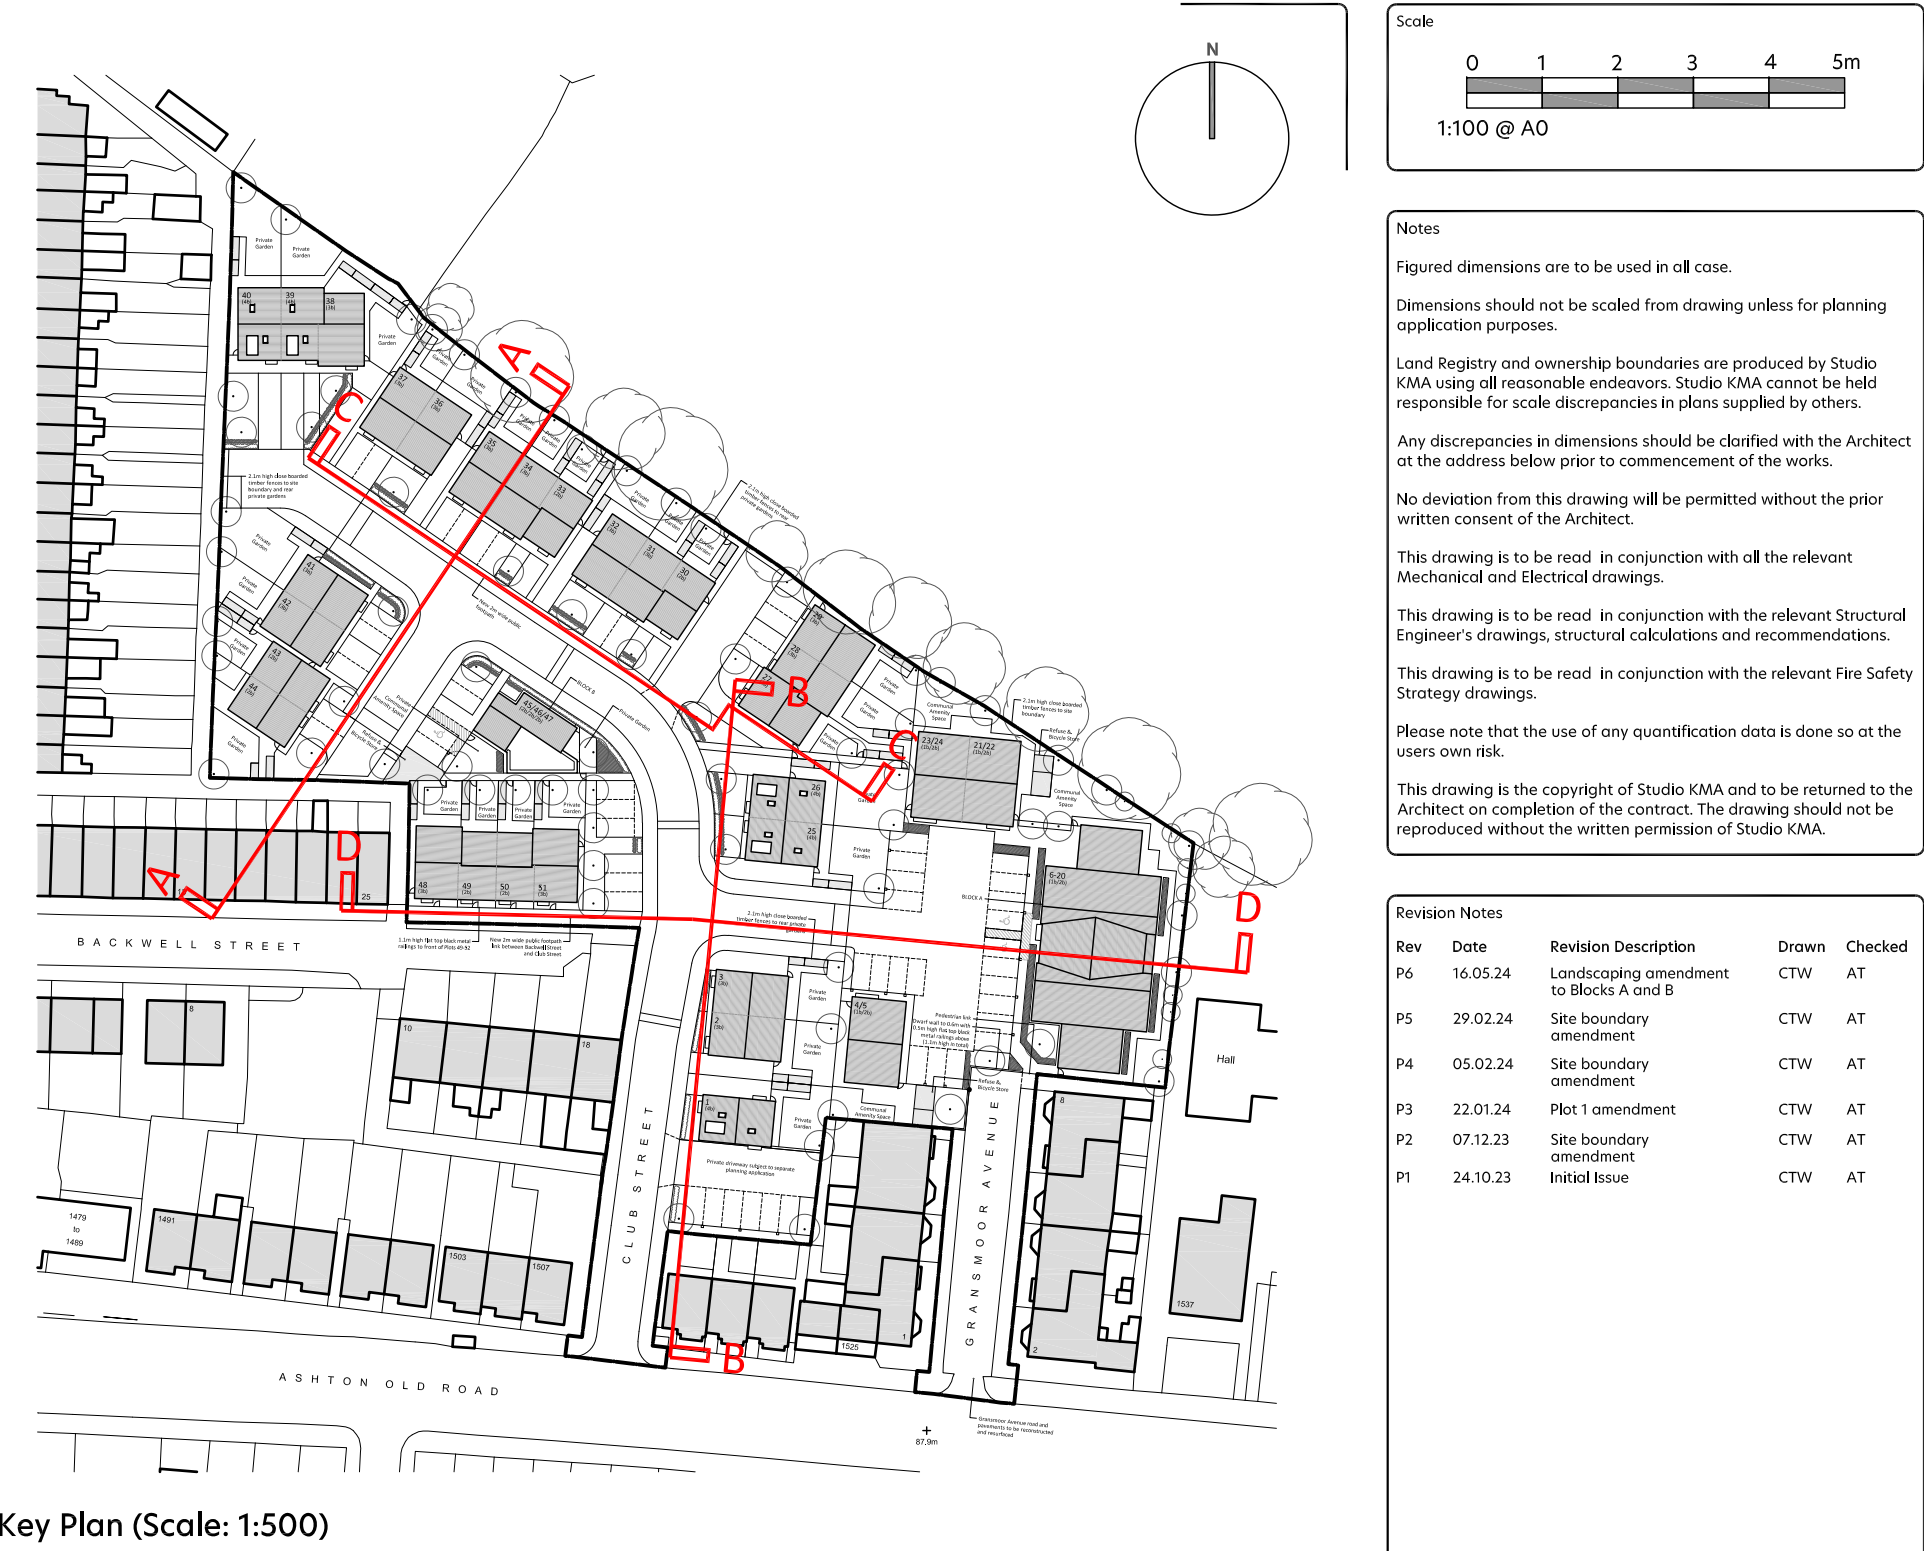

Project Name:
Openshaw
Club Street

Drawing Title:
Proposed
Streetscene Elevations

Drawing Number:
OCS-KMA-XX-XX-DR-A-7400

Project Number:
T1180

Status:
A3
Planning

Drawn:
CTW

Checked:
AT

Date:
16.05.24

Drawn:
CTW

Checked:
AT

Date:
16.05.24

