


Key:

Site boundary: —

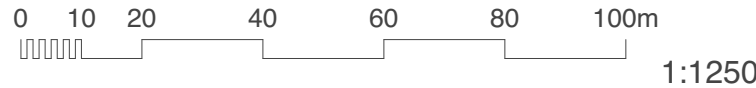

Revision	Date	Description
----------	------	-------------

REVISION NOTES

ISSUED FOR:

FEASIBILITY

Location Plan
1:1250 @ A4



Client: Rebecca Nichols
Drawing Number: P404_100
Drawing Title: Existing Location Plan
Date: 24/04/2025
Scale: 1:1250 @ A3



T 07967769660
E lee@lj-architects.co.uk
W www.lj-architects.co.uk

P404_128 Old Lansdowne Road