



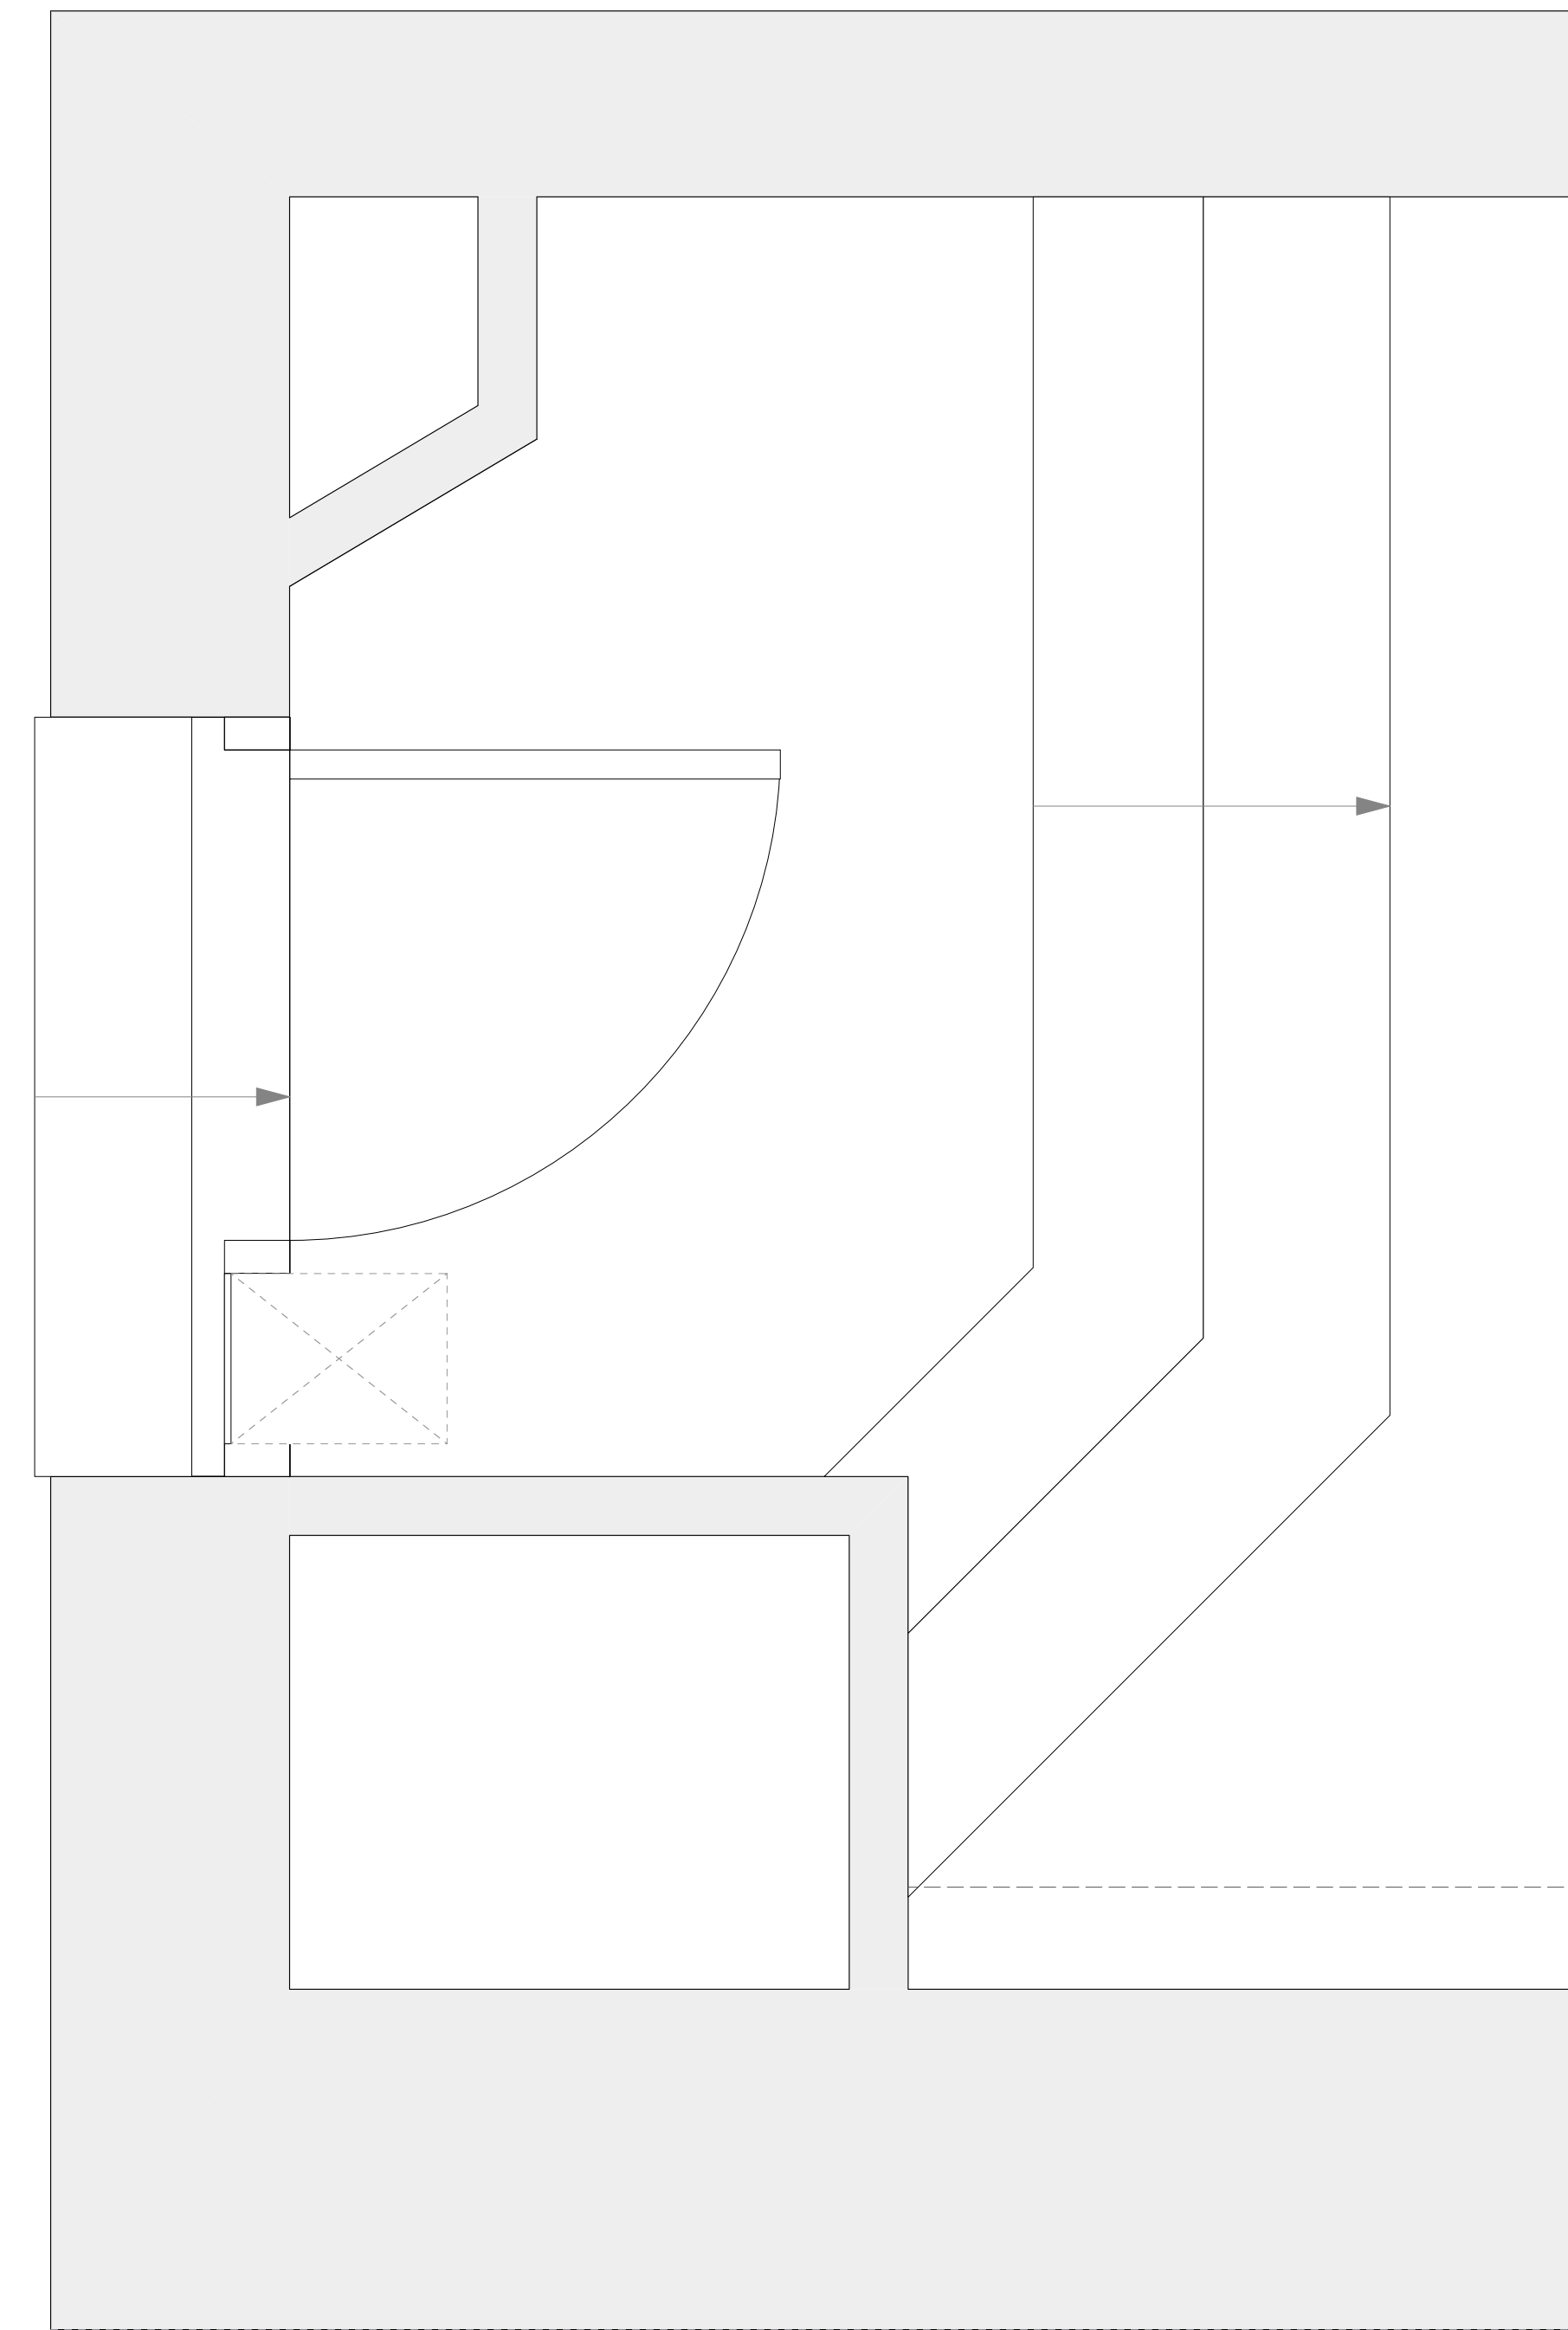

1 **EXISTING PLAN**  
Scale: 1:10

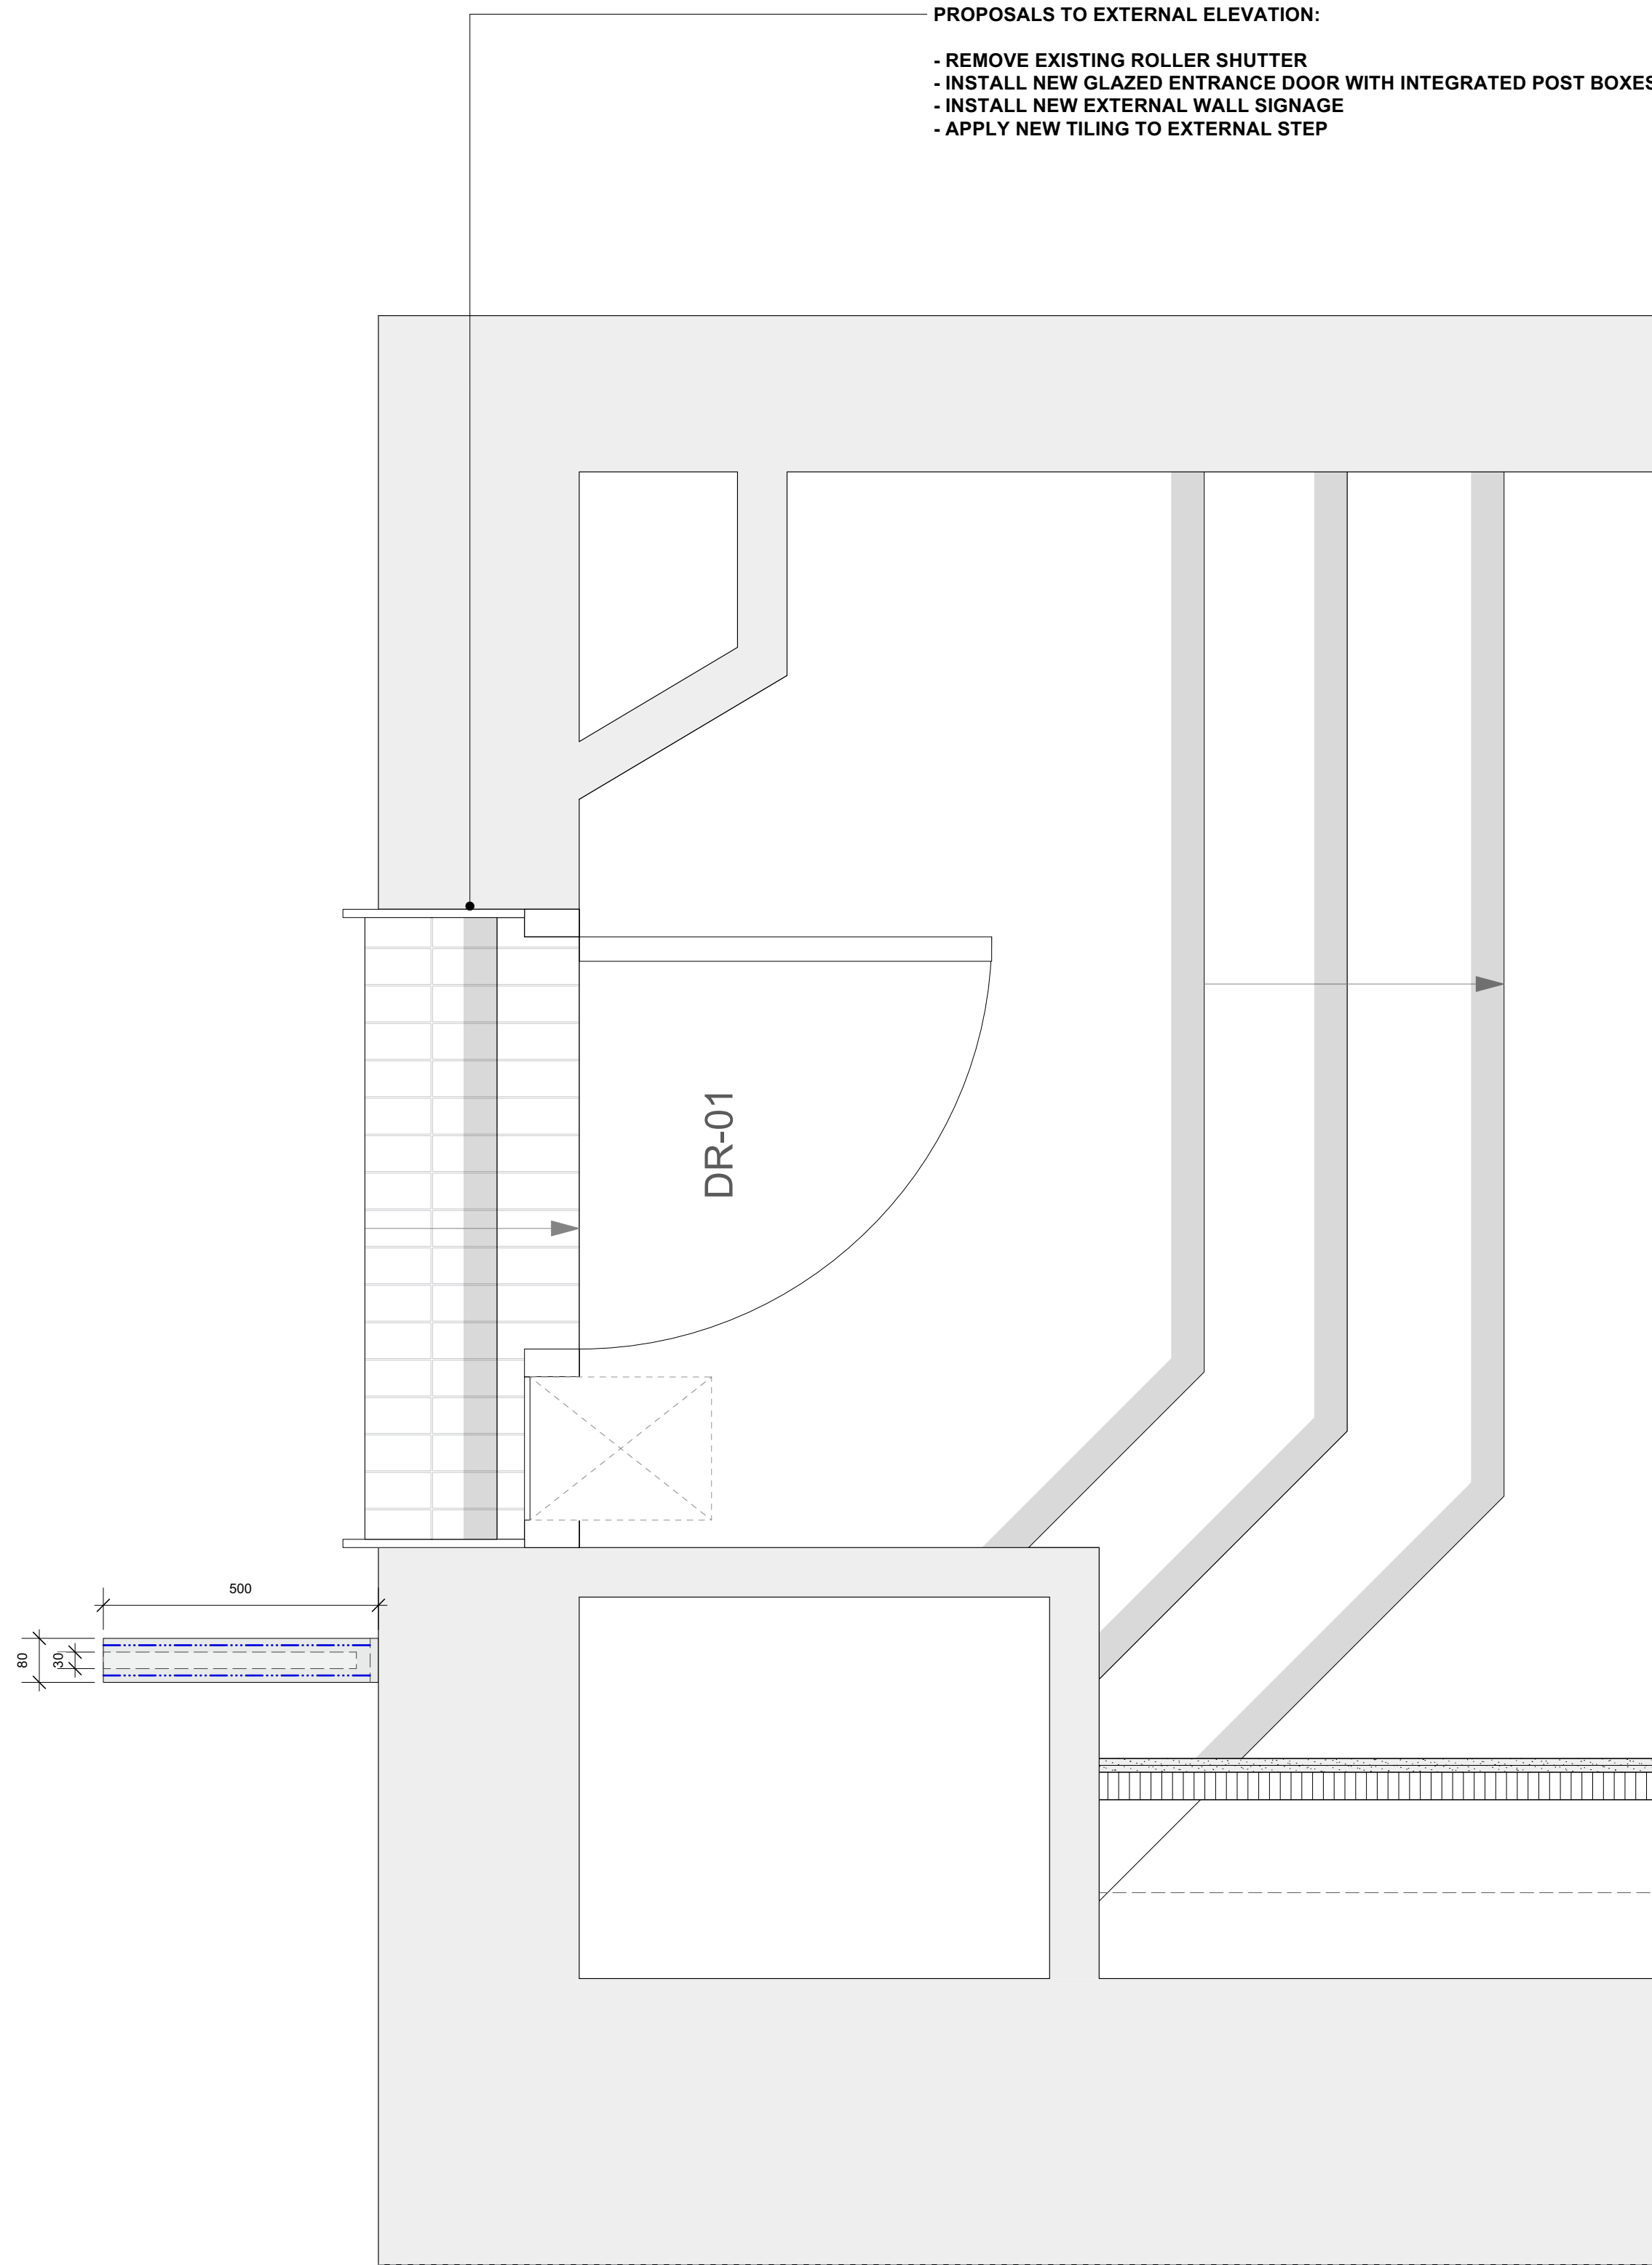

2 **PROPOSED PLAN**  
Scale: 1:10

GENERAL NOTES

01. DRAWINGS ARE FOR INFORMATION ONLY AT STAGE 4 AND TO SHOW DESIGN INTENT. ALL DIMENSIONS ARE THEREFORE SUBJECT TO FULL SITE SURVEY AND DEVELOPMENT WITH SUB-CONTRACTORS. SPECIALIST SUBCONTRACTOR TO PROVIDE FABRICATION DRAWINGS FOR REVIEW BY SONDAY AND CLIENT.

02. DRAWINGS TO BE READ IN COLOUR.

| REV. | DATE       | DESCRIPTION                                                          |
|------|------------|----------------------------------------------------------------------|
| P01  | 04/04/2025 | ISSUE FOR PLANNING APPLICATION                                       |
| P02  | 09/07/2025 | RE-ISSUE FOR PLANNING APPROVAL WITH AMENDED SIGNAGE / GLAZED PANELS. |

|                                        |                  |                          |
|----------------------------------------|------------------|--------------------------|
| PROJECT NUMBER                         | CLIENT           | PROJECT NAME             |
| SS-005                                 | PUGH DAVIES LTD. | STUDIO 14                |
| PROJECT ADDRESS                        |                  |                          |
| 14 LITTLE LEVER ST, MANCHESTER, M1 1HR |                  |                          |
| SCALE                                  | SHEET SIZE       | DRAWING TITLE            |
| 1:20                                   | A1               | EXISTING / PROPOSED PLAN |
| DRAWN BY                               | REVISION         | DRAWING NO.              |
| PH                                     | P02              | 005-SS-ZZ-00-DR-I-20201  |

SONDAY STUDIOS

1. DRAWINGS HAVE BEEN PRODUCED BY SONDAY AND MAY NOT BE REPRODUCED IN WHOLE OR PART, OR USED FOR THE MANUFACTURE OF ANY ARTICLE WITHOUT THE EXPRESS PERMISSION OF THE COPYRIGHT HOLDERS.  
2. USE FIGURED DIMENSIONS ONLY. ALL DIMENSIONS MUST BE SET OUT AND CHECKED BY THE SELECTED CONTRACTOR ON SITE PRIOR TO COMMENCEMENT OF CONSTRUCTION.  
3. THIS DRAWING IS TO BE READ IN CONJUNCTION WITH ALL RELEVANT ARCHITECTS, SERVICE ENGINEERS AND SONDAY DRAWINGS AND SPECIFICATIONS AS RELEVANT.  
4. SELECTED CONTRACTOR IS TO SUBMIT RELEVANT DRAWINGS TO BUILDING REGULATION AND LEGISLATION APPROVAL AUTHORITIES AS REQUIRED TO COMPLY WITH THE SPECIFICATION.