




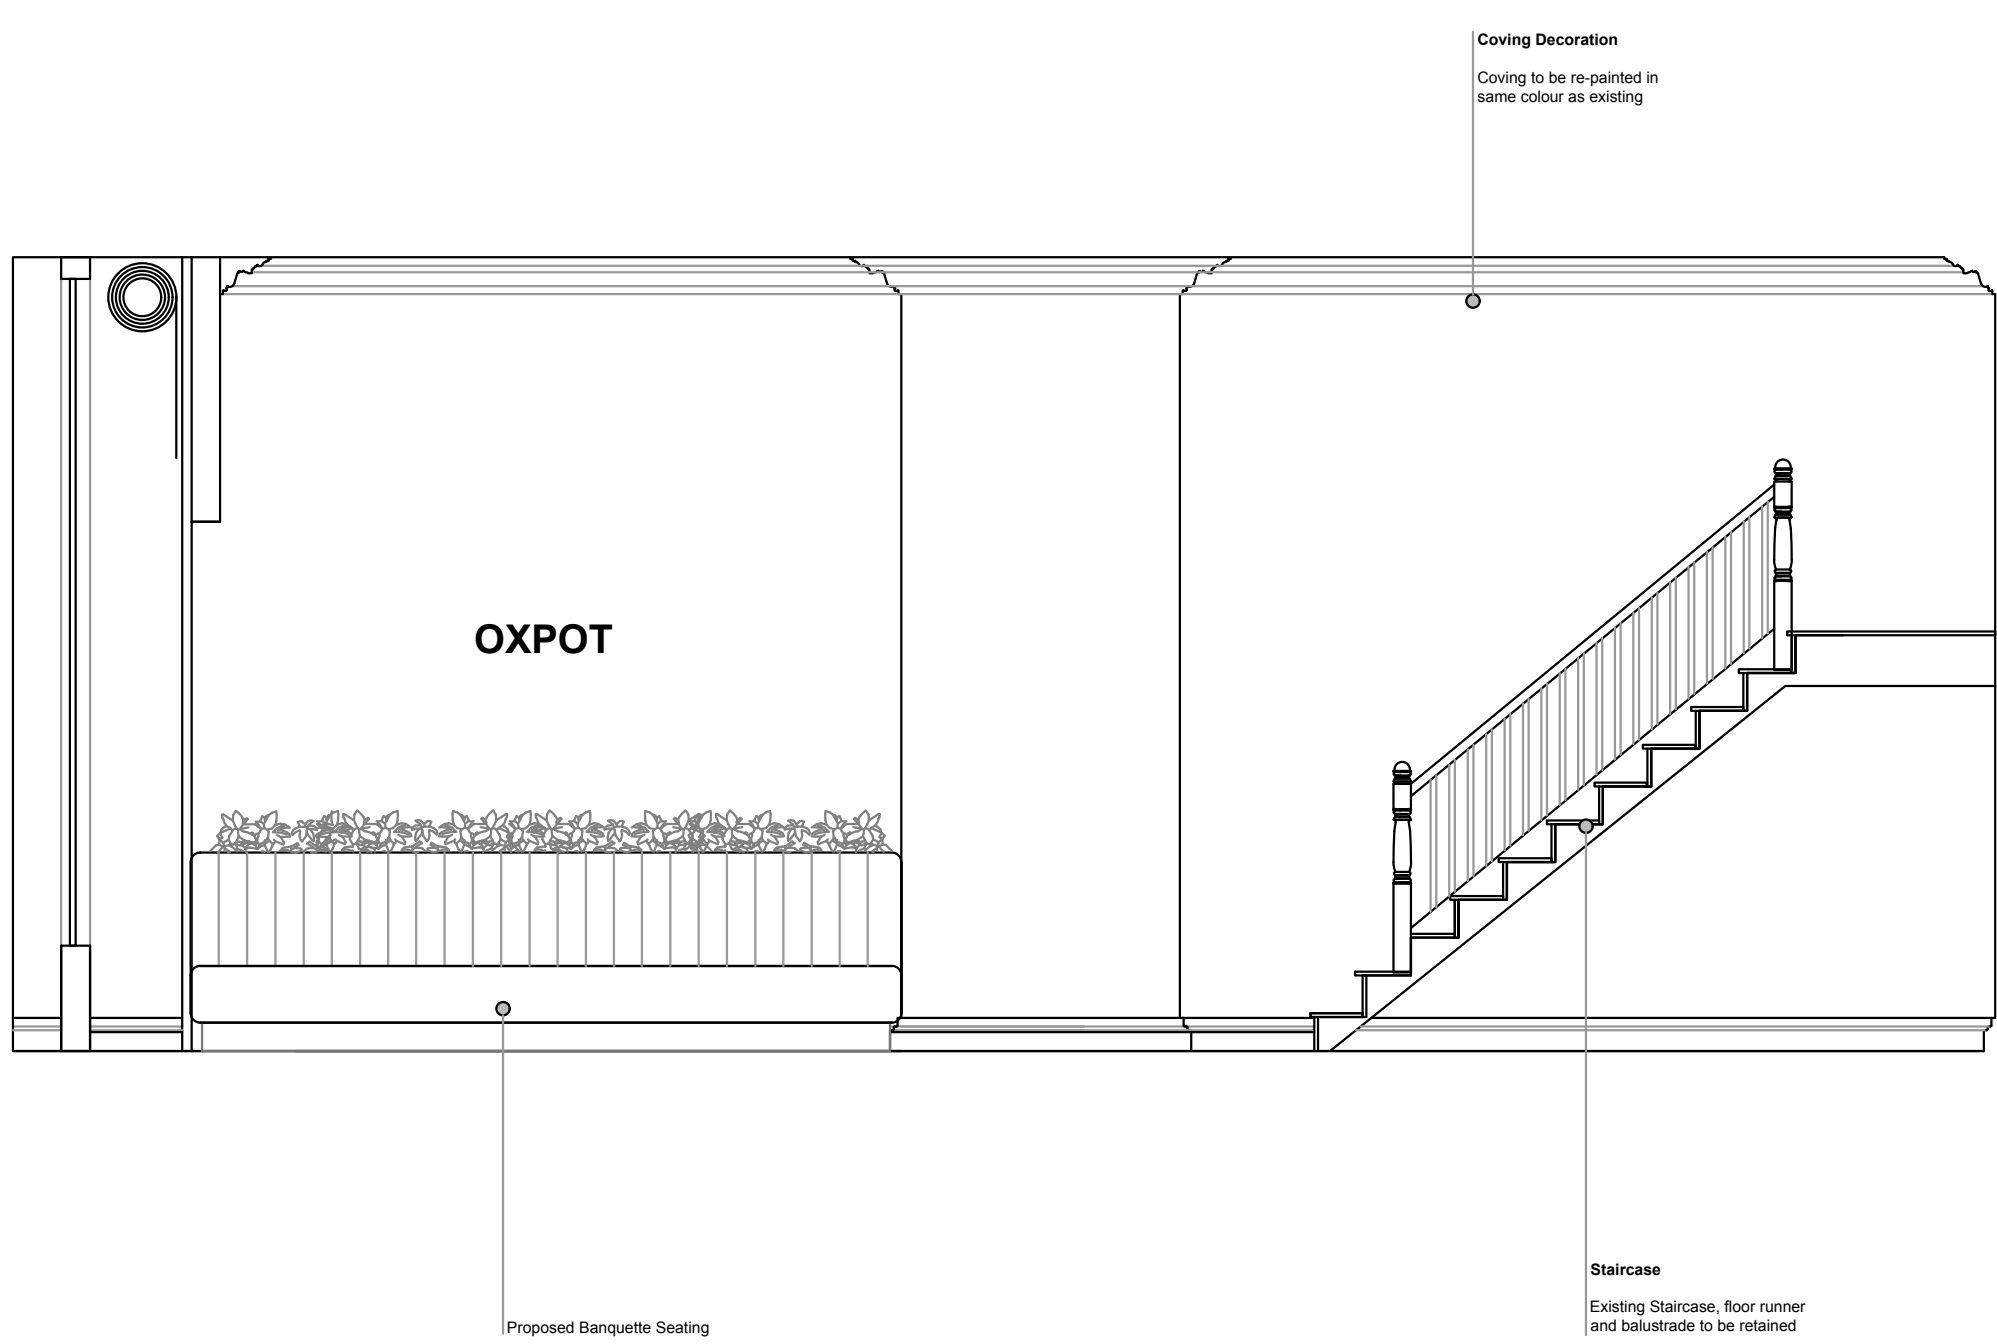


EXISTING ELEVATION C
1:40 @A1 - 1:20 @A0

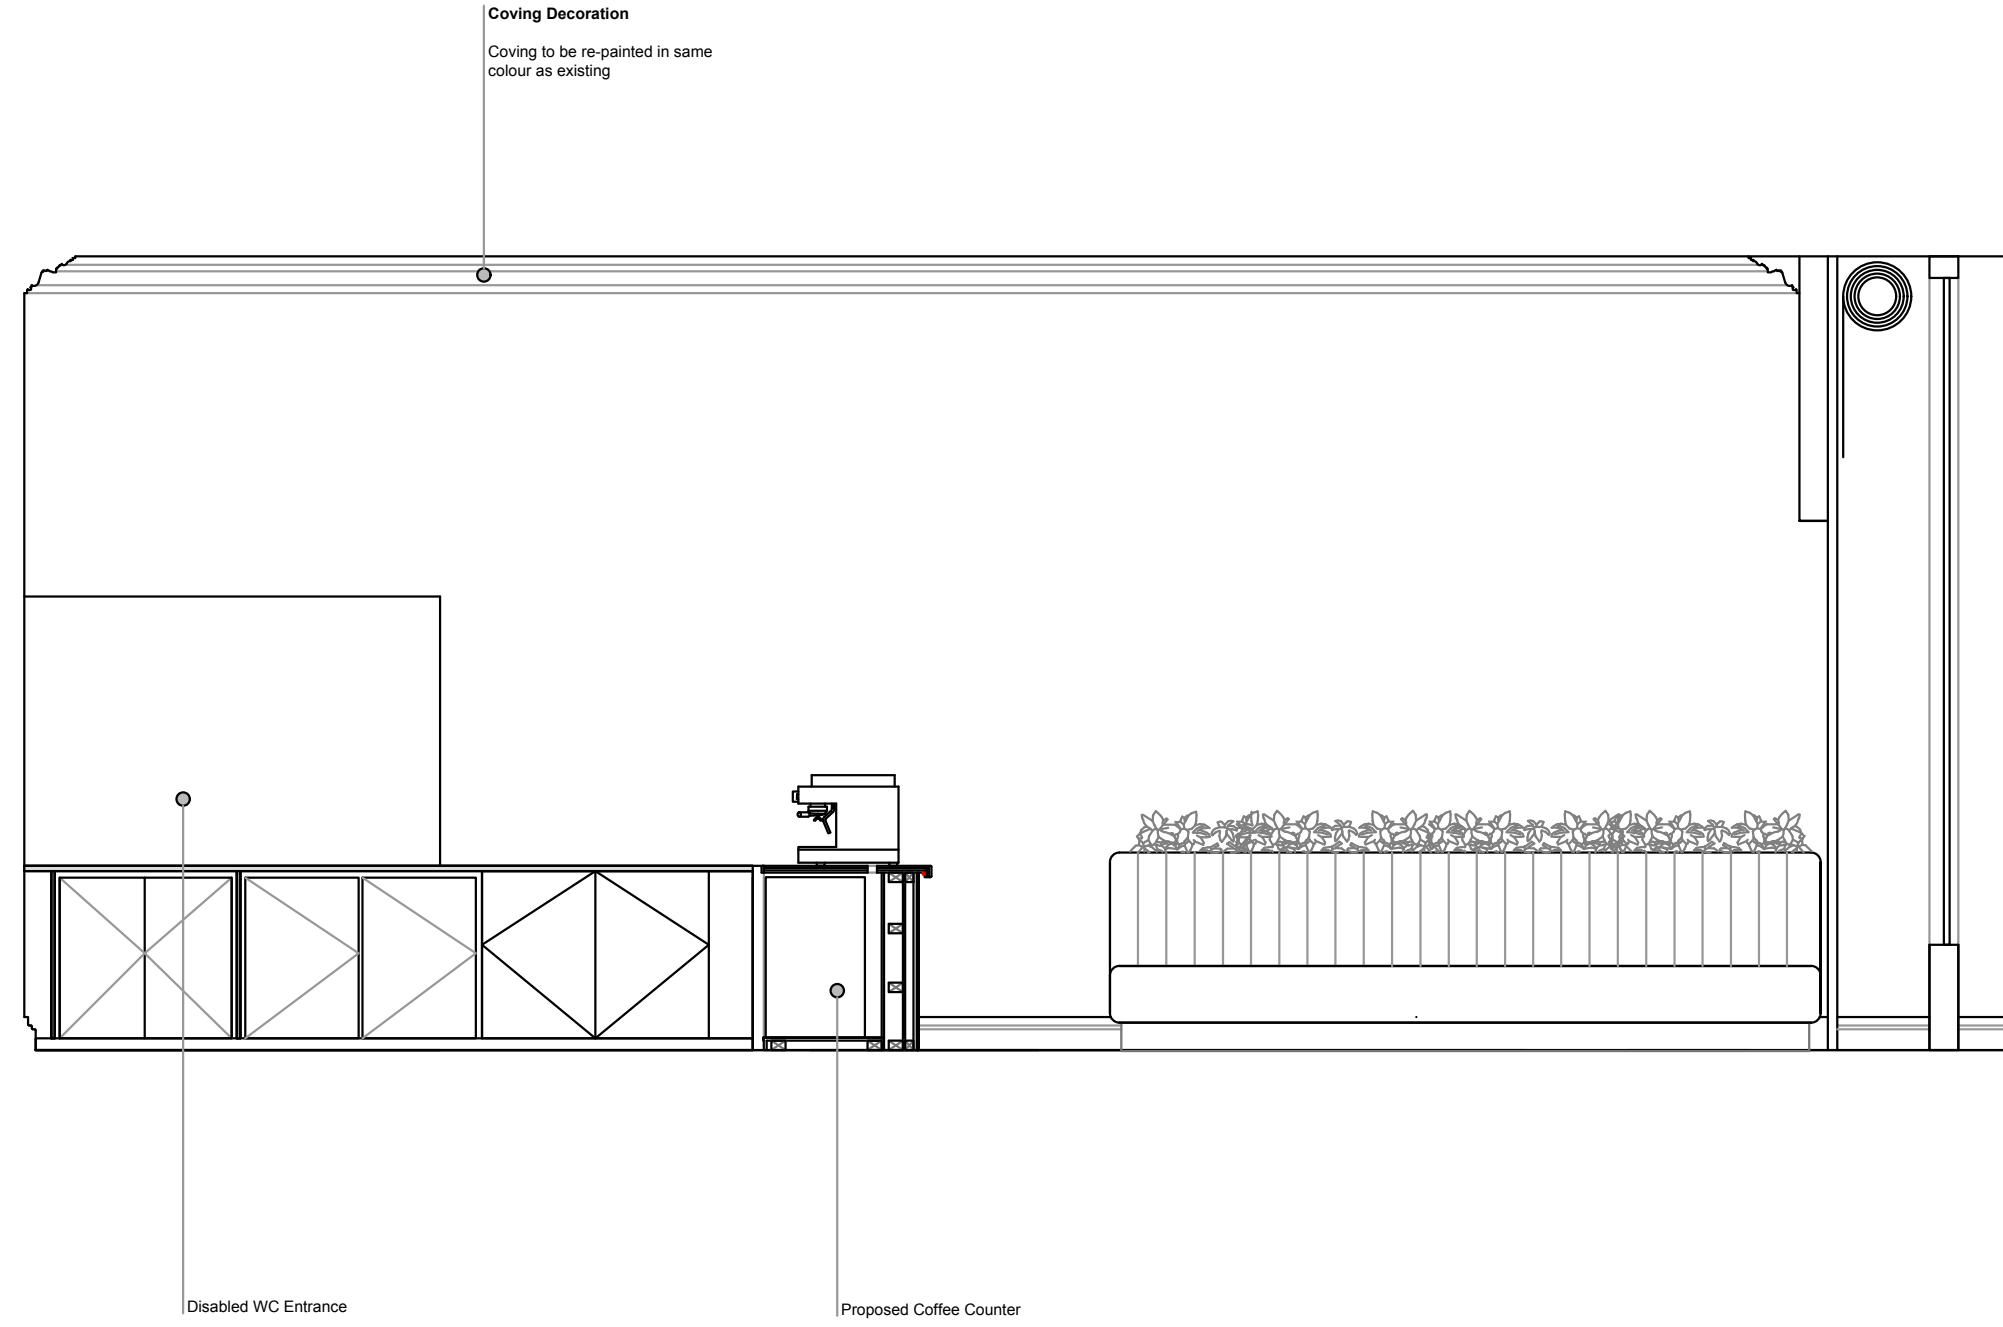

EXISTING ELEVATION D
1:40 @A1 - 1:20 @A0

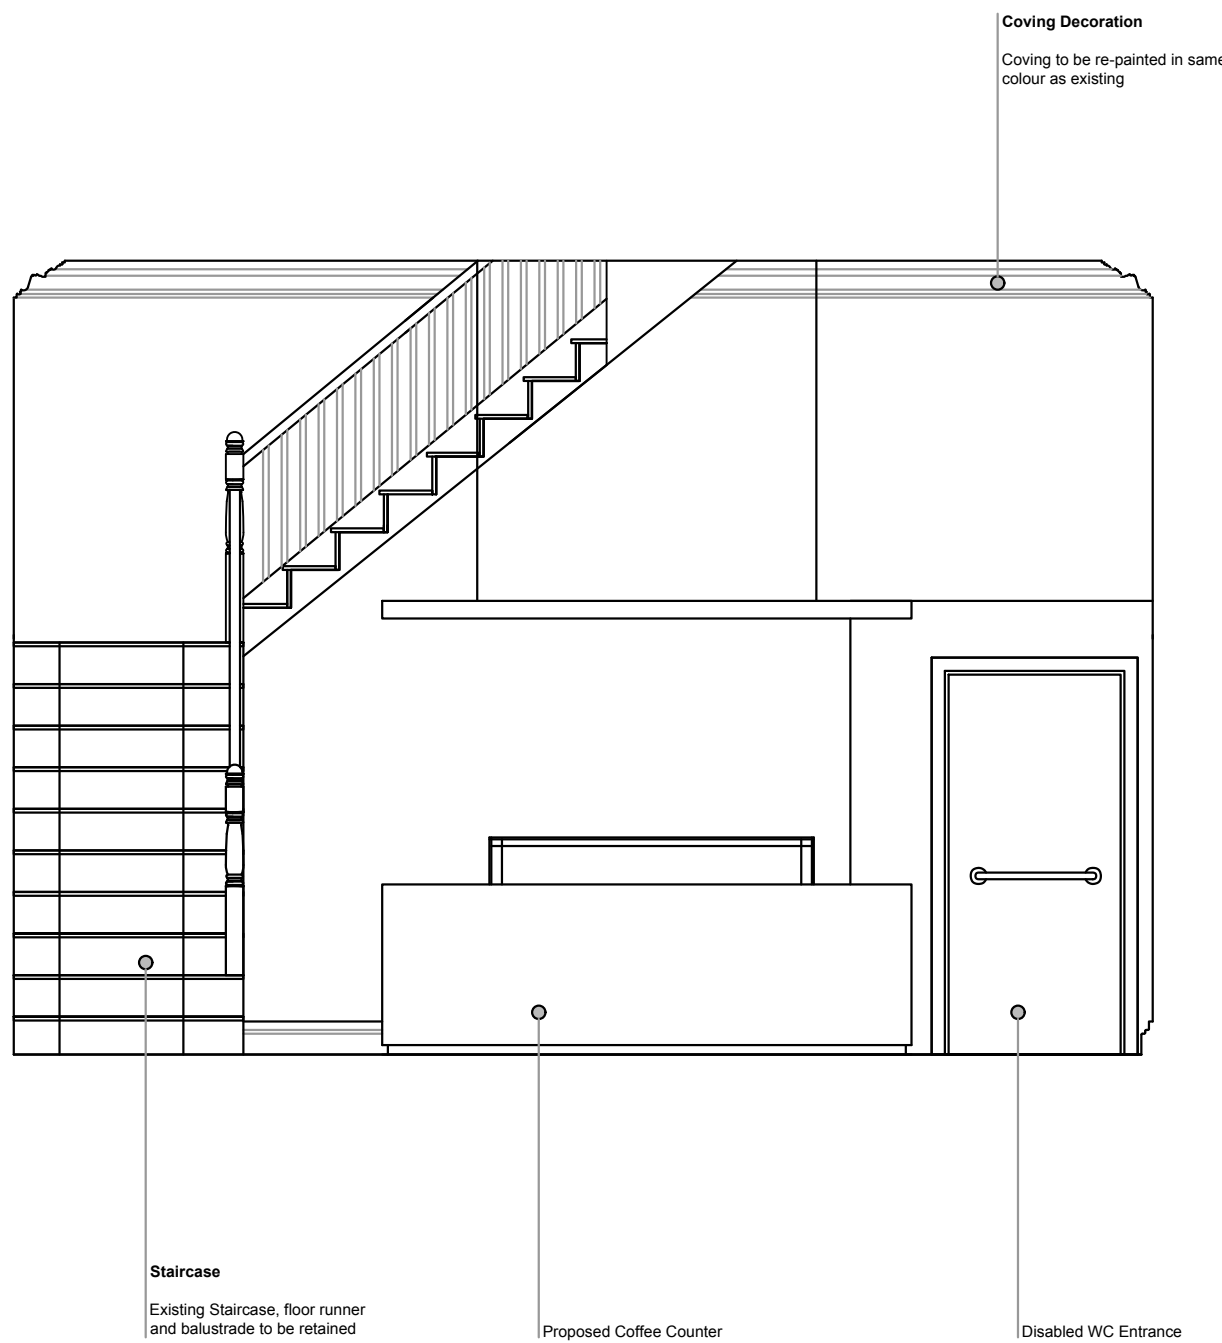

EXISTING ELEVATION A
1:40 @A1 - 1:20 @A0

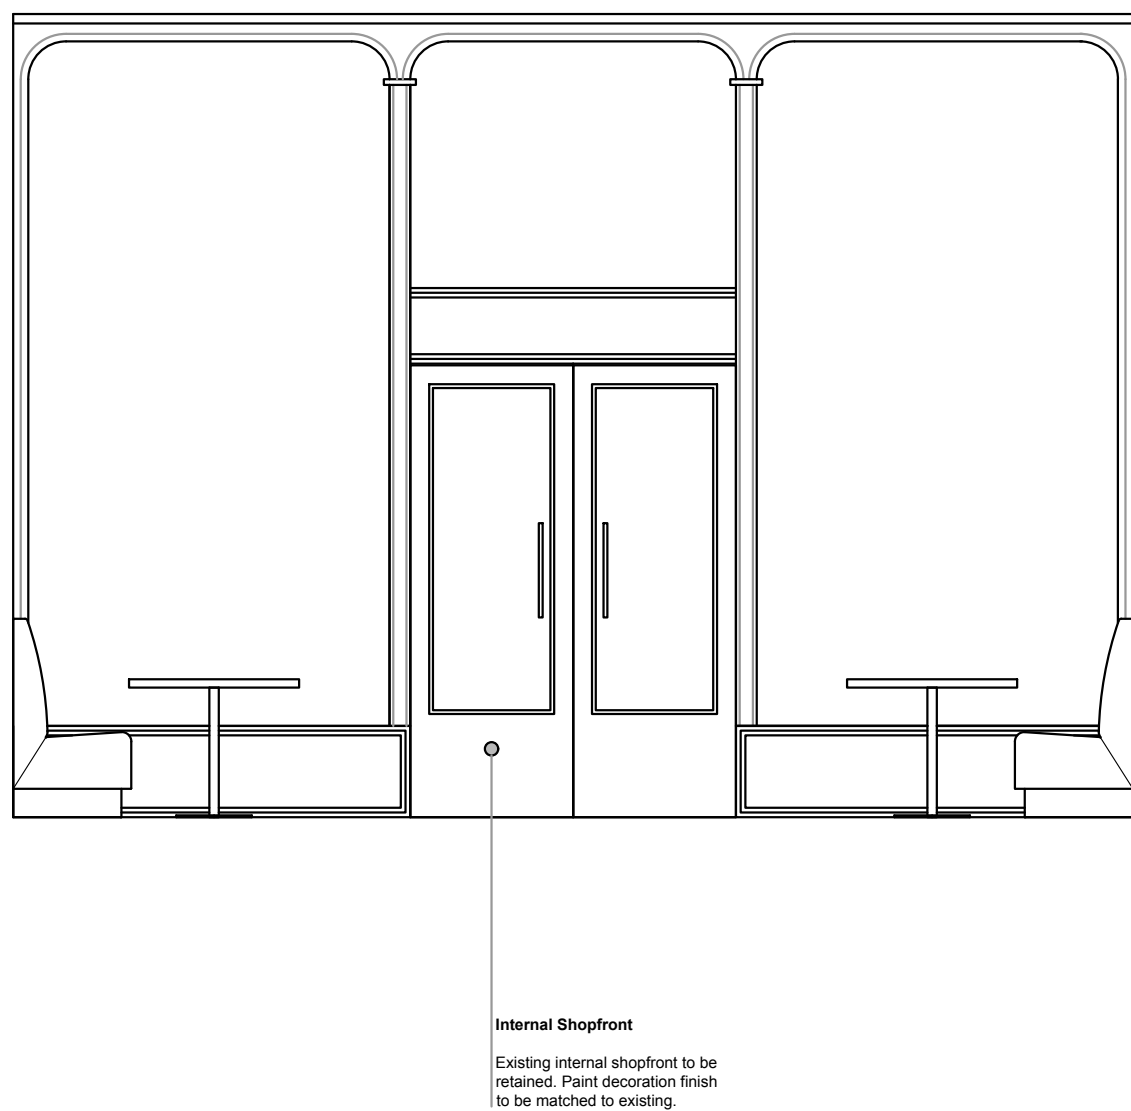

EXISTING ELEVATION B
1:40 @A1 - 1:20 @A0

