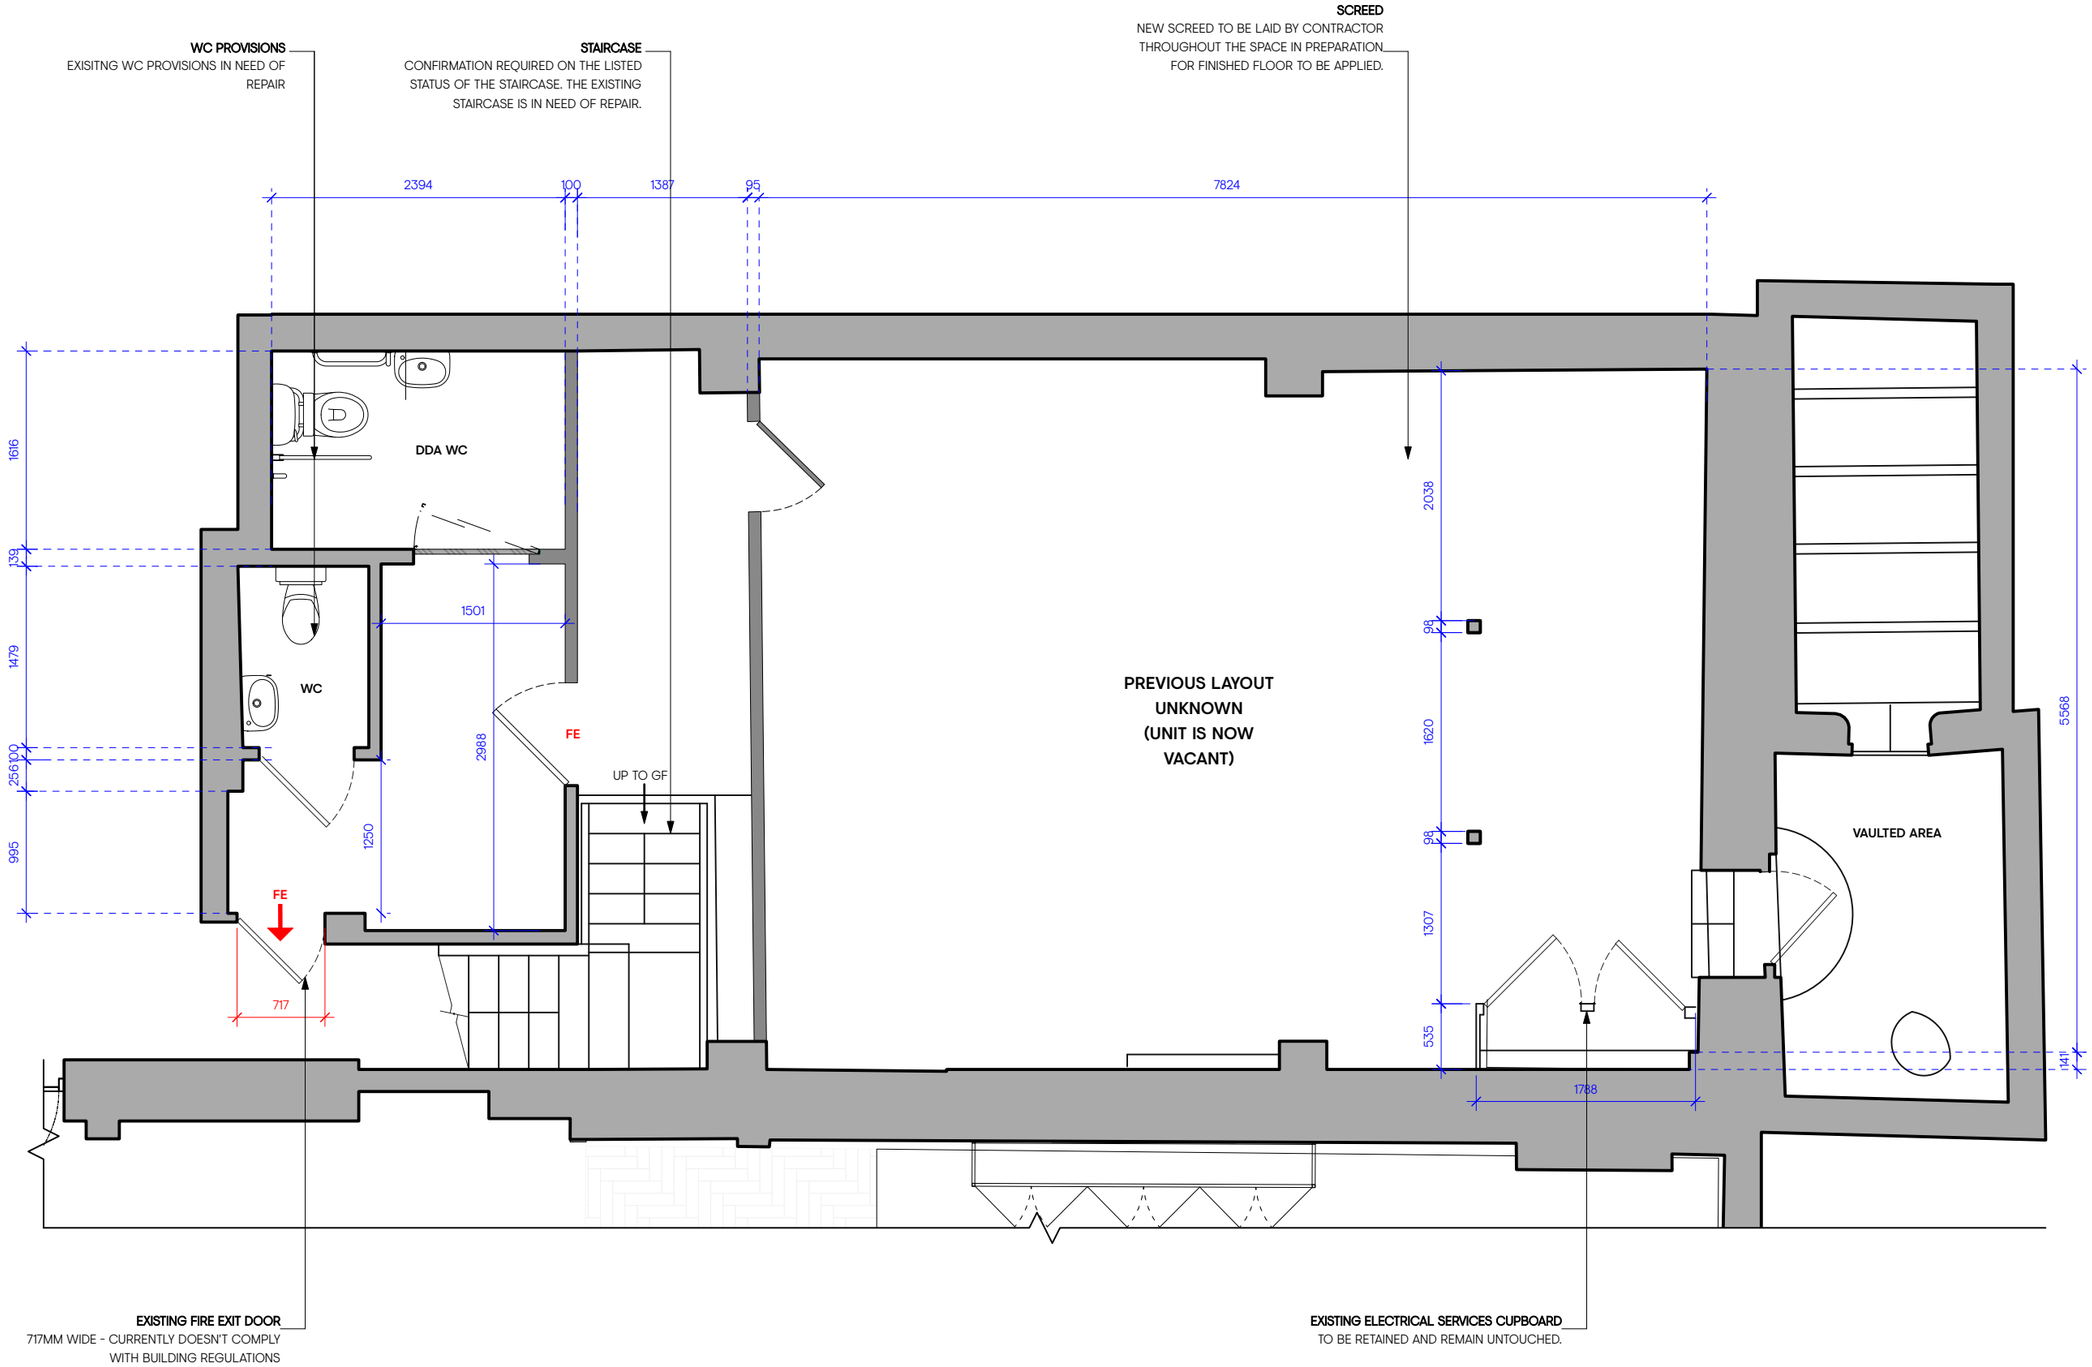

1 EXISTING BF WHITEBOX PLAN
SCALE 1:50

gpstudio
6 BLUE LION PLACE, 237 LONG LANE, LONDON SE1 4PU
T +44 (0) 02 1620 1100
www.gpstudio.uk.com

PRELIMINARY

© gpstudio 2025 All rights reserved

©gpstudio 2025

Disclaimer
This drawing is the property of gpstudio. Copyright is reserved by them and the drawing is issued on the condition that it is not copied, reproduced or disclosed to any unauthorised person, wholly or in part, without the consent in writing of gpstudio. Do not scale from this drawing. All dimensions to be verified prior to manufacture and construction. Any discrepancies to be reported immediately.

NOTES:
DIMENSIONS ARE INDICATIVE ONLY. ALL DIMENSIONS TO BE CONFIRMED ON SITE.

0 0.5 1 1.5 2 M

SCALE 1:50

Revisions

Client	BOODLES X PP
Project	MANCHESTER
Site address	17 King St, Manchester M2 6AW
Date	10.04.2025
Scale	1:50 · A3

Drawing title
BF PLAN | EXISTING LAYOUT

Project number
1173

Drawing number
110