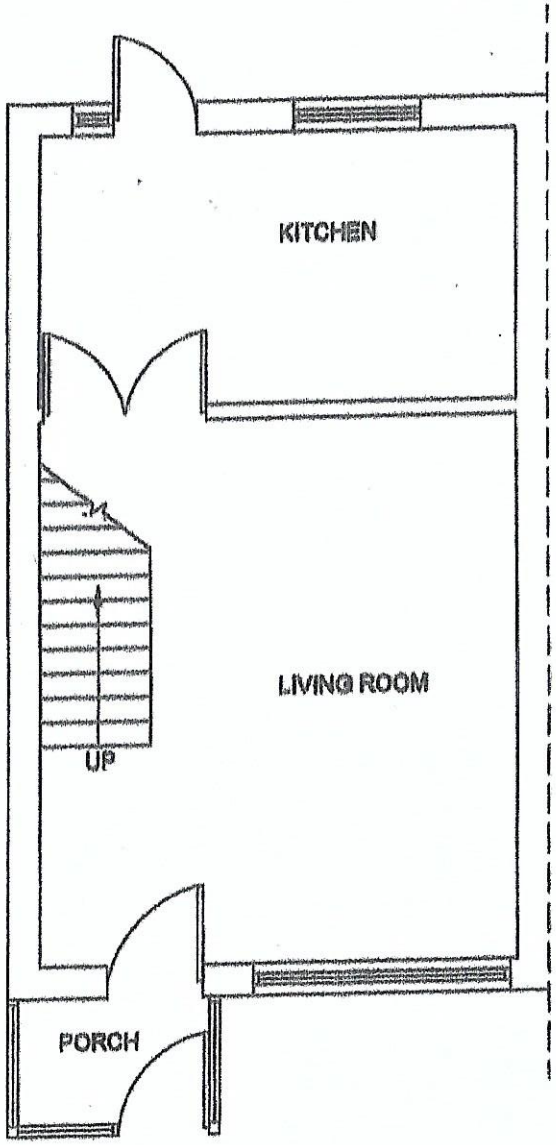

EXISTING GROUND FLOOR

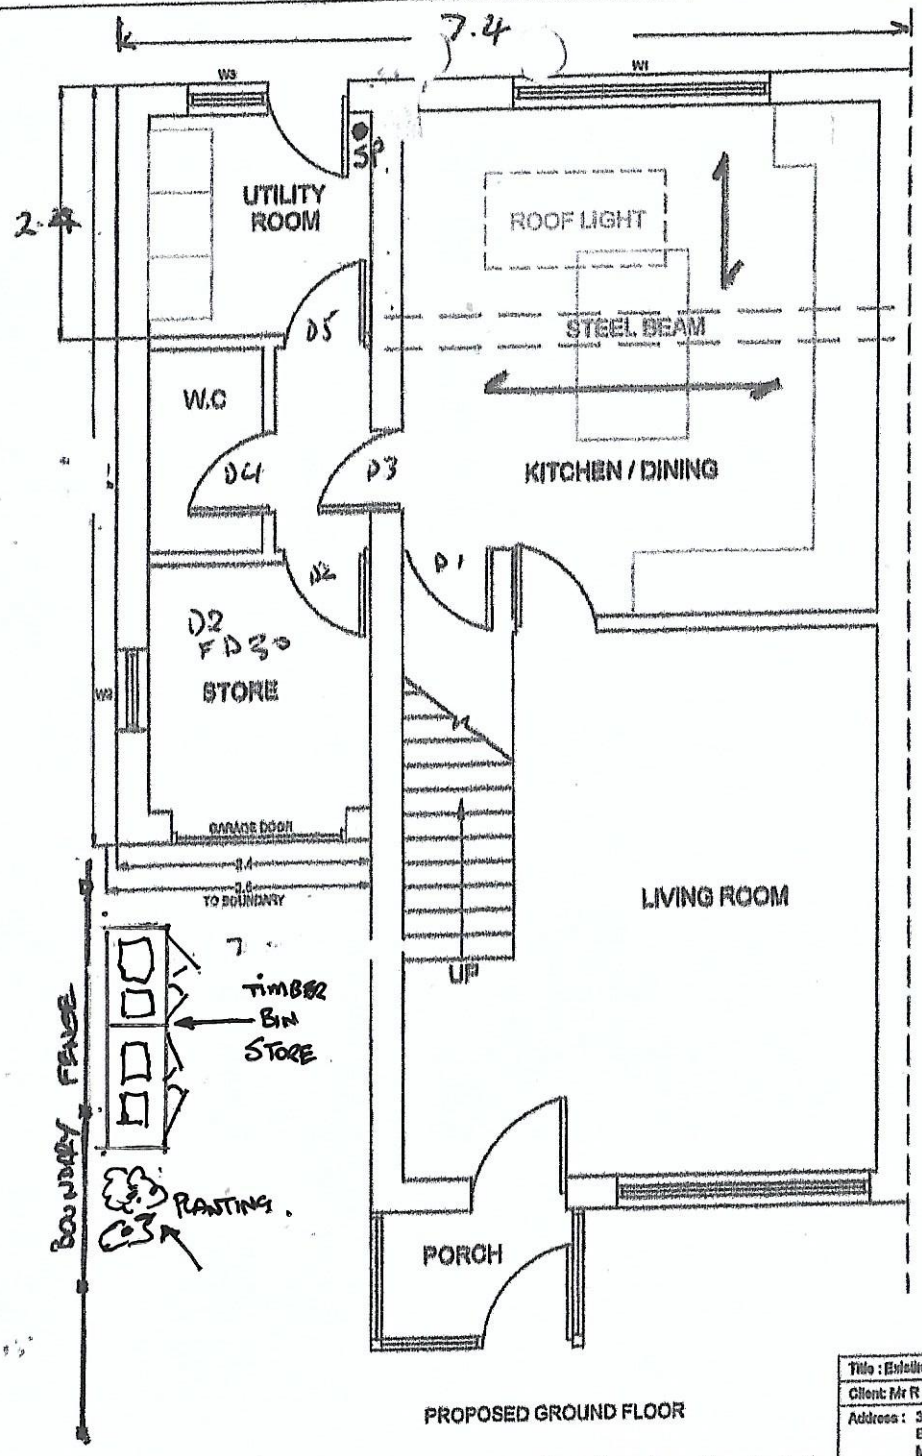

PROPOSED GROUND FLOOR

1:50

PLAN SHOWING LOCATION OF BIN STORE

9/7/2025.

Title : Existing & Proposed Ground Floor Plans	
Client: Mr R Jalubowski	By : MC
Address : 30 Leviator Avenue Burnage, Manchester M19 1RT	Chk : RJ
	App : RJ
Rev: 0	Date: 02/05/2025