



Existing Rear Elevation
180 Mosley Road
M14 6PB

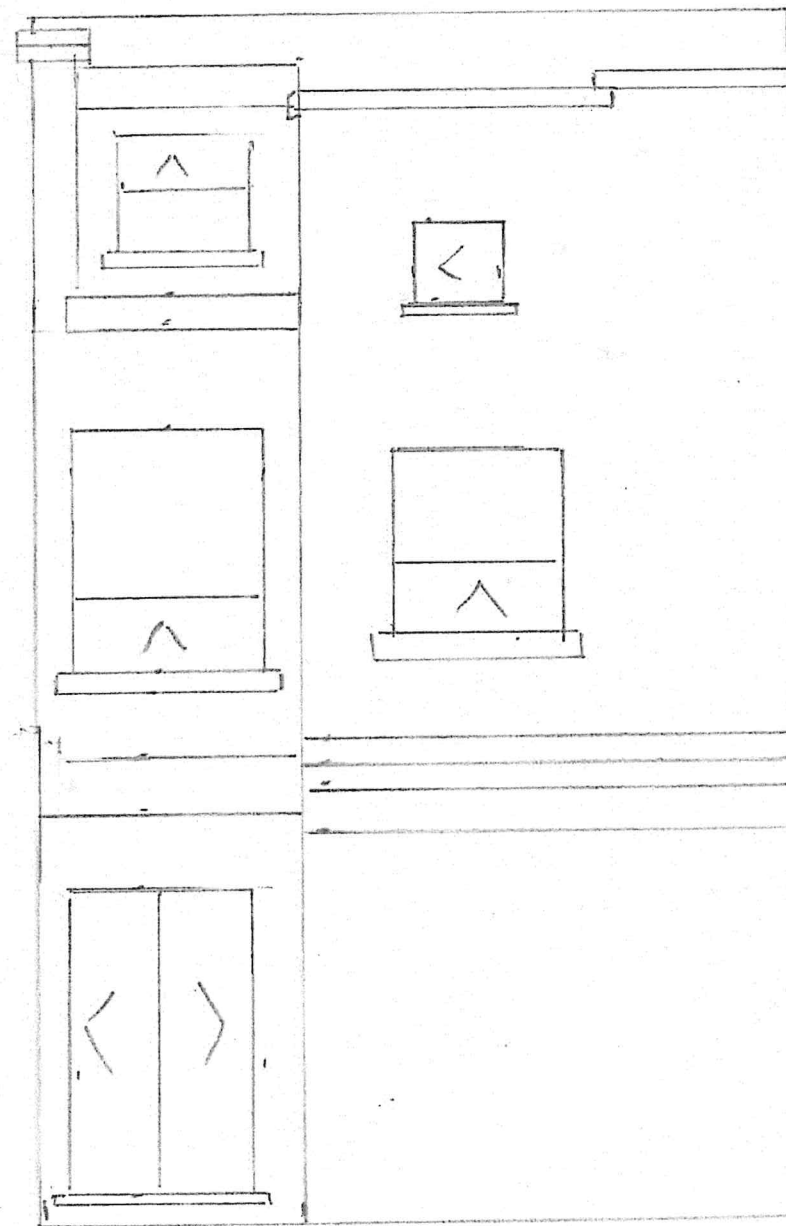

Scale 1:50

Proposed Rear Elevation
180 Mosely Road
M14 6PB

Slate cheek of dormer
and stop back from
the verge.

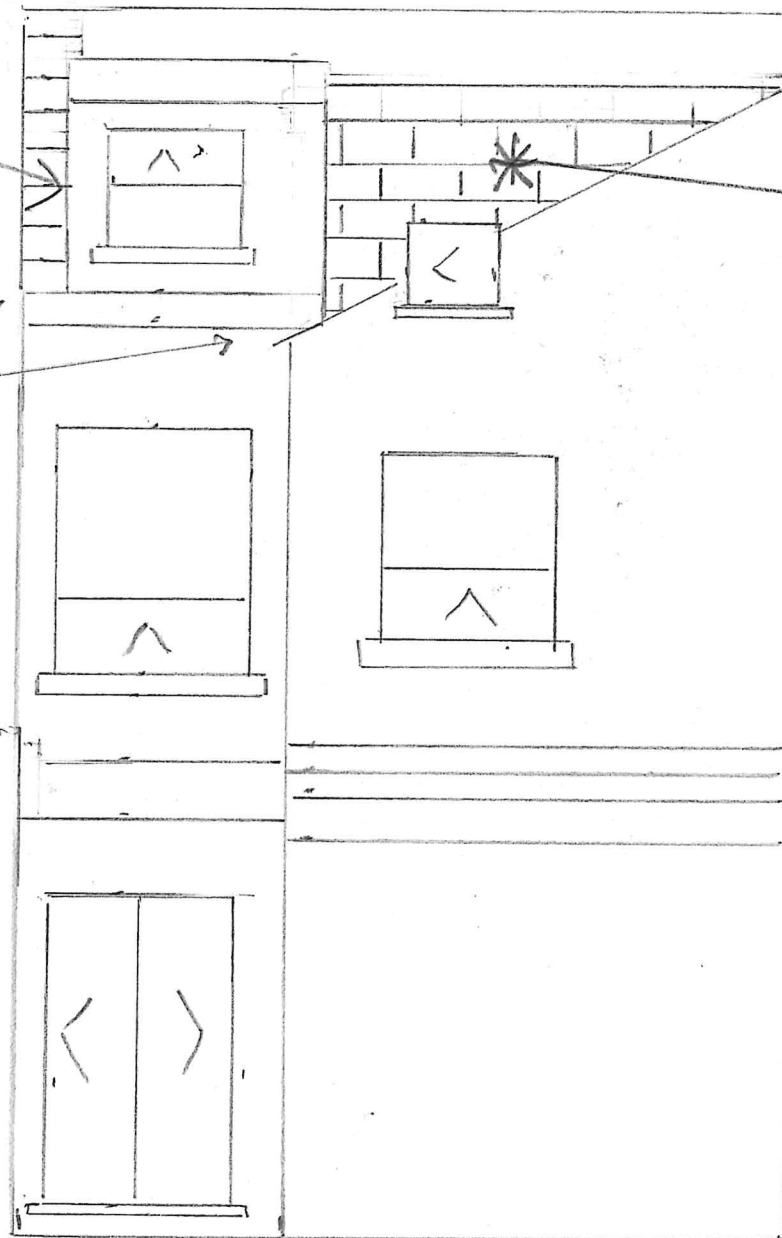


Slate cheek of dormer
and stop back from
the verge.

Reinstate eaves to a
minimum of 200mm
measured up along the roof
slope from the edge of the
eaves to the face of the
enlargement.

Scale 1:50

Existing Side Elevation
180 Moseley Road
M14 6 PB

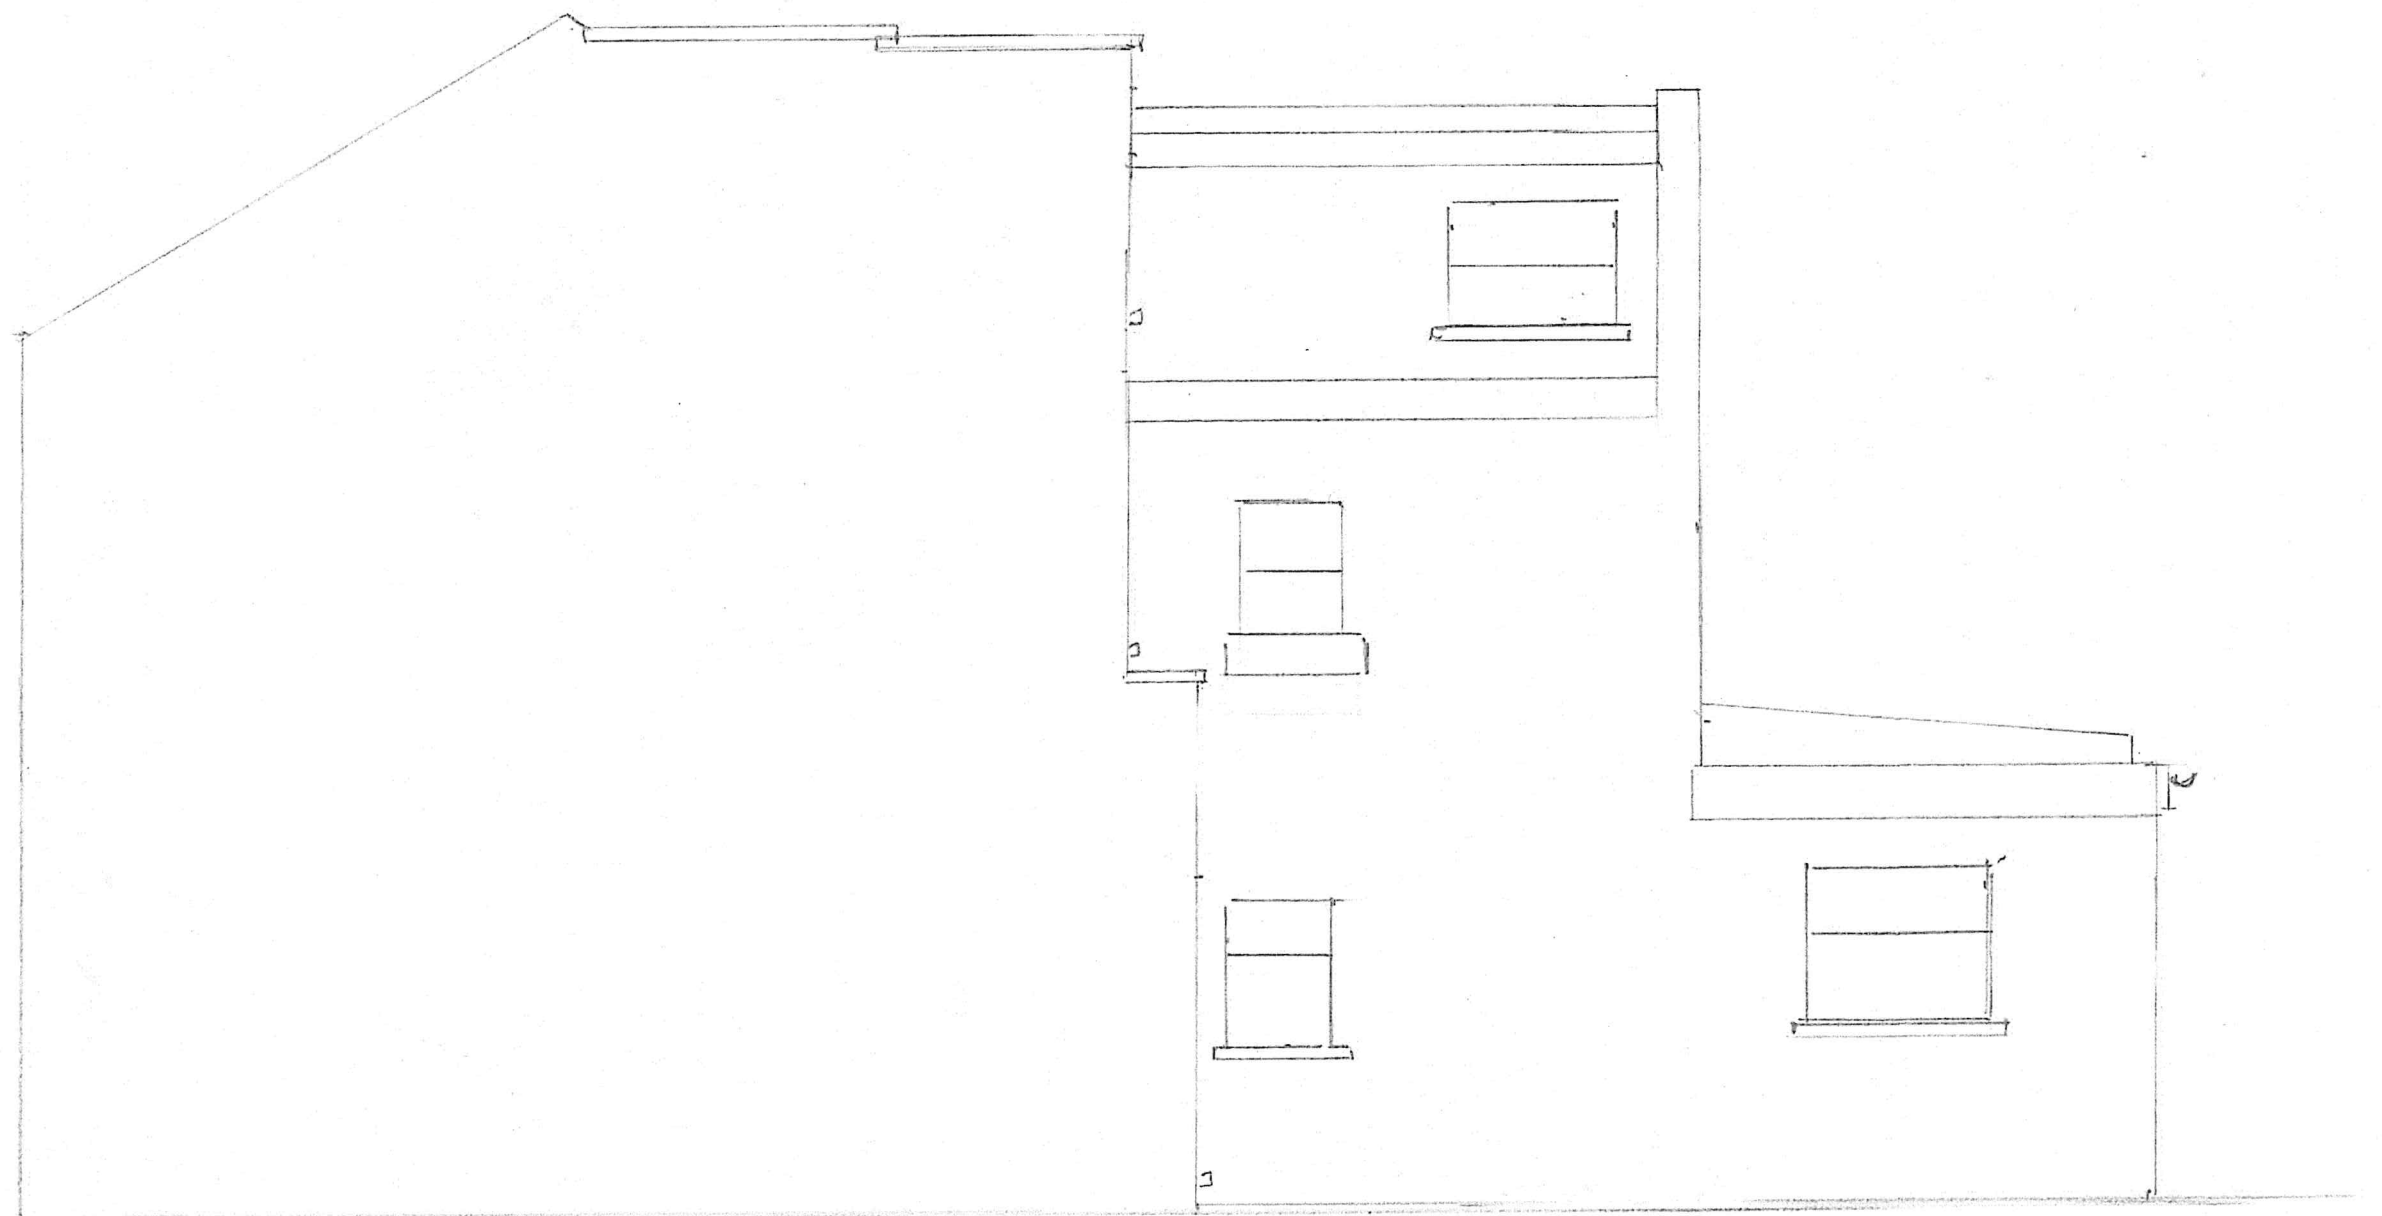

Scale 1:50