


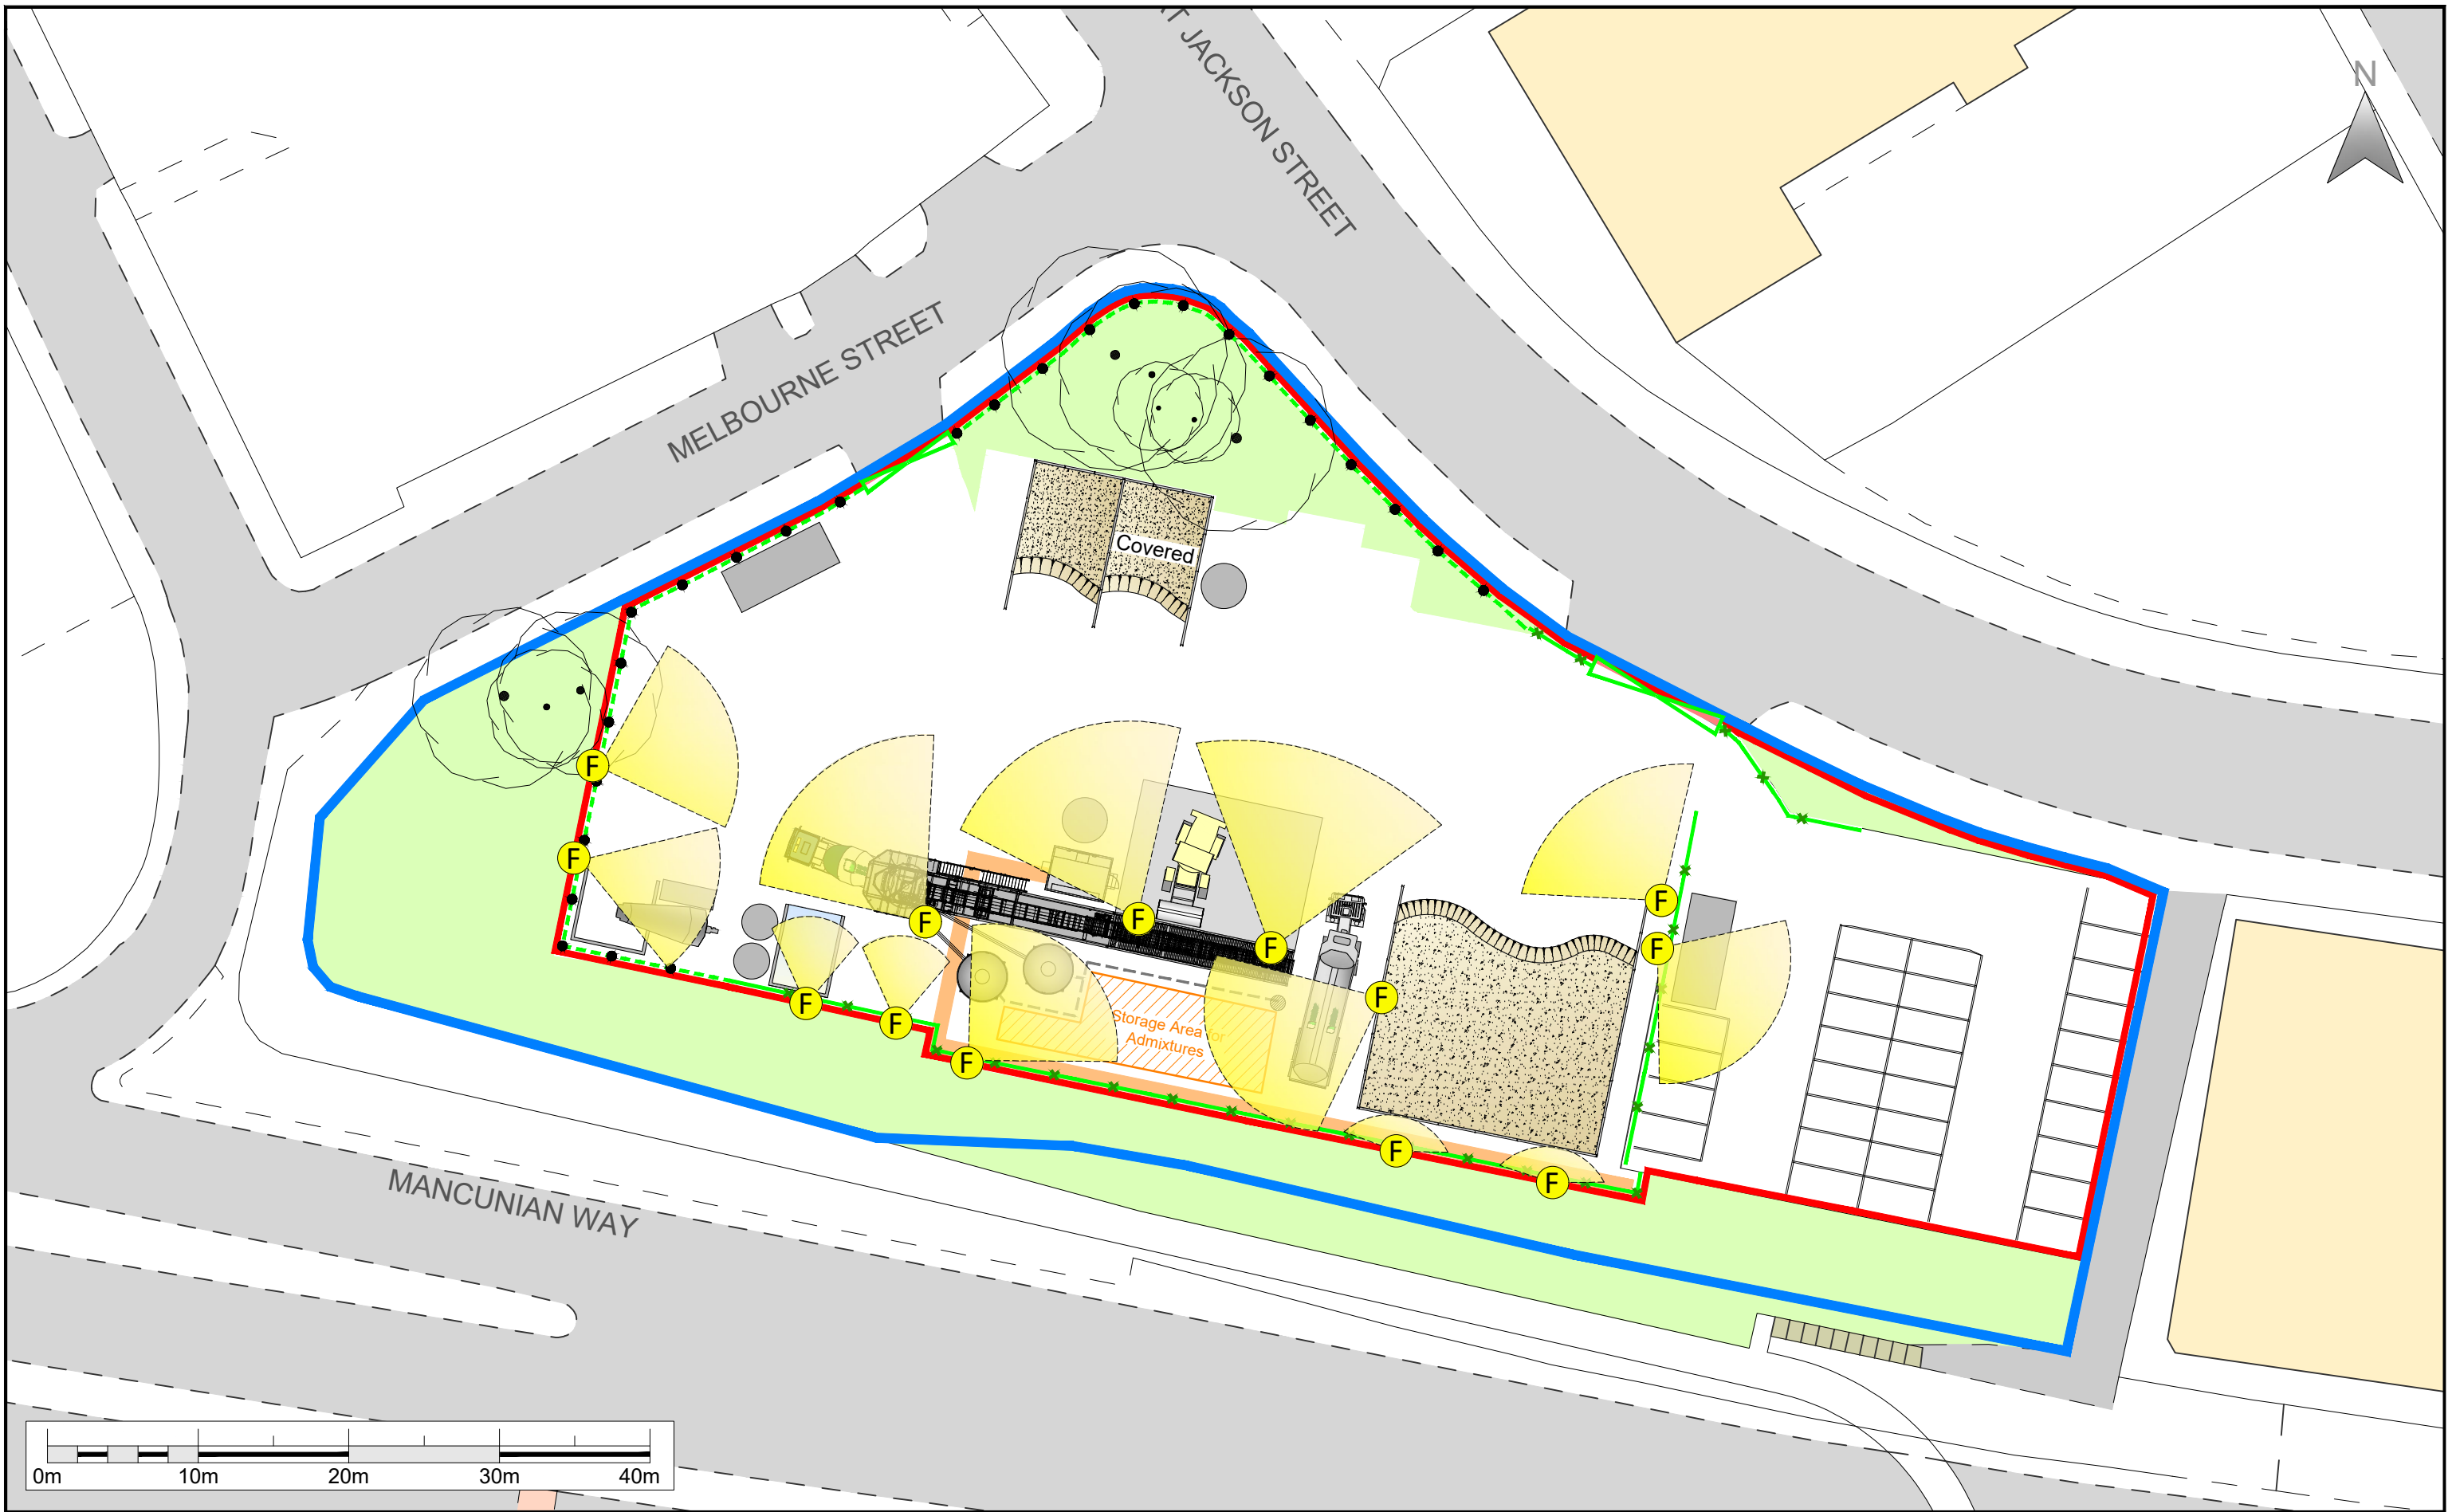

Legend

- Land Under the Control of the Applicant
- Application Boundary

- Proposed Light Fixed to structure
- Indicative Direction of Illumination

Site		Great Jackson Street			
Title		PLAN - 7 Proposed Site Lighting Arrangements			
Scale	1:400	Paper Size	A3	Drawn by	MP
Date	Feb 2025	Check by	JP	Drawing No.	PLAN 7
				Revision	