ReQuestAPlan
Map number: TQRQM25069161242896

10 m 50 m 100 m

scale bar 1:1250

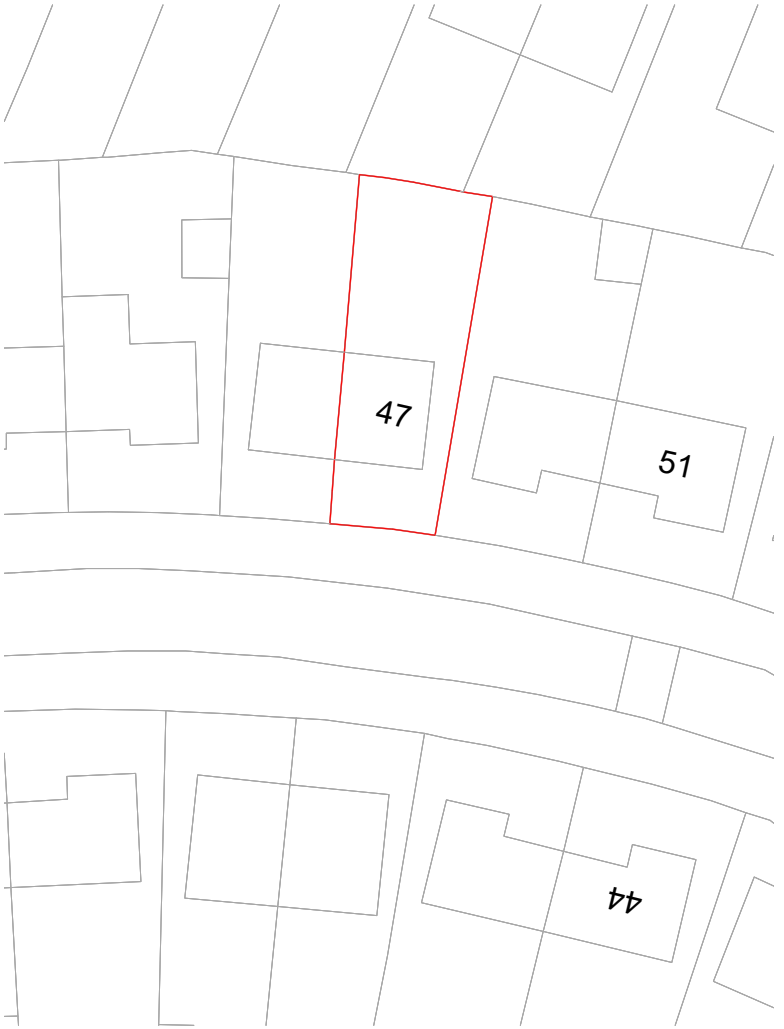

10 m 20 m 30 m 40 m 50 m 100 m

scale bar 1:500

ARC DESIGN & DEVELOPMENT	Client : Dilshad Saleh	Drawing: Site Location	No: **PA - 1**	Drawn: AB	
				Rev: MH	
	Project Address: 47 Copthorne Crescent , M13 0QY	Scale: 1:1250 @ A4 Scale: 1:500		Job no.: 0325-8	
				Council: Manchester Council	REVISIONS: Signed