


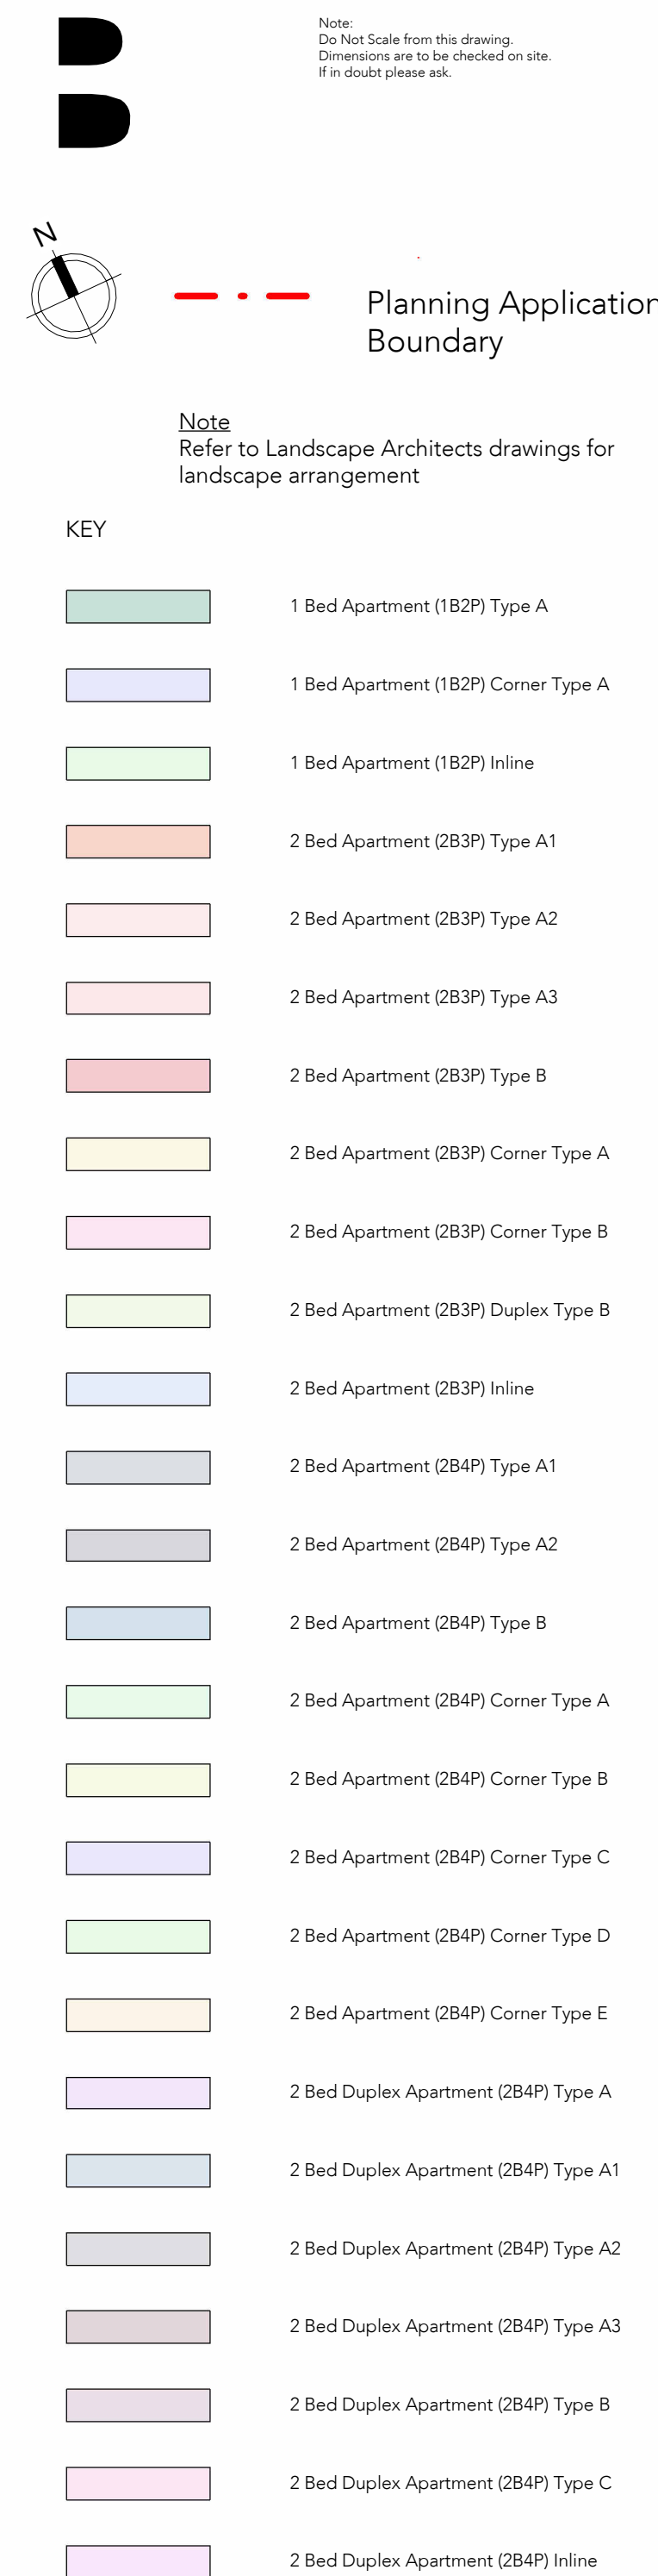

Project Title	Didsbury Point
Client	Southway Housing
Location	West Didsbury, Manchester
Drawing ref	S73 Proposed First Floor Plan

Date	13/05/2025 14:42:47	Scale	As indicated
Checker	AH	Size	A0
Job No:	8845	Status	S2 Suitable for Information

Project	Origin	Volume	Level	Type	Role	Number	Rev
8845-BUT-ZZ-01-DR-A-04603-P2							