




GROUND

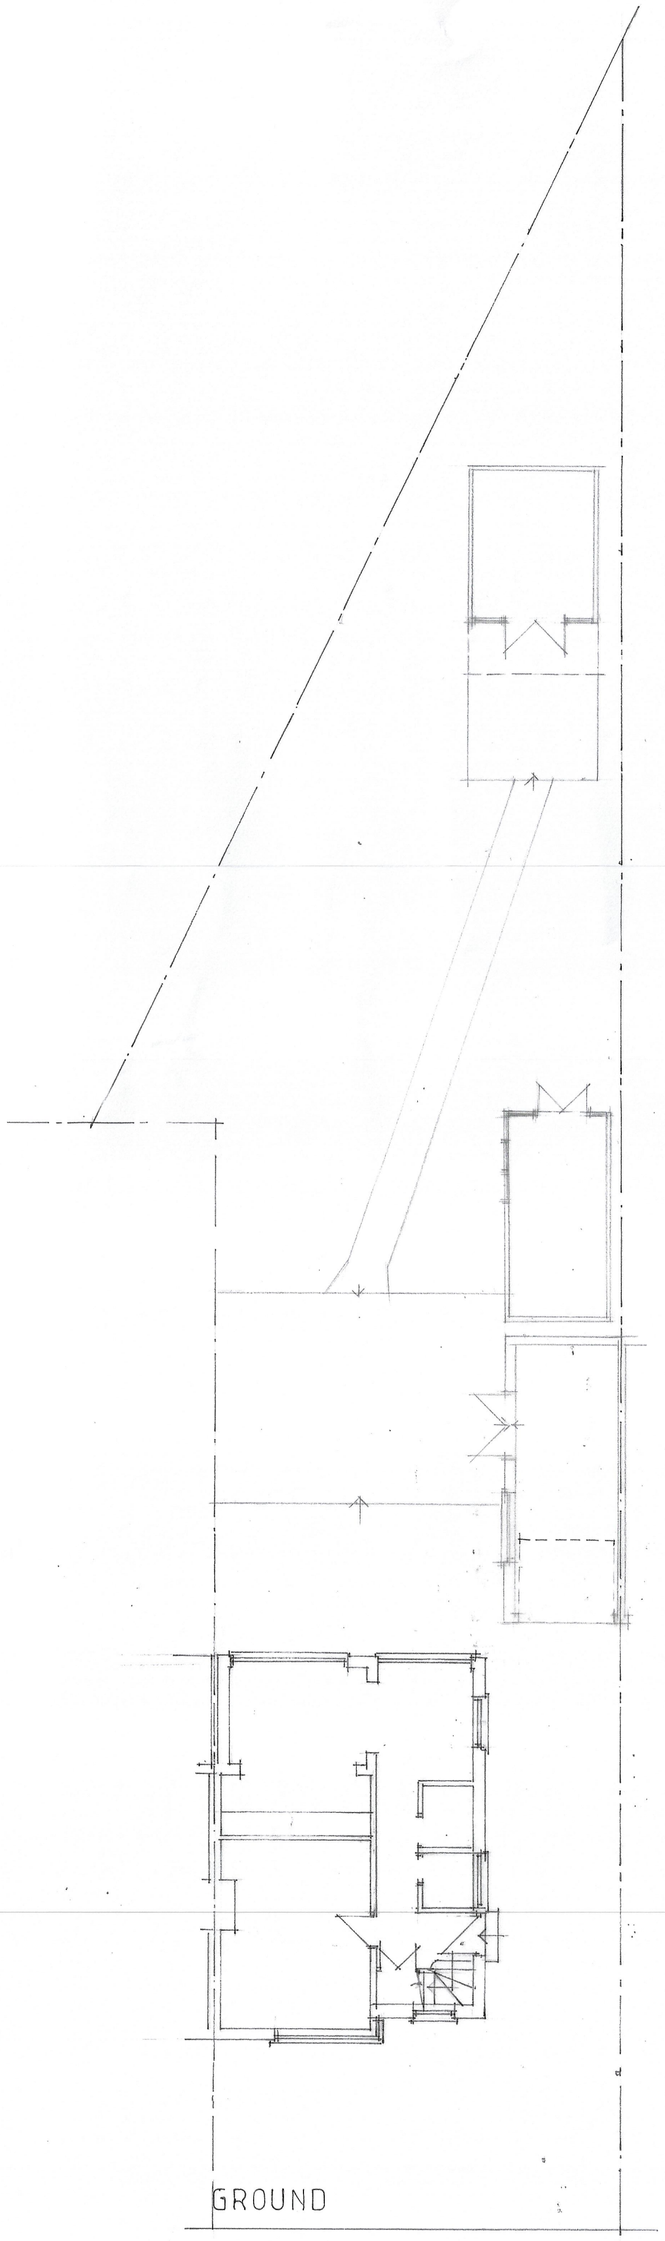


rear

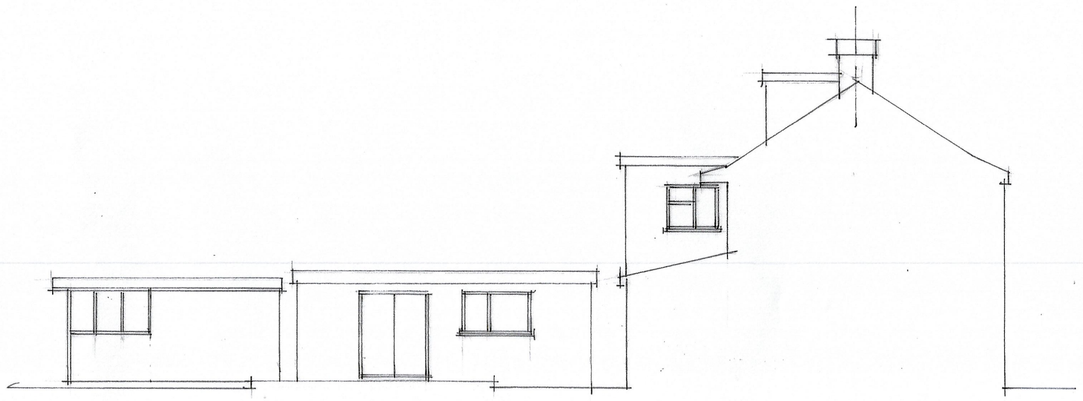


side

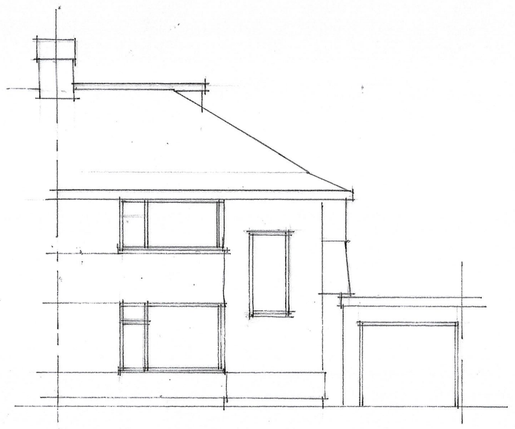


front

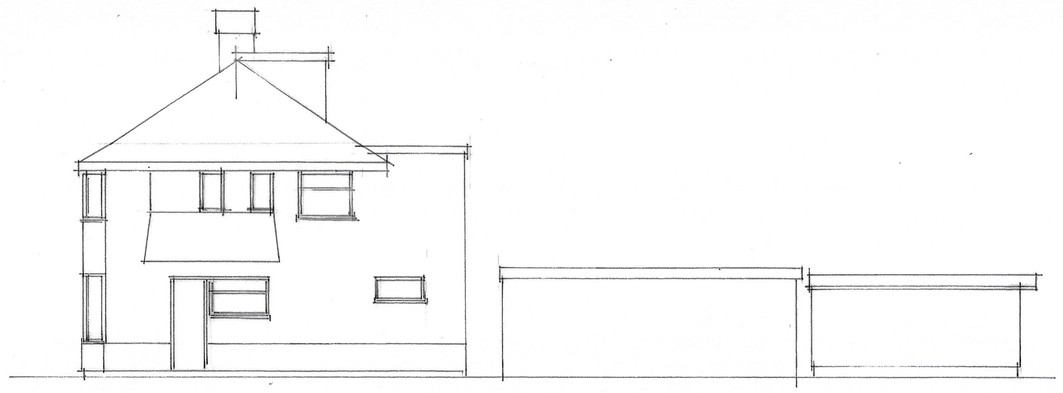

side

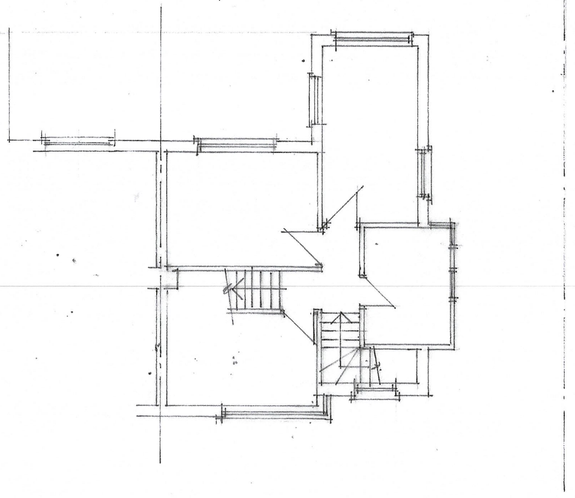

FIRST

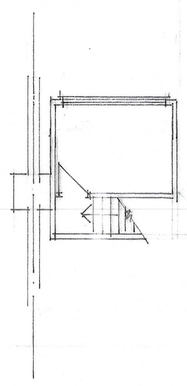

SECOND

CLIENT

MR C GOODFELLOW
16 PARKWOOD ROAD
MANCHESTER M23 0AA

JOB TITLE

PROPOSED 1st FLOOR REAR
REAR EXTENSION & SECONDARY
ACCOMMODATION OUTBUILDING

DRAWING TITLE

PLANS & ELEVATIONS
AS EXISTING

HOLBOROW ORMESHER + LIMITED

architectural & interior design

COMPANY ADDRESS:
15 OVERTON CLOSE
MIDDLEWICH
CHESHIRE CW10 0PZ

PHONE: 0770 834 939

ISSUE	ORIGINAL	1	2	3	4	5	6	7
REVISION								
DATE								
DRAWN								
CHECKED								
APPROVED								

SCALE 1:100 at A1

DRAWING NUMBER 2378/25/01