
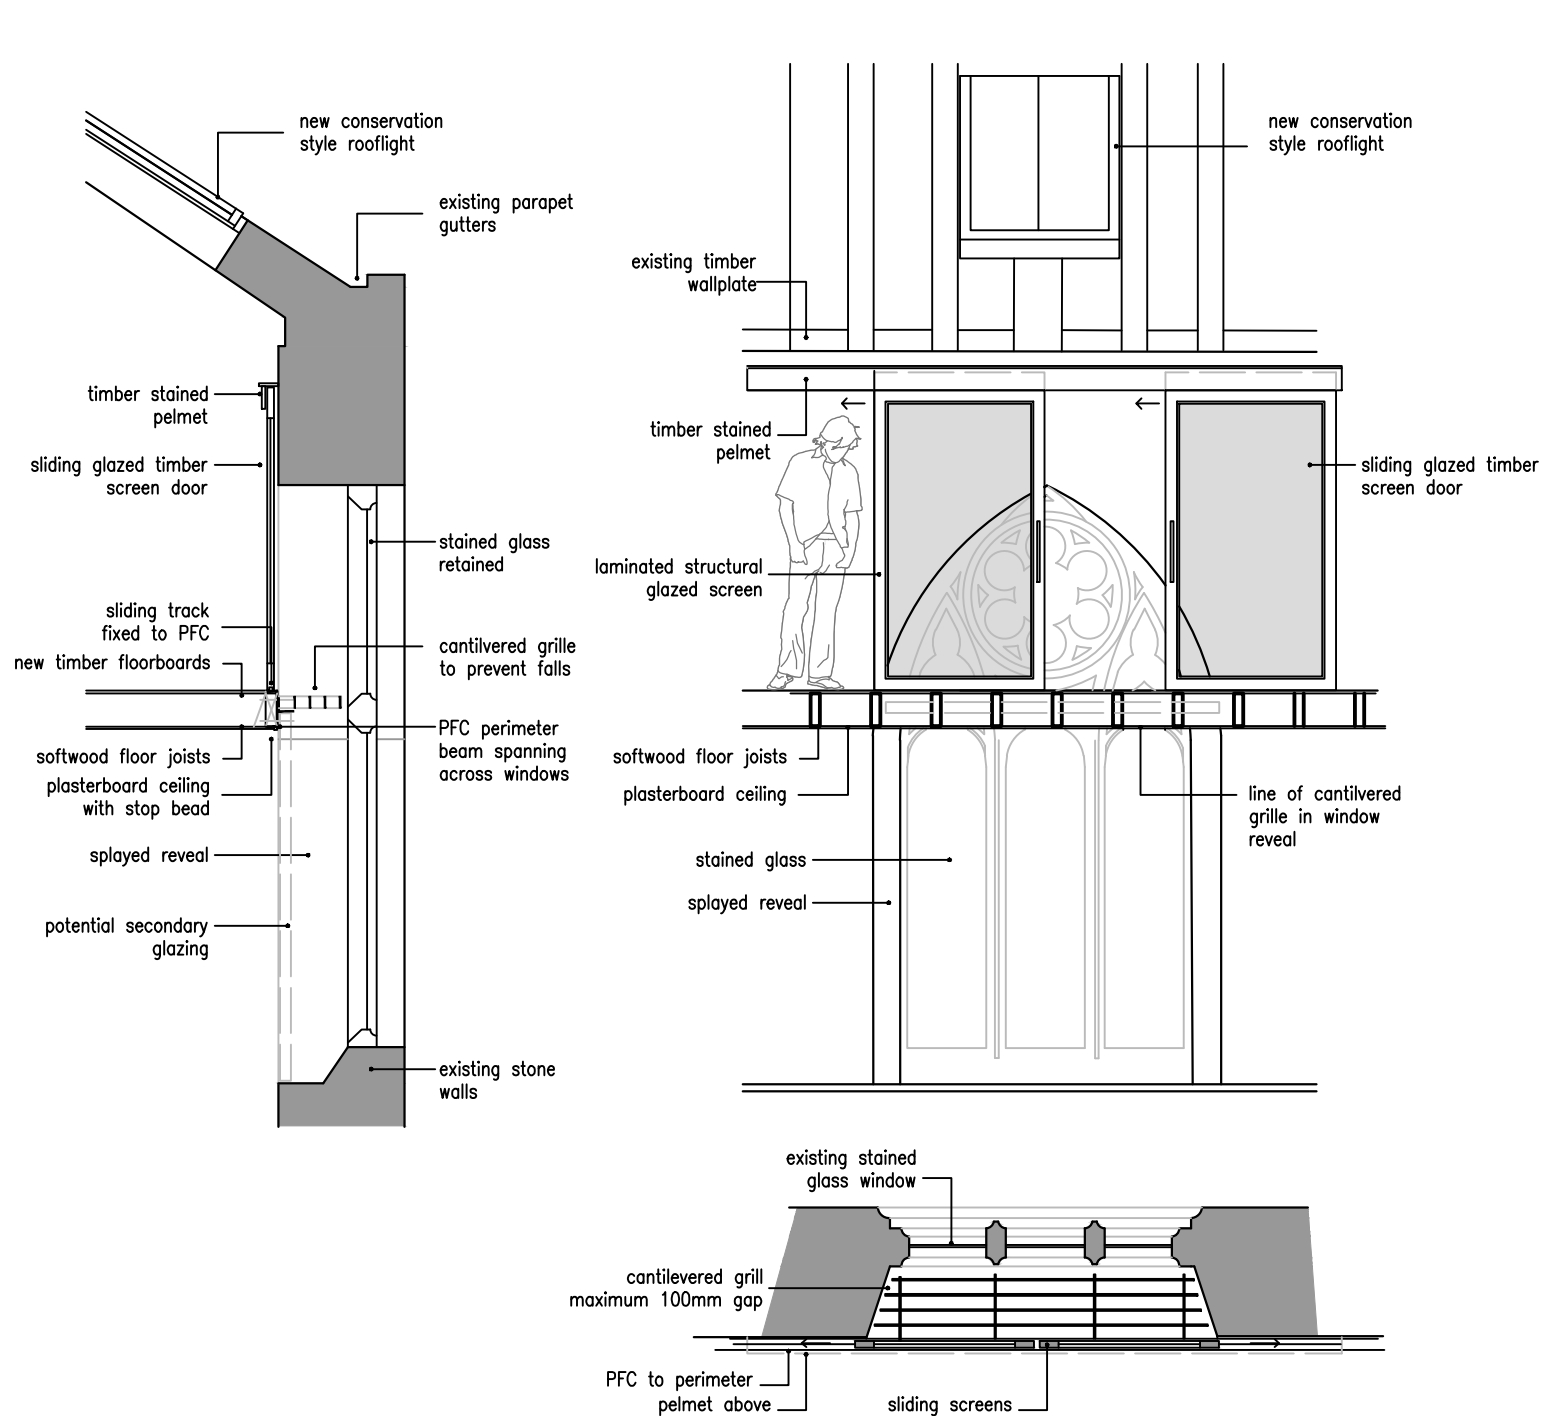


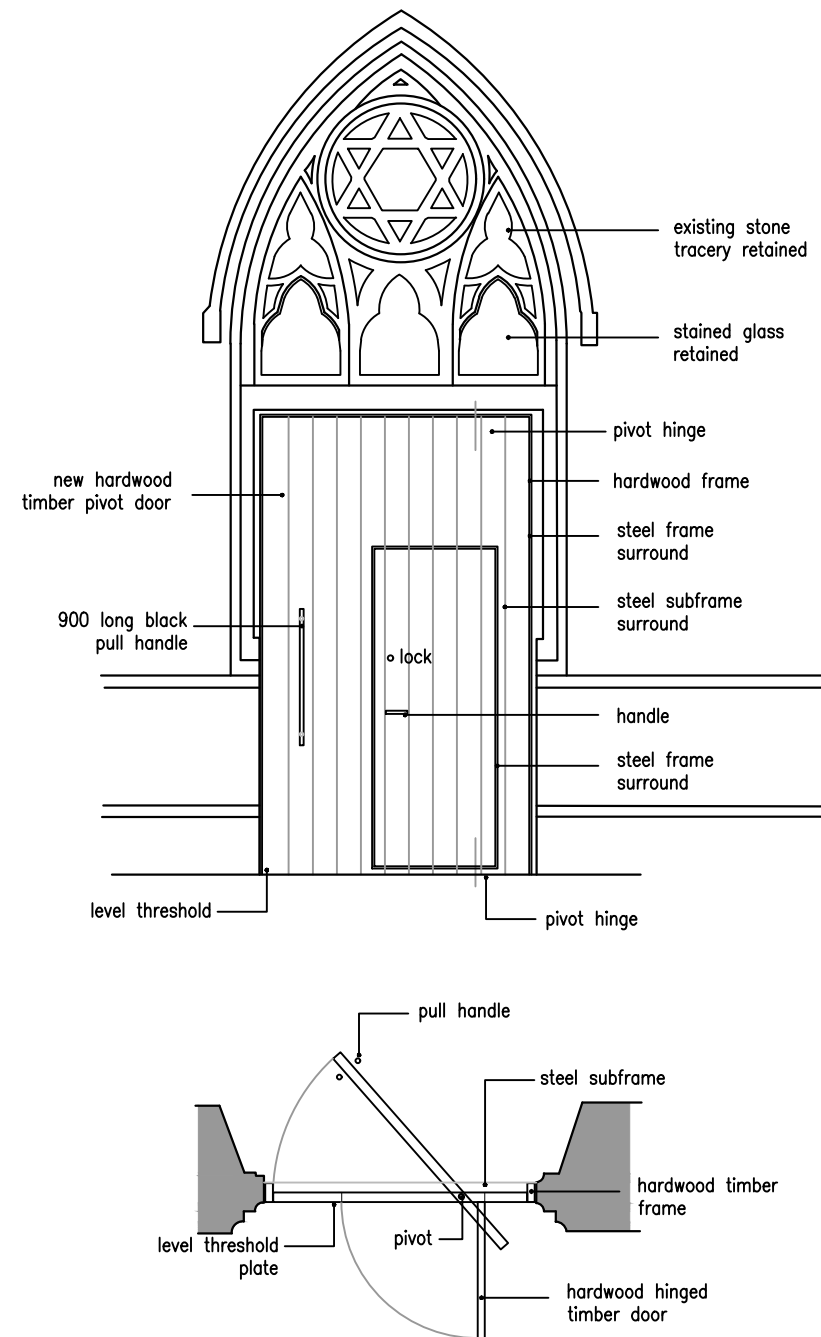

A CANTILVERED GRILLE ADDED		10.06.25
revisions		
proposed fenestration details st marys chapel hulme		
date: may 2025	scale 1:50 @a3	
status: preliminary	dwg. d433/D16 rev A	
DO NOT SCALE – IF DIMENSIONS ARE NOT GIVEN PLEASE ASK		

architectural designworks limited

designworks

BUILDINGS

SPACES

PLACES

studio one 17 biggin gardens heywood OL10 2WF t: 0161 332 1943 e: architects@archdesignworks.co.uk