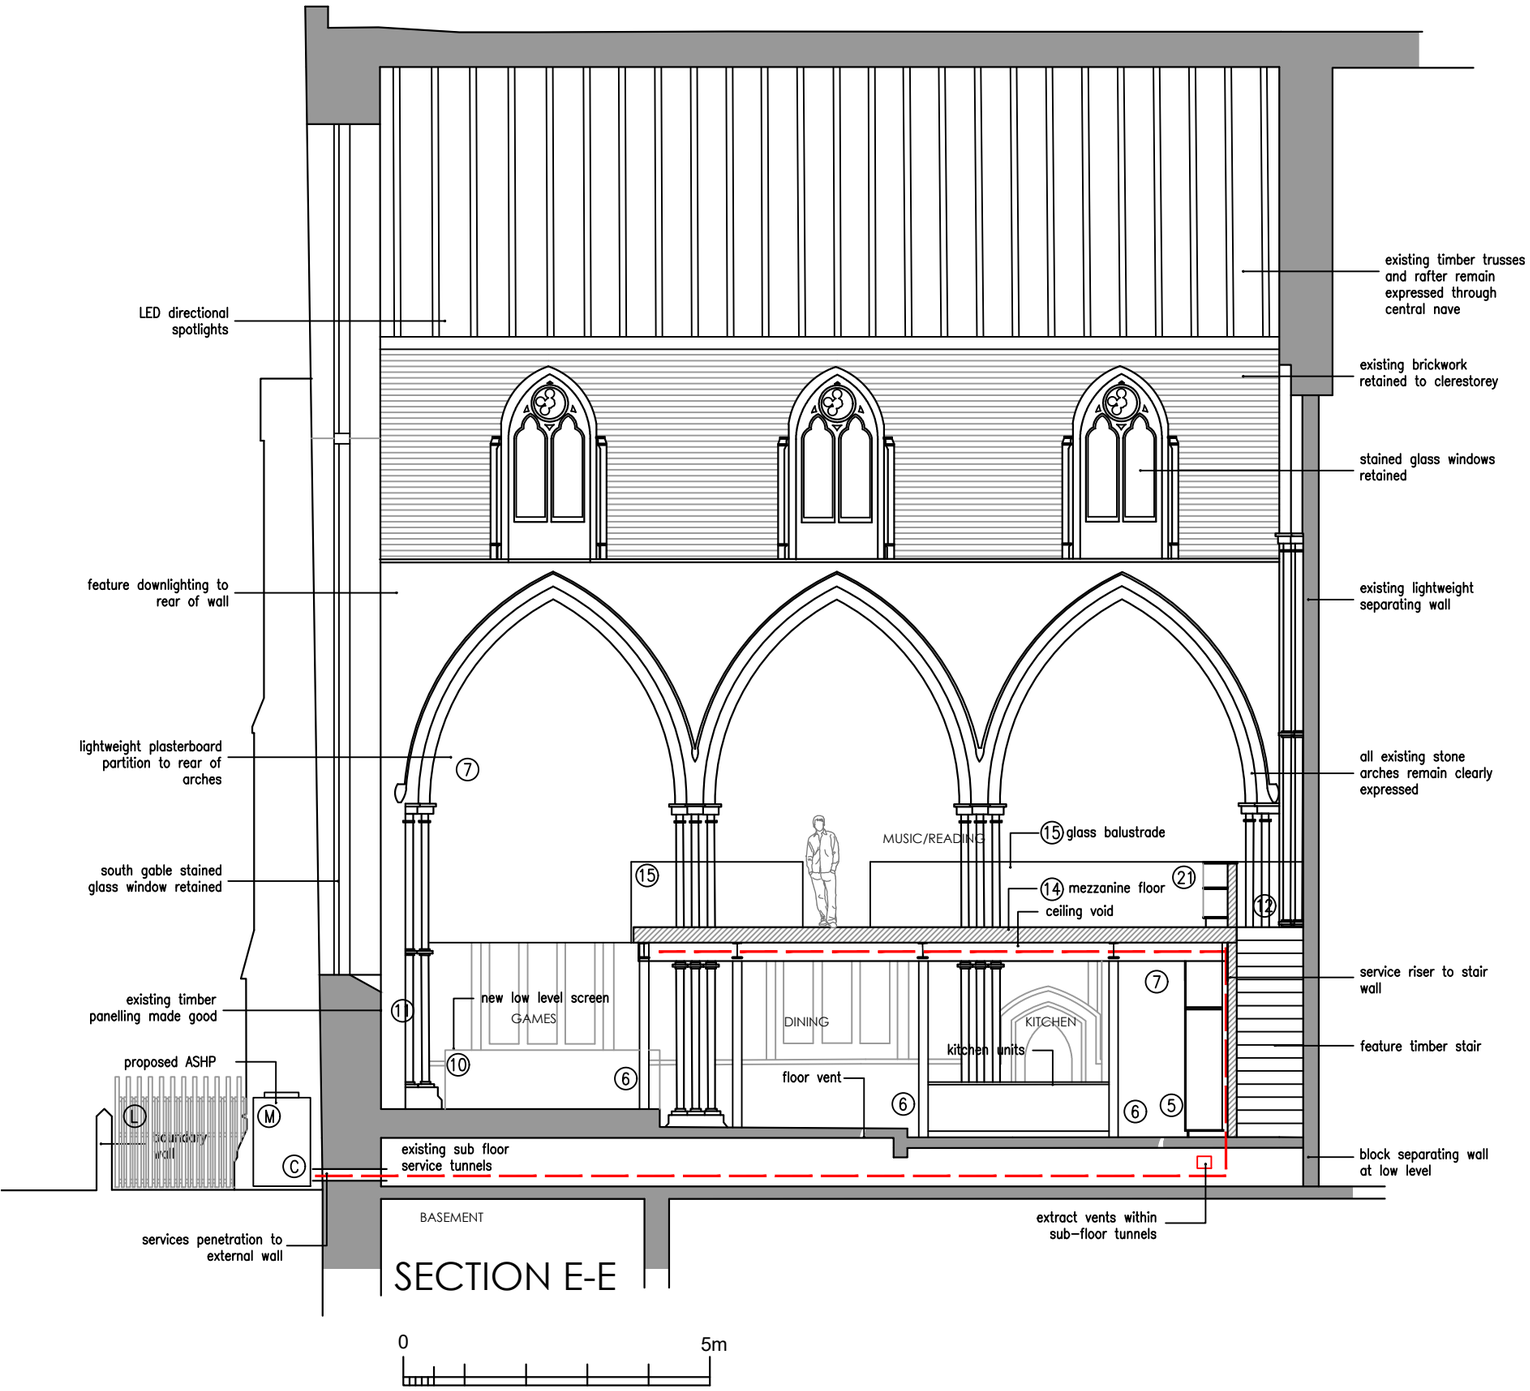

A SERVICES CO-ORDINATION 18.06.25

revisions

proposed long section e-e
st marys chapel
hulme

date: december 2022	scale 1:100 @a3
status: preliminary	dwg. d433/D14 rev A

DO NOT SCALE – IF DIMENSIONS ARE NOT GIVEN PLEASE ASK

architectural designworks limited

designworks BUILDINGS SPACES PLACES

studio one 17 biggin gardens heywood OL10 2WF t: 0161 332 1943 e: architects@archdesignworks.co.uk