


Notes

Do not scale from this drawing.


All dimensions are to be checked prior to construction and any discrepancies are to be identified to the Architect.

Copyright reserved.

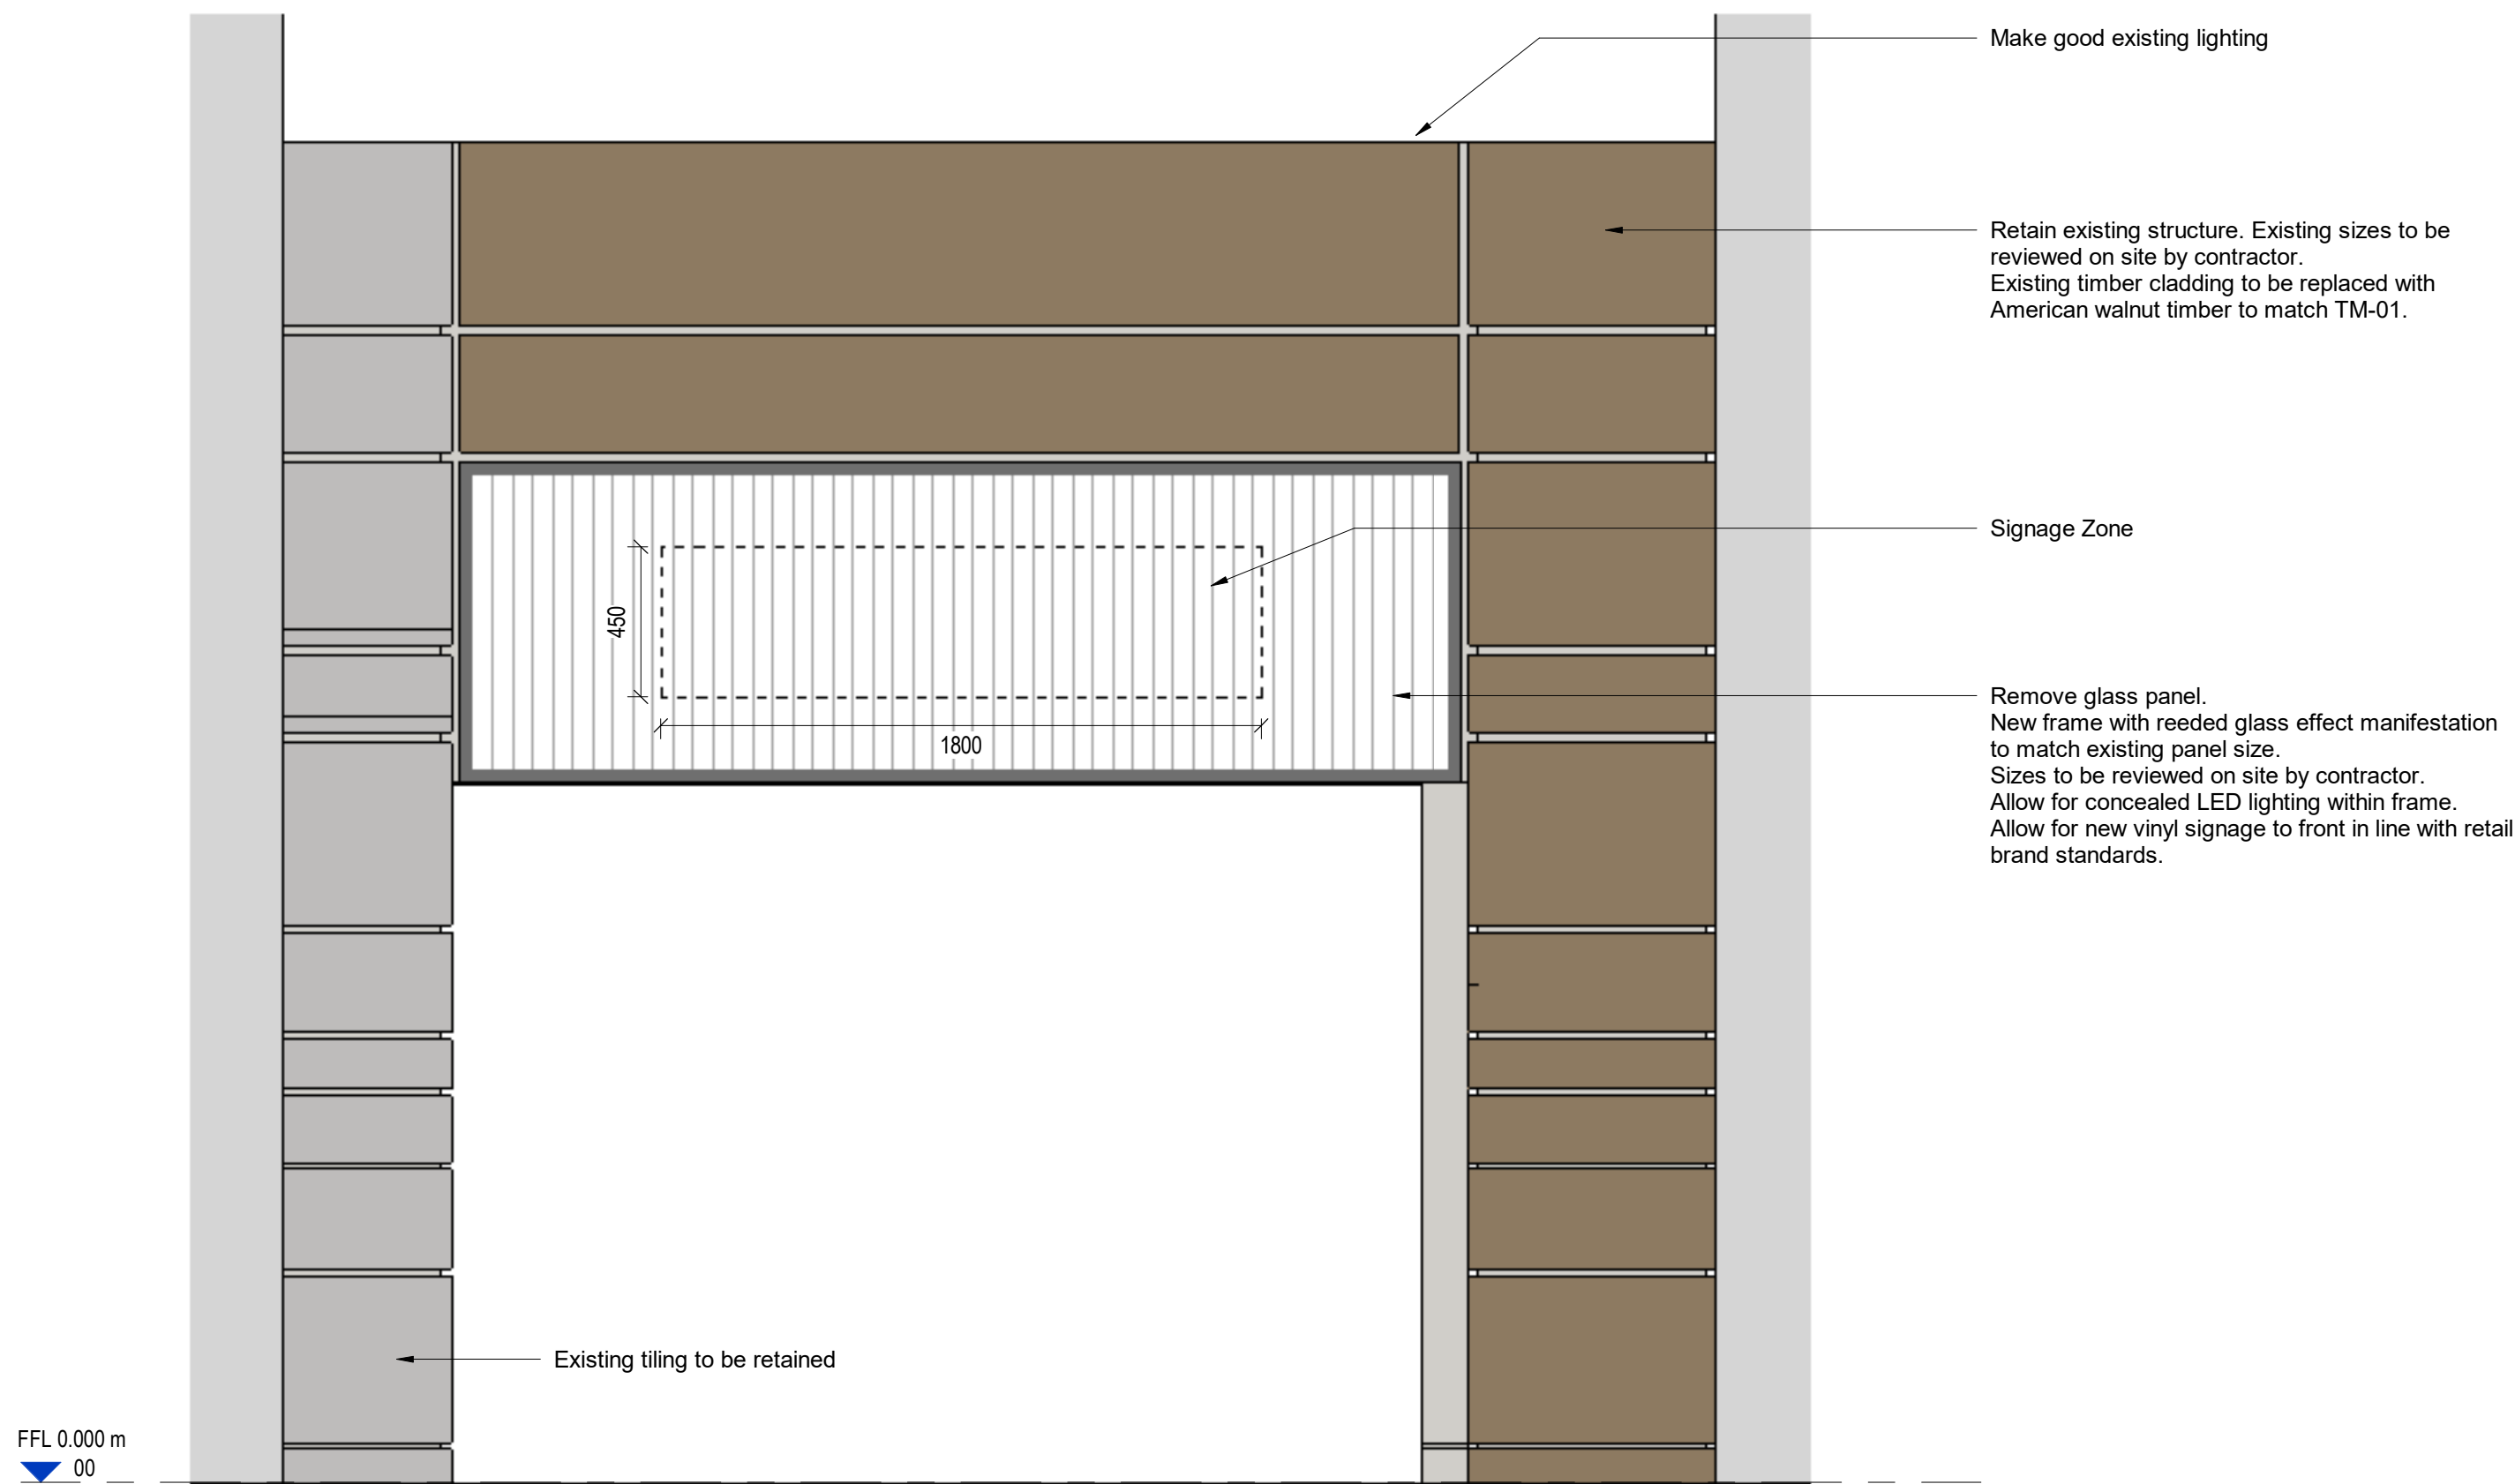


Typical Store Front Surround Elevation
1 : 20


Refer to FF&E specifications for further details

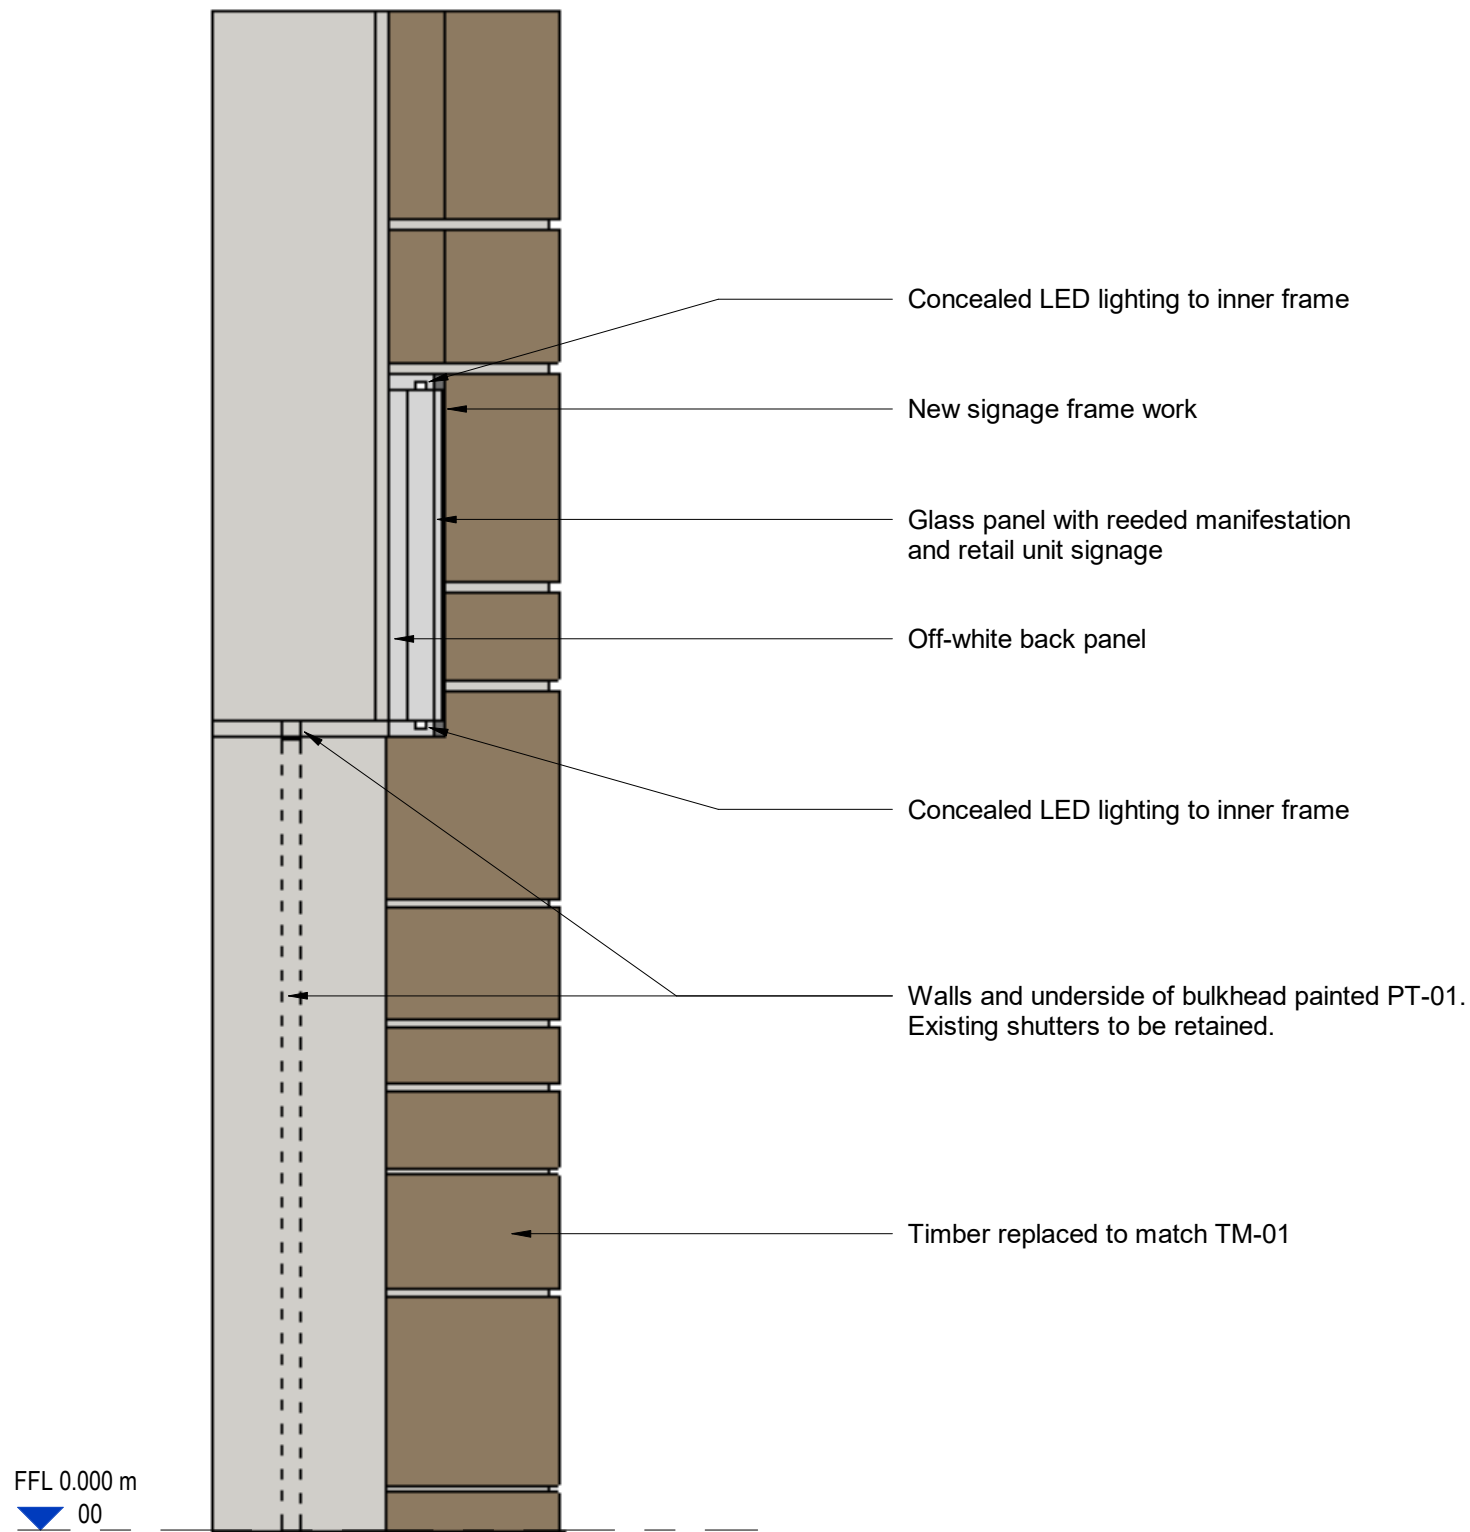

Typical Store Front Surround Section
1 : 20

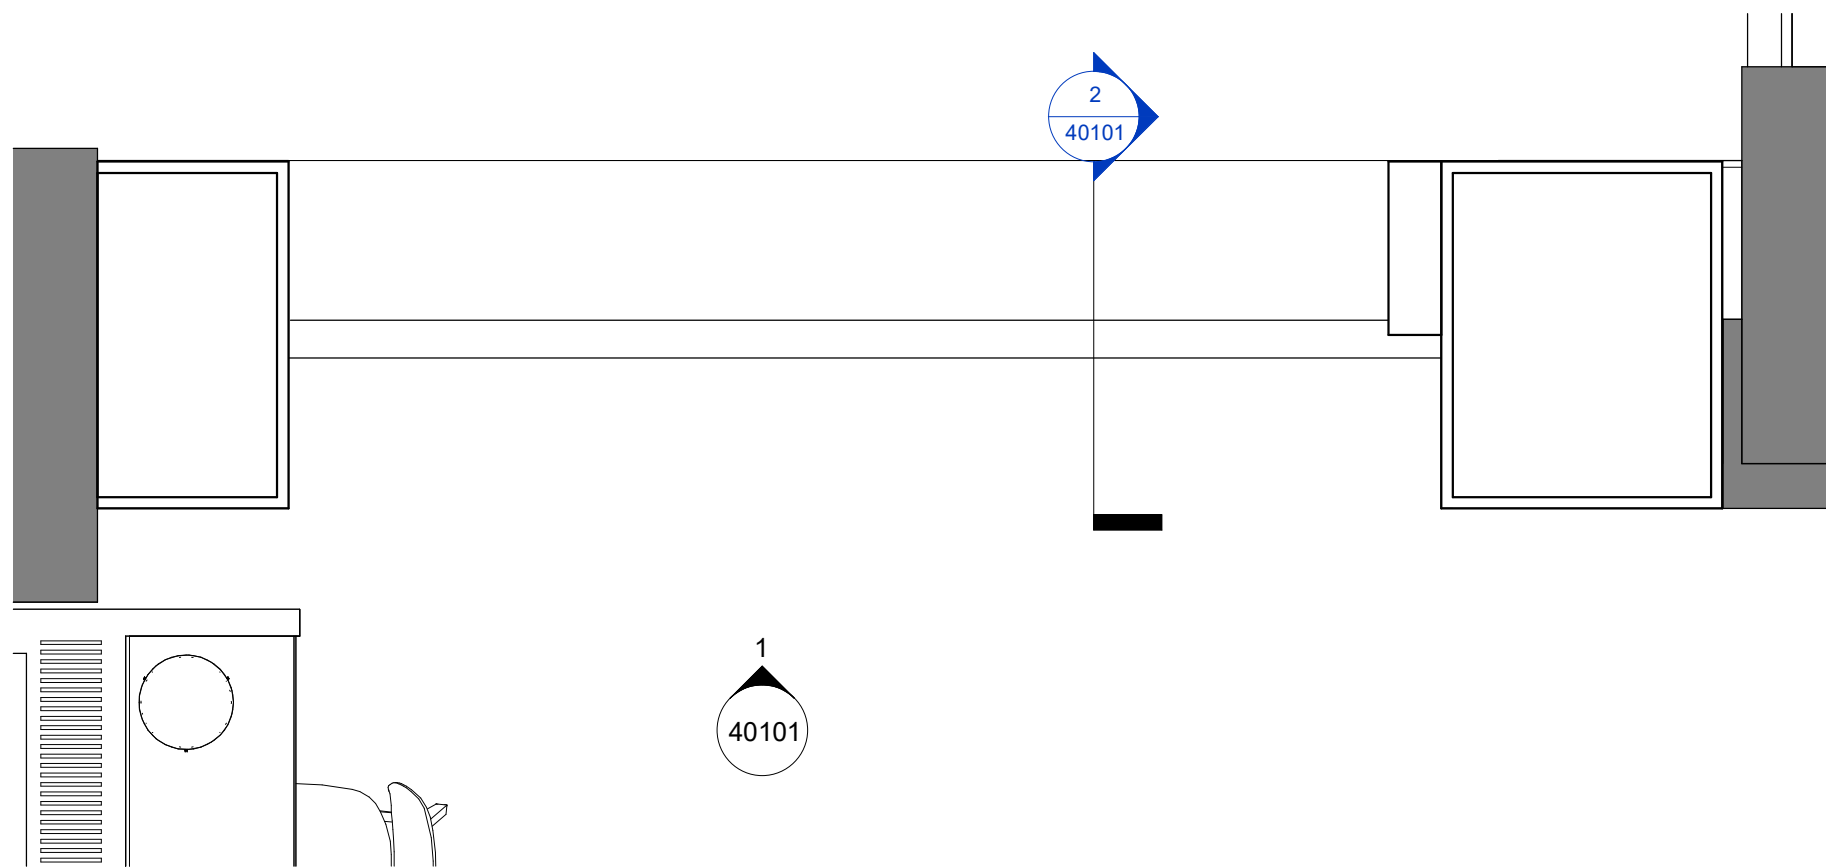

Typical Store Front Surround Plan
1 : 20

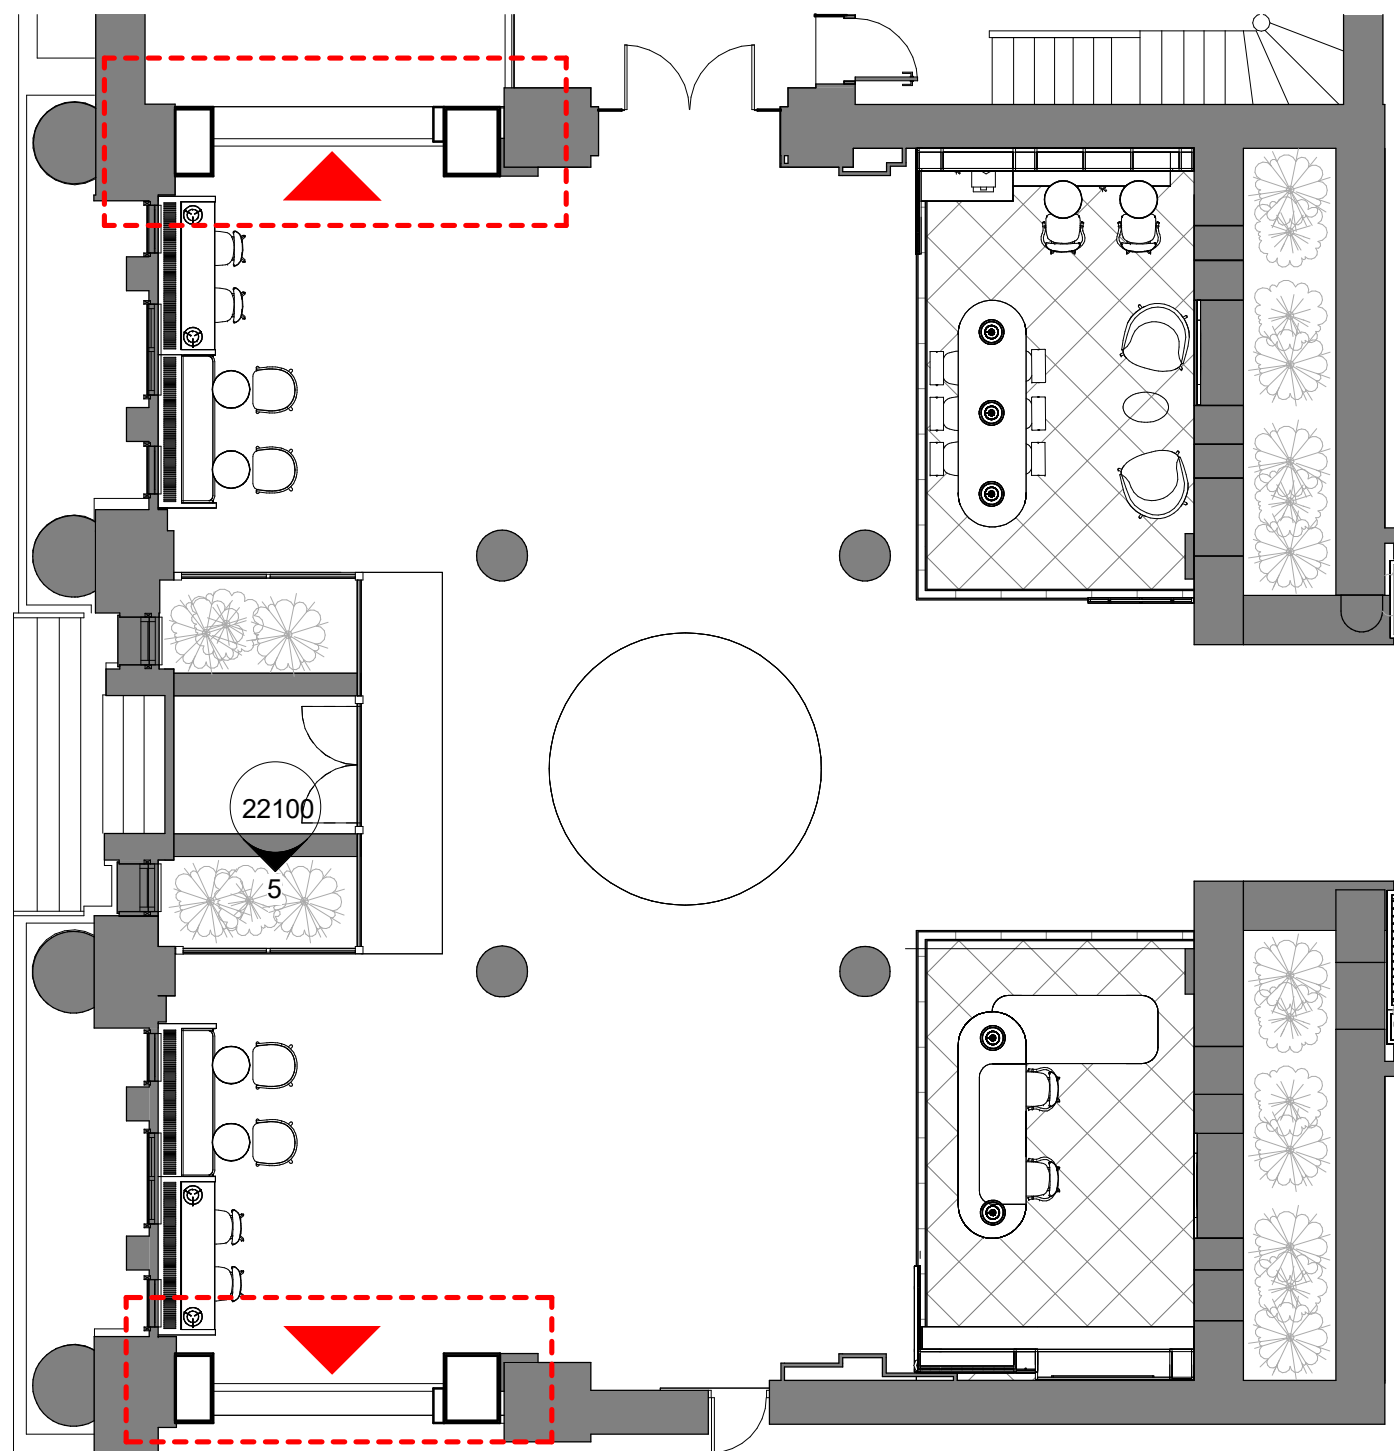

Store Front Location Plan
1 : 100

P01 02/05/25 For Information

Revisions

Purpose Status Code
For Information S2

Client
Priory Manchester Ltd

Project
82 King Street Manchester

Title
Typical Store Front Surround

Scale	Size	Date	Drawn	Checked
As indicated	A1	02/05/25	JK	NS

3DReid
www.3DReid.com
Architecture Interiors Masterplanning

Drawing No.	Rev.
2500009-3DR-ZZ-00-DR-I-40101	P01