




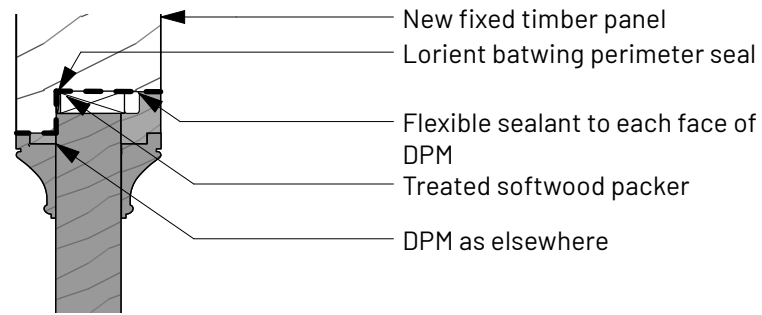

4 Mosley Street Door Head Detail
Scale: 1:5

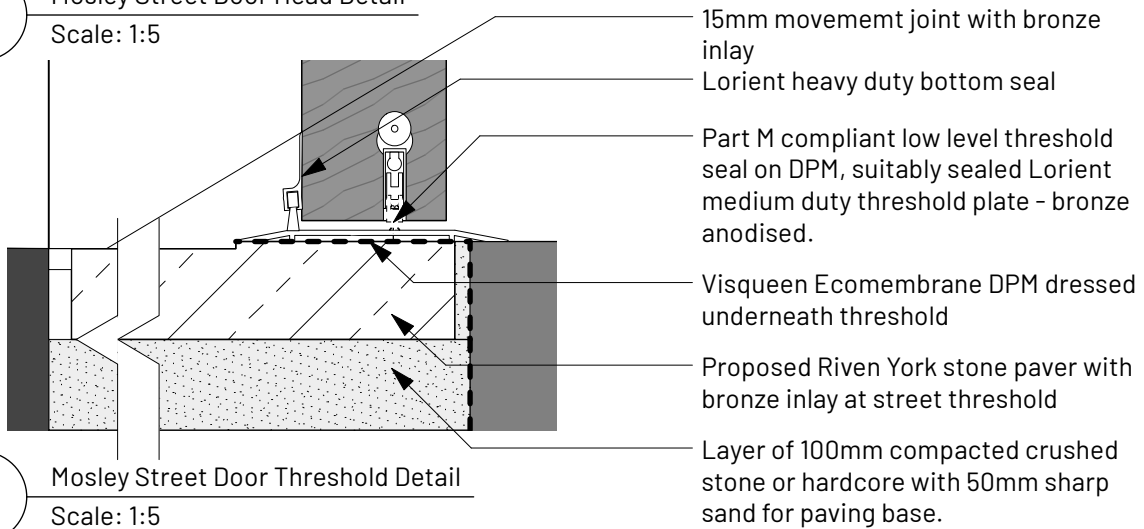


3 Mosley Street Door Threshold Detail
Scale: 1:5

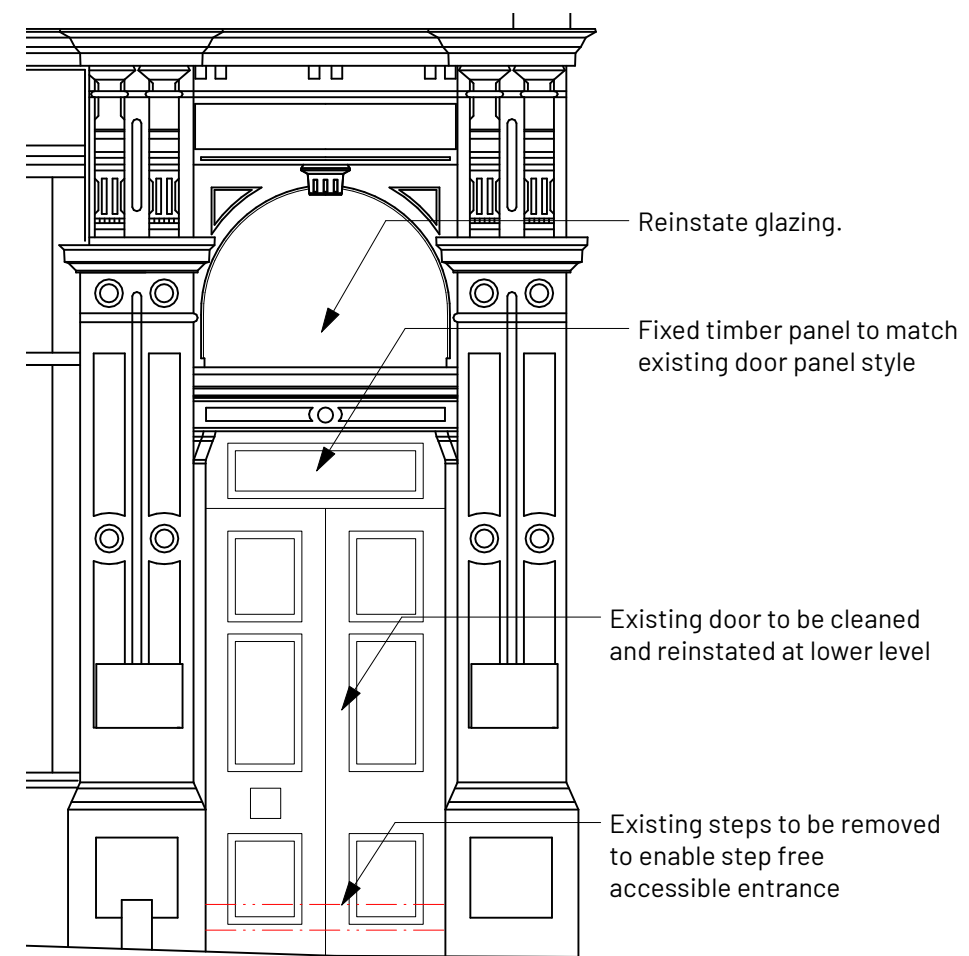

1 Mosley Street Door Elevation
Scale: 1:50

4. Mosley Street Door Head Detail

3. Mosley Street Door Threshold Detail

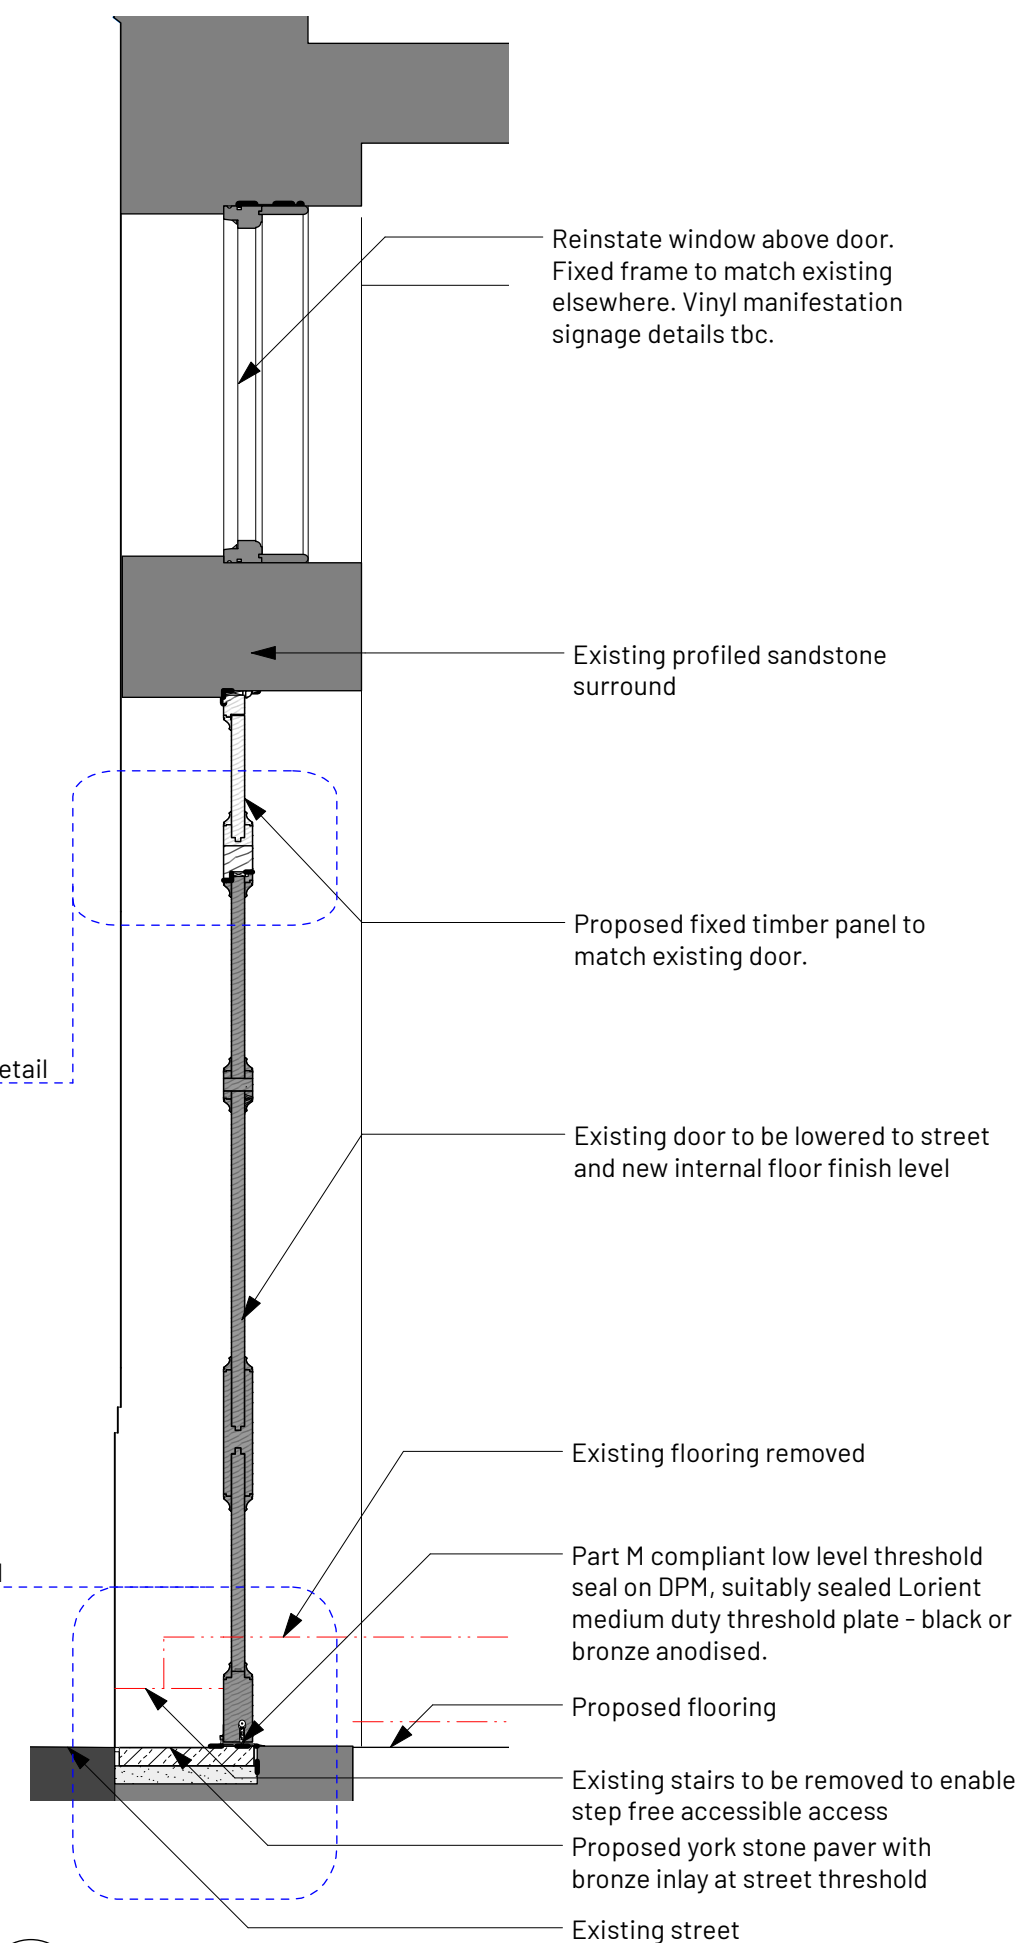

2 Mosley Street Door Section
Scale: 1:25

A NY1 1:5 Details included RG

REV NOTE DRN/CHK

77-79 Mosley Street

**Mosley Street DG.04
Door Modification
Detail**

PROJECT REF. 1995
DRWG NO. T(407)
REVISION A
SCALE 1:20
DATE 1st Feb 24
DRAWN RG

SK sketch E existing P proposed T tender C construction FI final issue

+44 161 236 0051
ARCHITECT@ATELIERMB.CO.UK

ATELIER.MB