


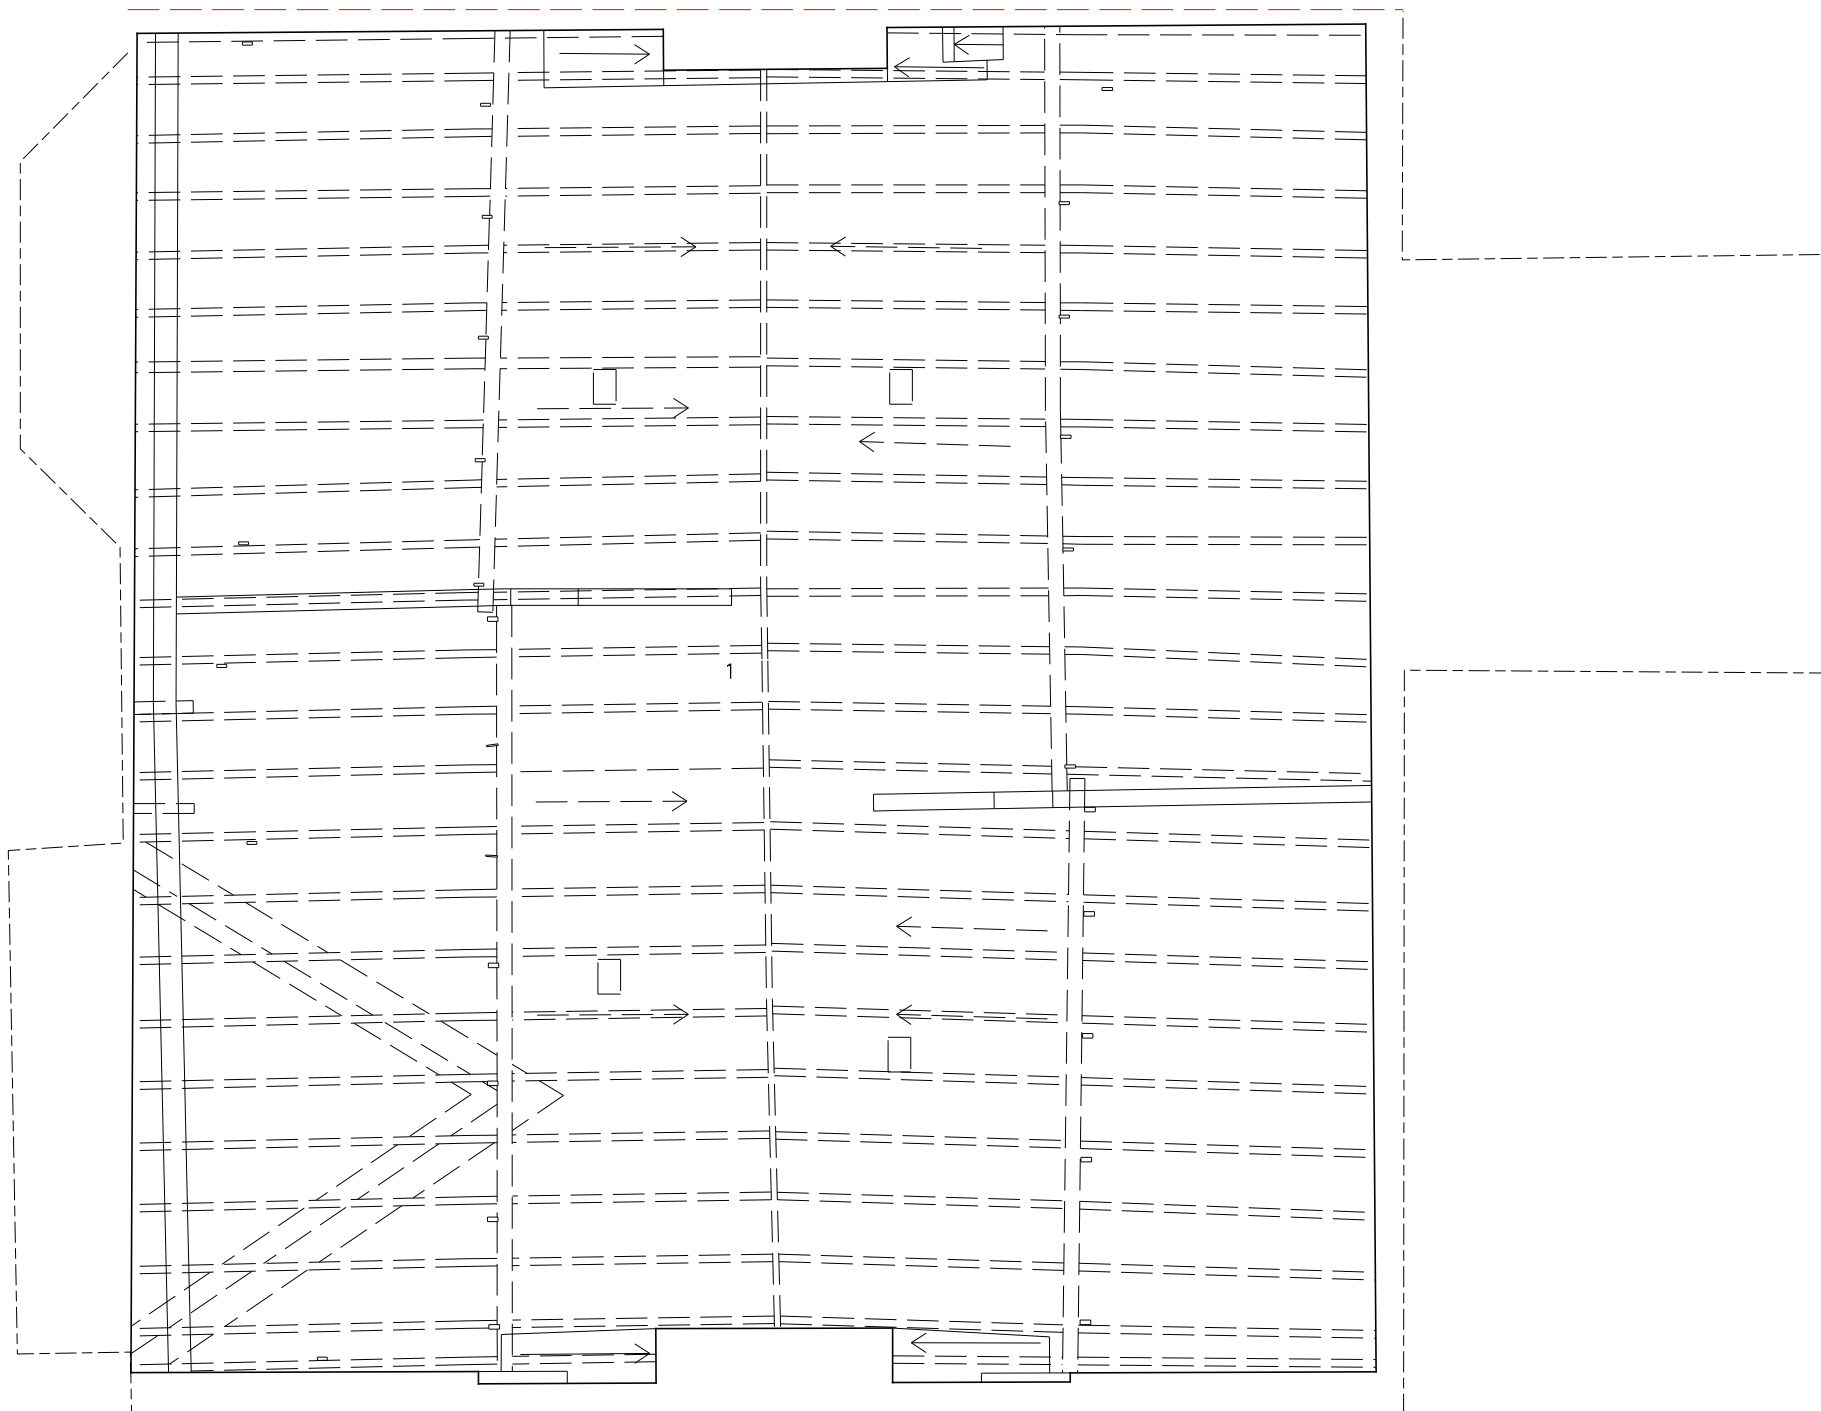

5m

1m

rev	date		description	
Project	OSWALD ROAD, CHORLTON			
Title	SECOND FLOOR AS EXISTING			
Project No	25-03	Drawing No	L(-2)020	Status PLANNING
Scale	1:50@A3	Date	APR 2025	Rev

ARCD

architects
masterplanners
designers

arcd.uk