



Scale Bars to be used as guidance only - refer to sheet size below									
1:100	mm	1000	2000	3000	4000	5000	6000	7000	8000
1:200	mm	1000	2000	3000	4000	5000	6000	7000	8000
1:500	m	10	20	30	40	50	60	70	80
1:1250	m	10	20	30	40	50	60	70	80

Notes:
Drawings are based on survey data and may not accurately represent what is physically present.
Do not scale from this drawing. All dimensions are to be verified on site before proceeding with the work.
All dimensions are in millimeters unless noted otherwise.
Purcell shall be notified in writing of any discrepancies.


KEY

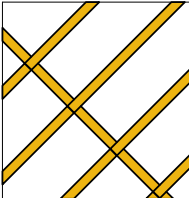


Existing softwood joists, rafters and framing

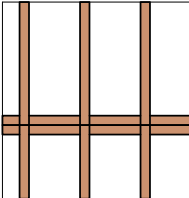


Proposed softwood joists, rafters and framing

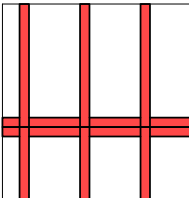


Removed softwood joists, rafters and framing

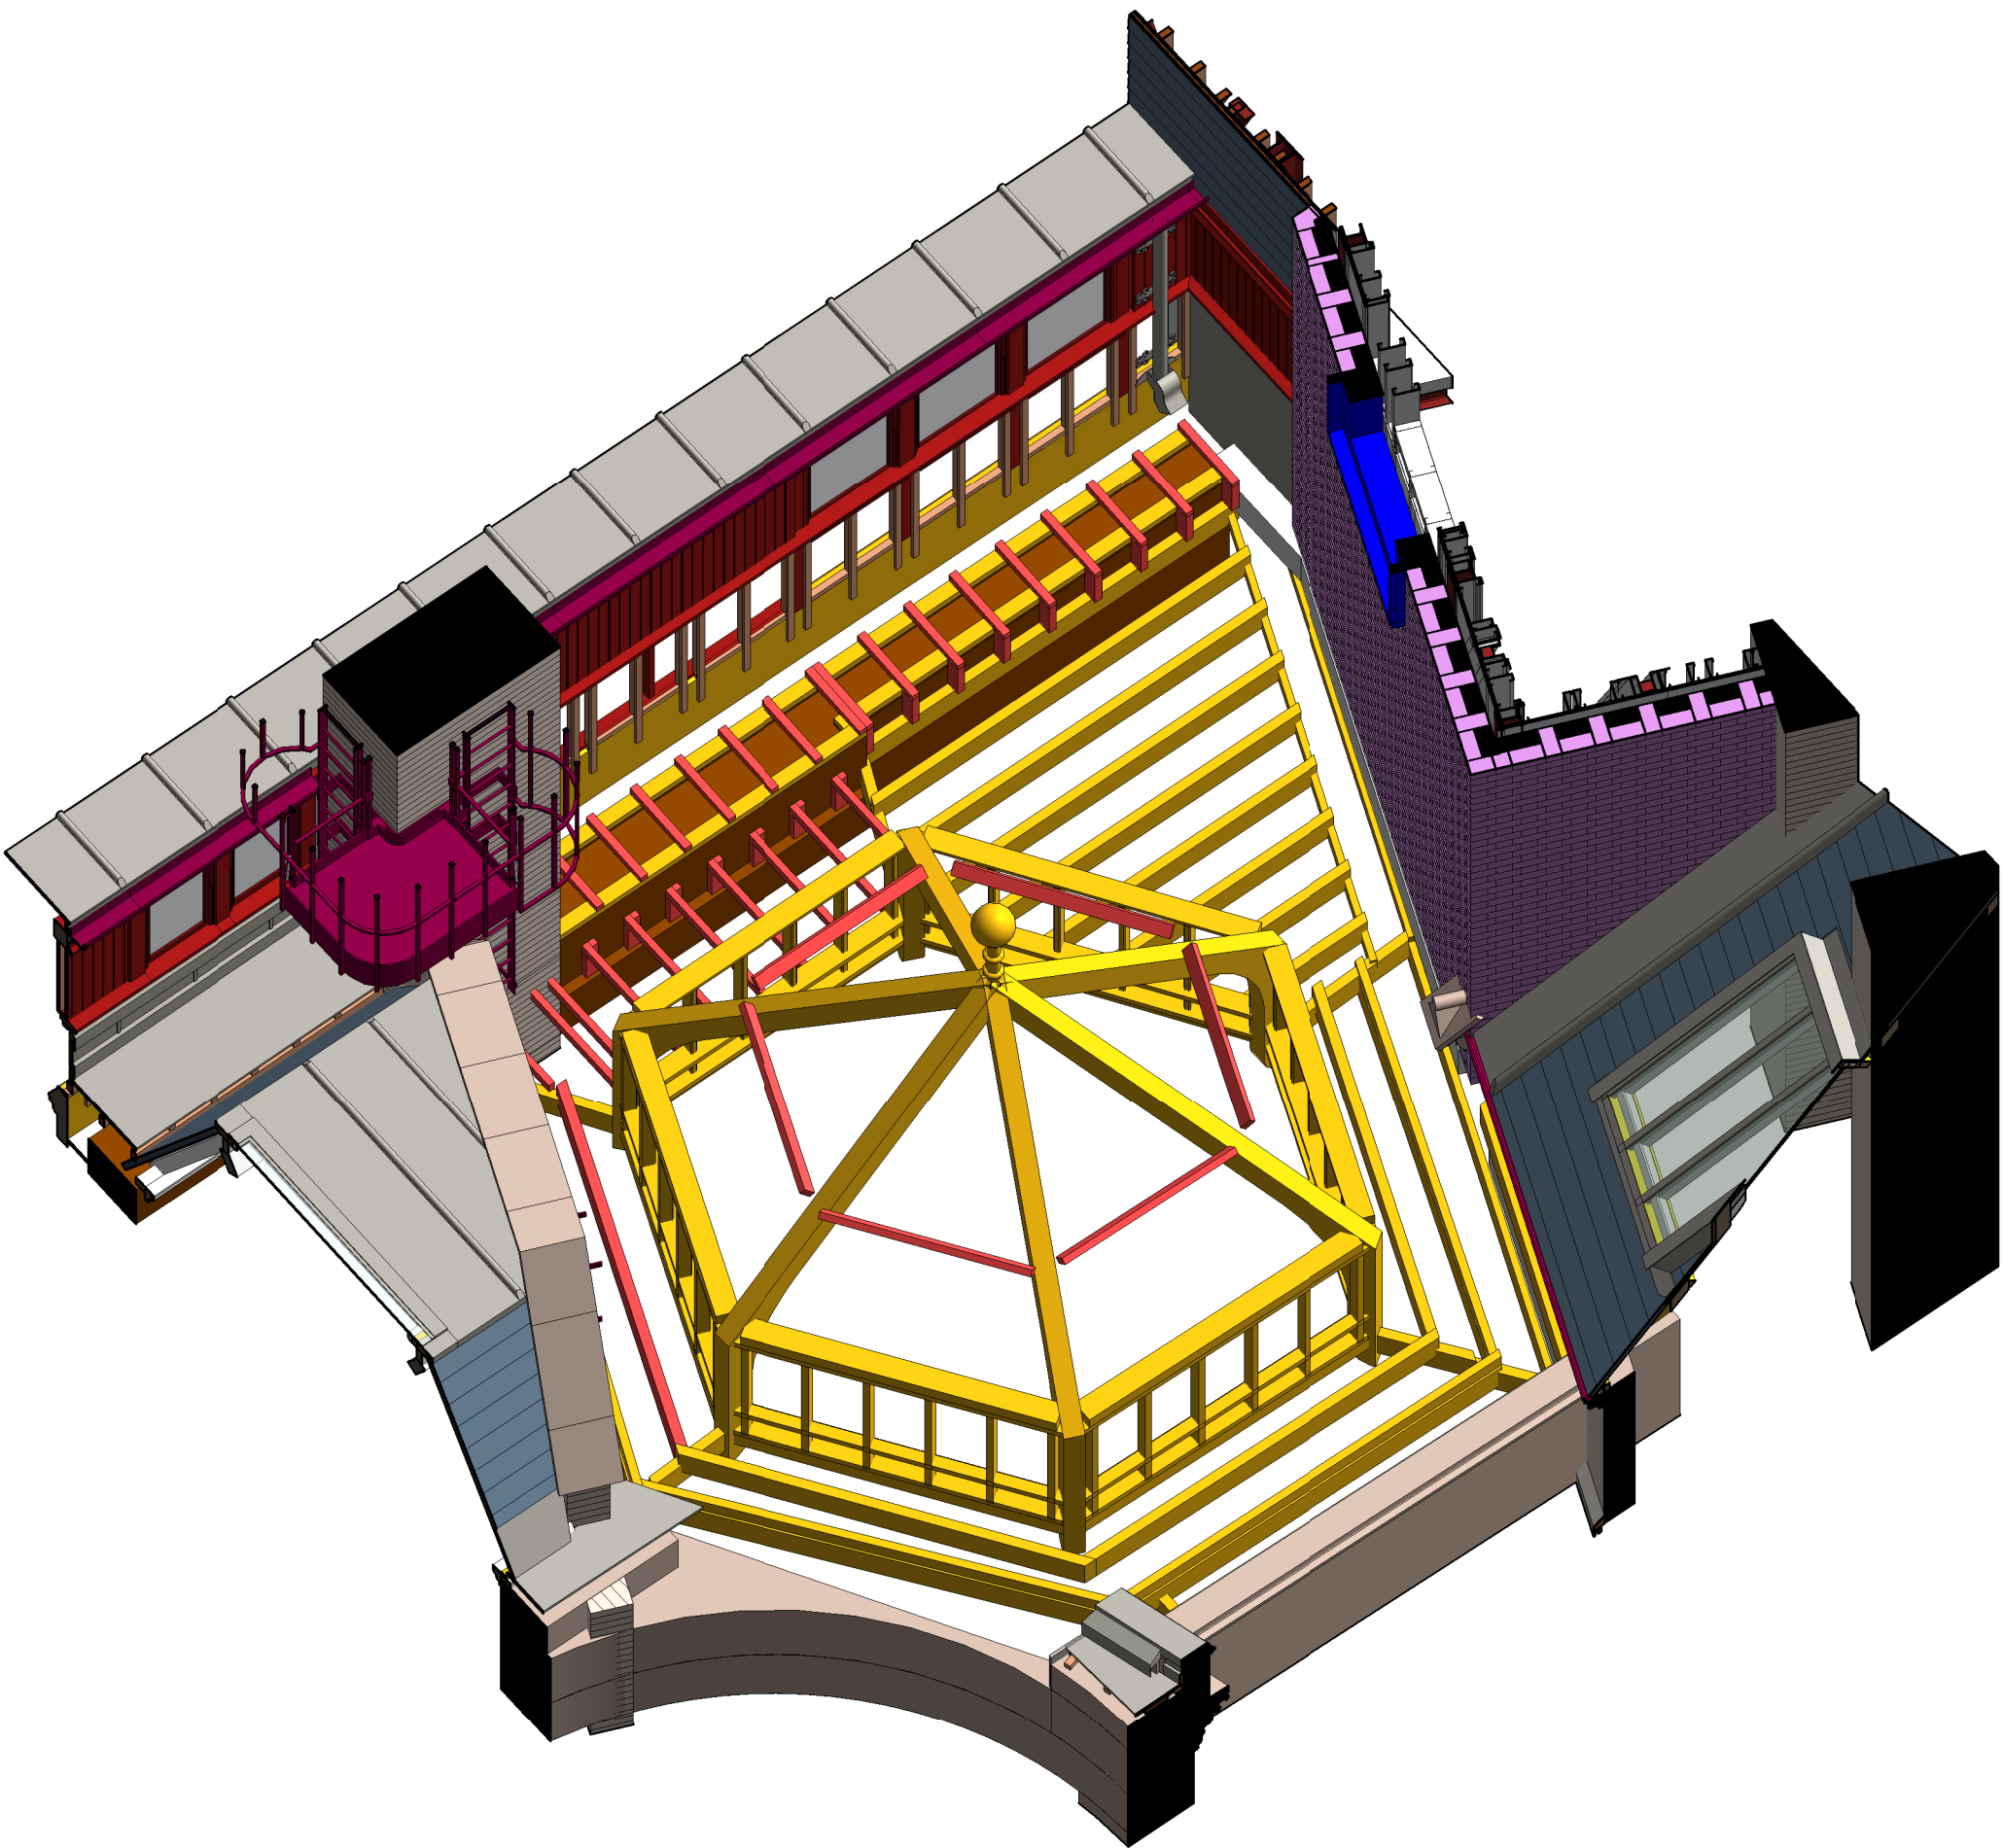


Existing and removed roof structure

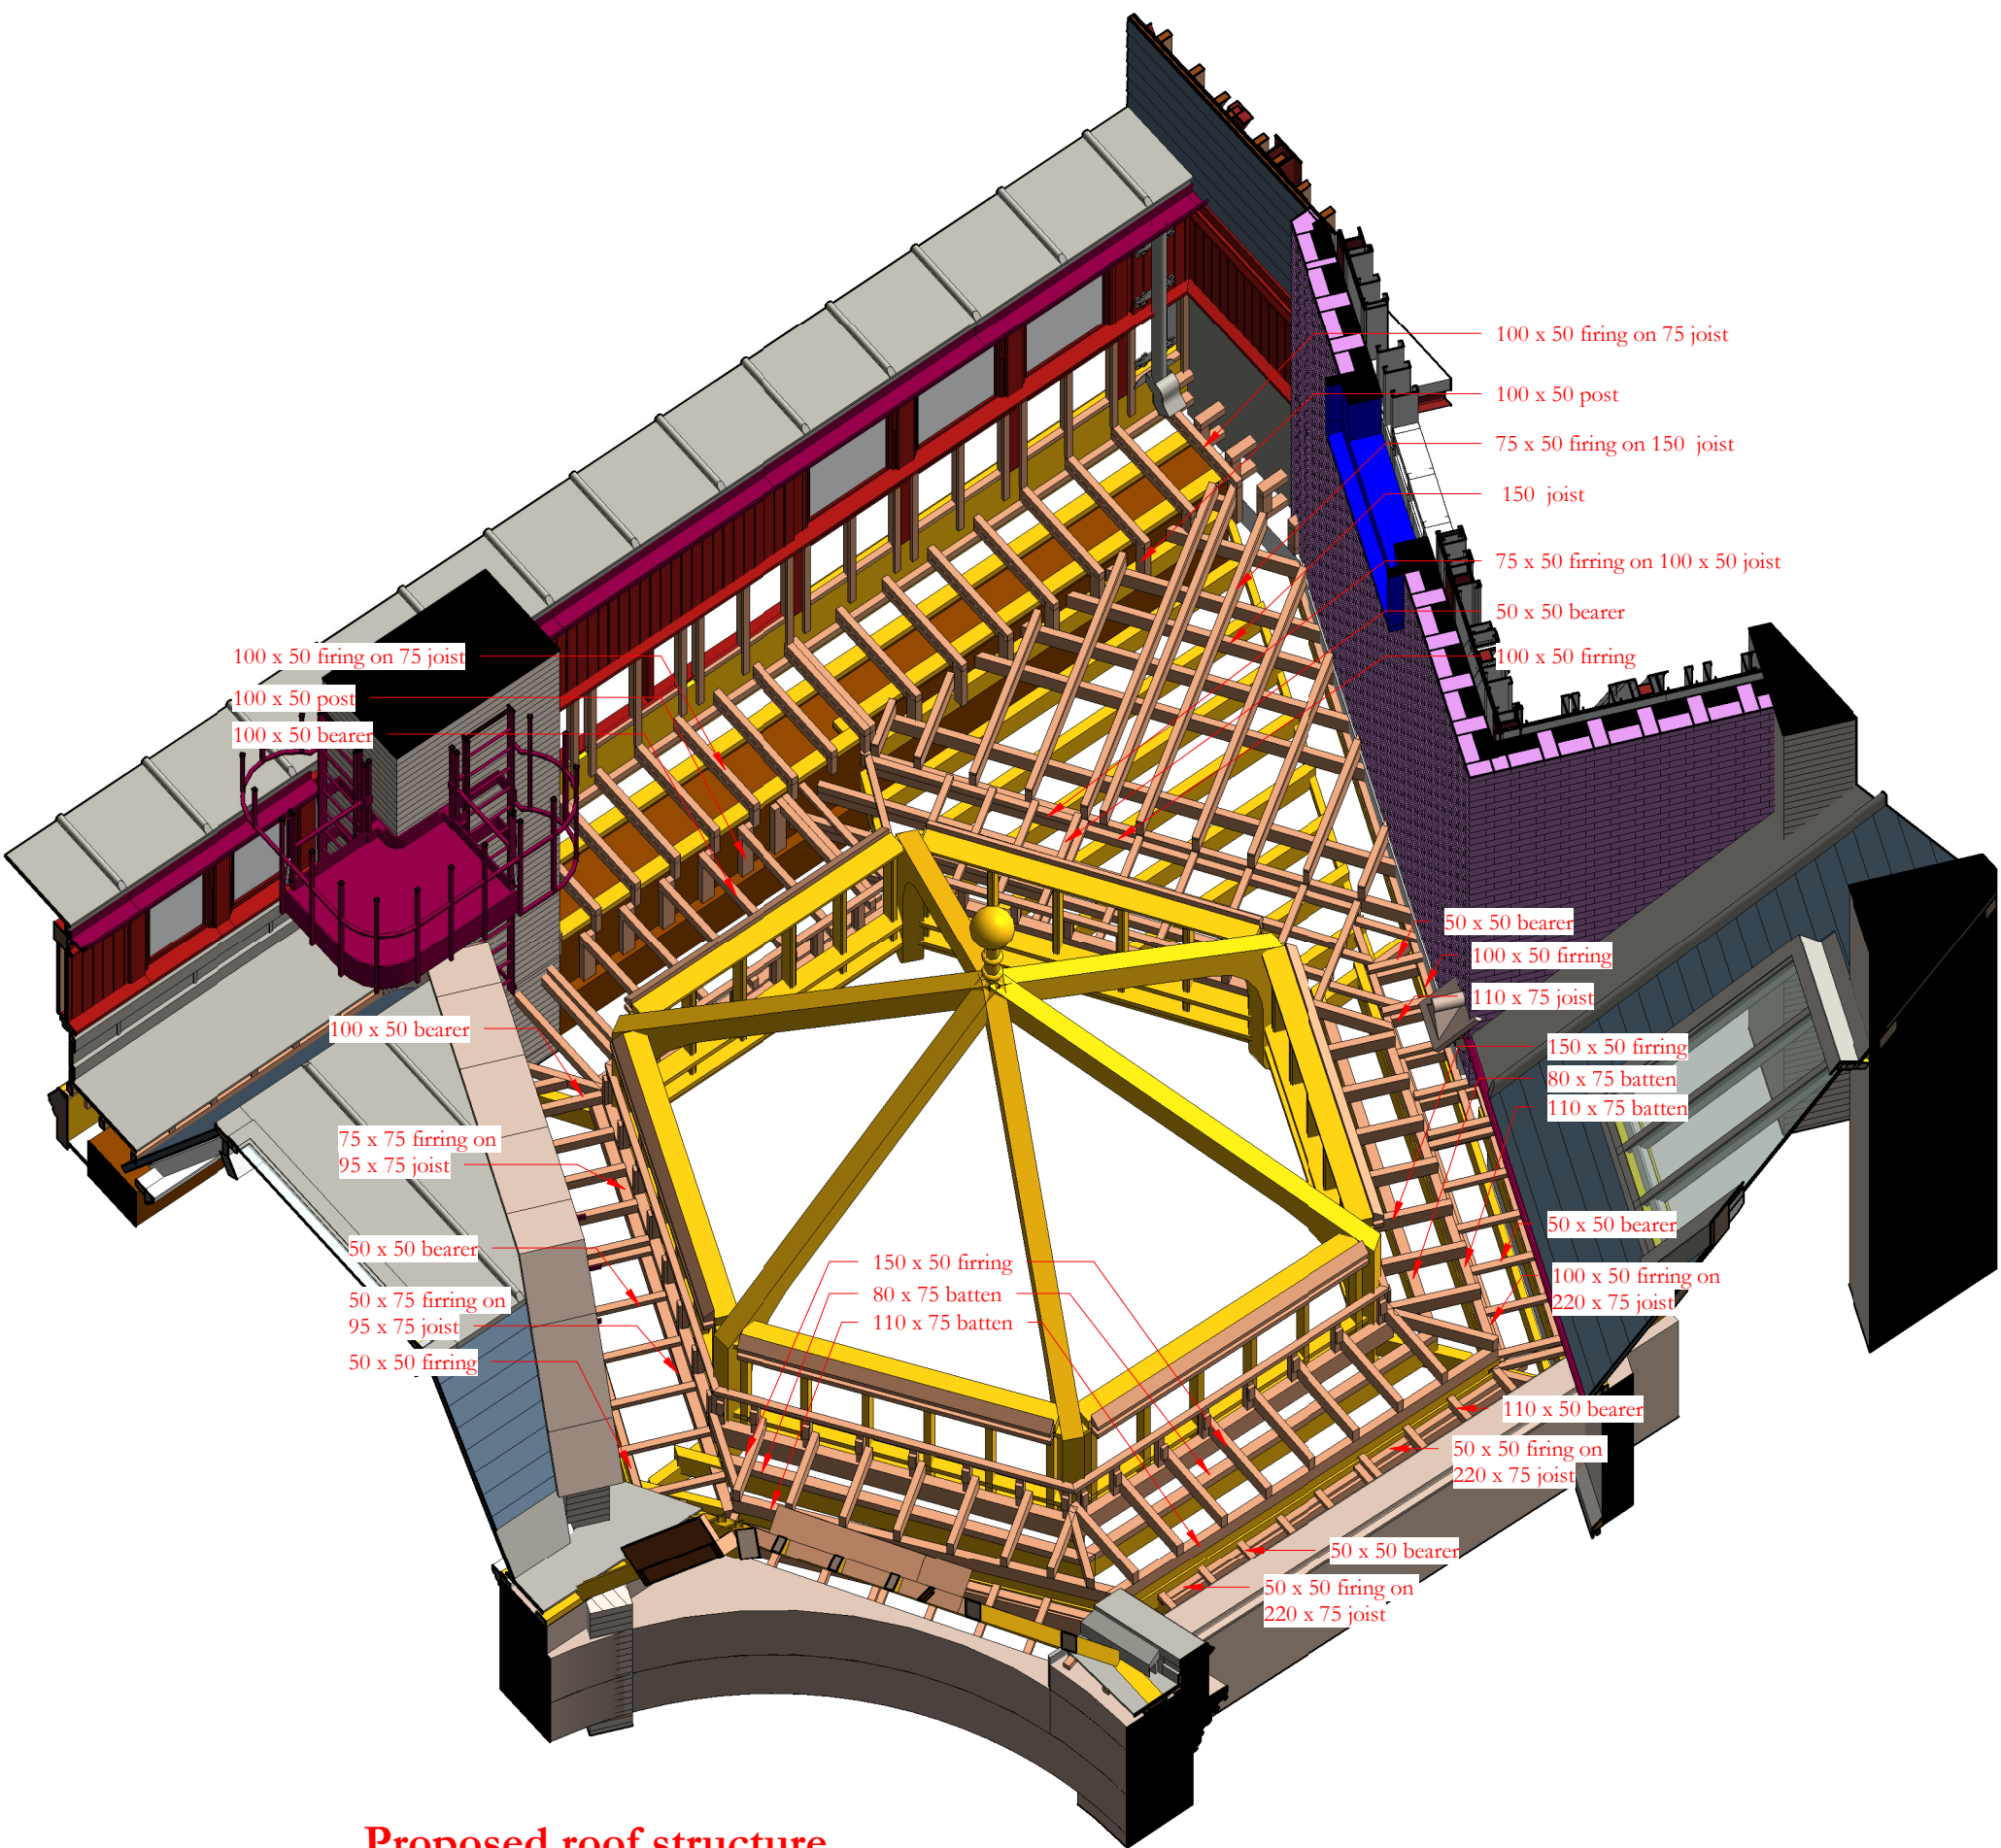

Proposed roof structure

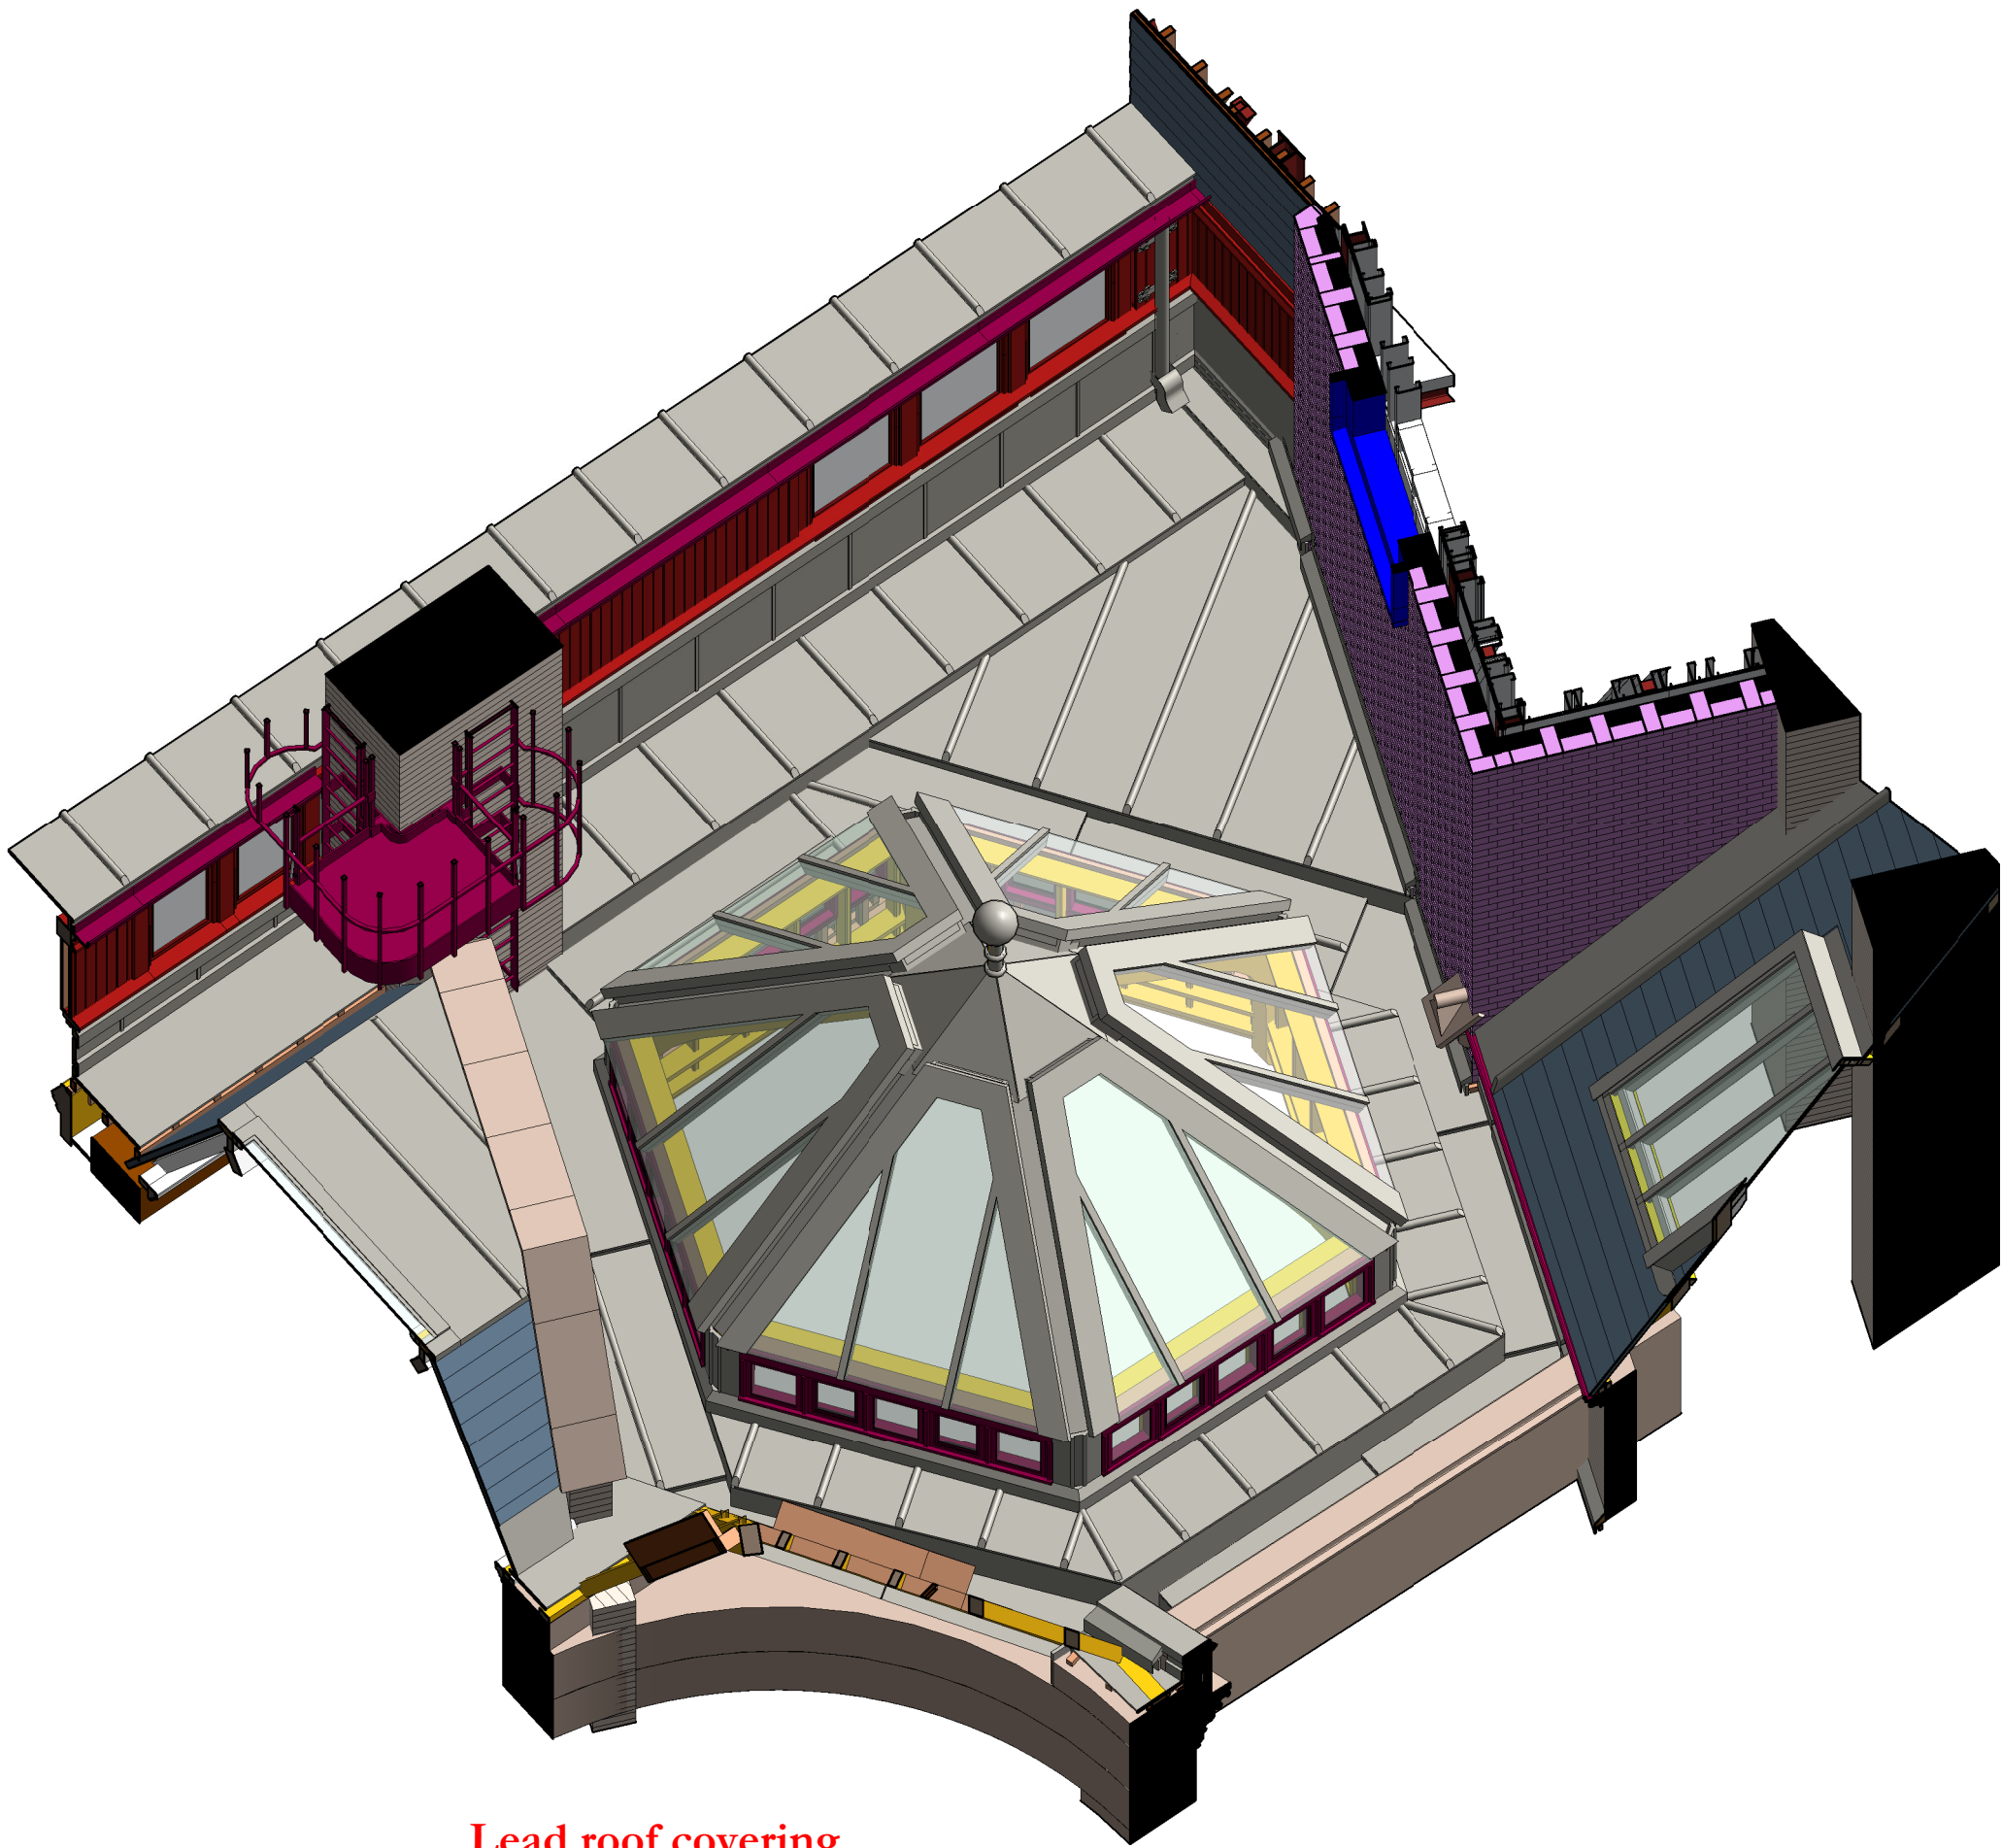

Lead roof covering

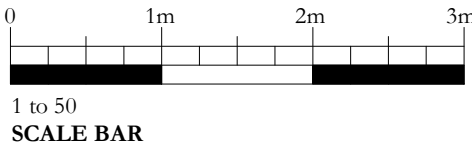

1 to 50
SCALE BAR

-	11/12/2023	GR	JRC	First Issue
ISSUE	DATE	APPROVED	DRAWN	DESCRIPTION



OUR
TOWN
HALL
PROJECT



Project Office, Town Hall, MANCHESTER M60 2L1
+44 (0) 7970 097 432
www.purcelluk.com

PROJECT STATUS **RIBA Stage 5**

CLIENT **Manchester City Council**

PROJECT **Our Town Hall**

DRAWING TITLE **3D views of roof WCR02 and glazed lantern WCR01**

SIZE & SCALE **A1: 1 : 20**

DRAWING STATUS **S4 Constuction**

JOB NUMBER **236959**

DRAWING NO. REV

OTH-PUR-TH-RF-DWG-A-4455 -

© PURCELL 2019. PURCELL IS THE TRADING NAME OF PURCELL ARCHITECTURE LTD.

11/12/2023 11:05:55