


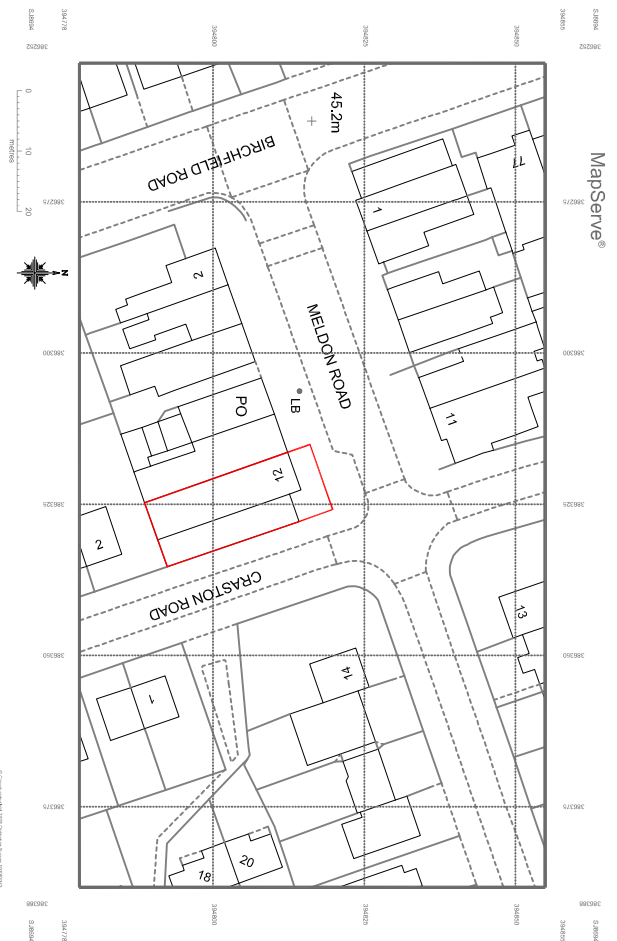
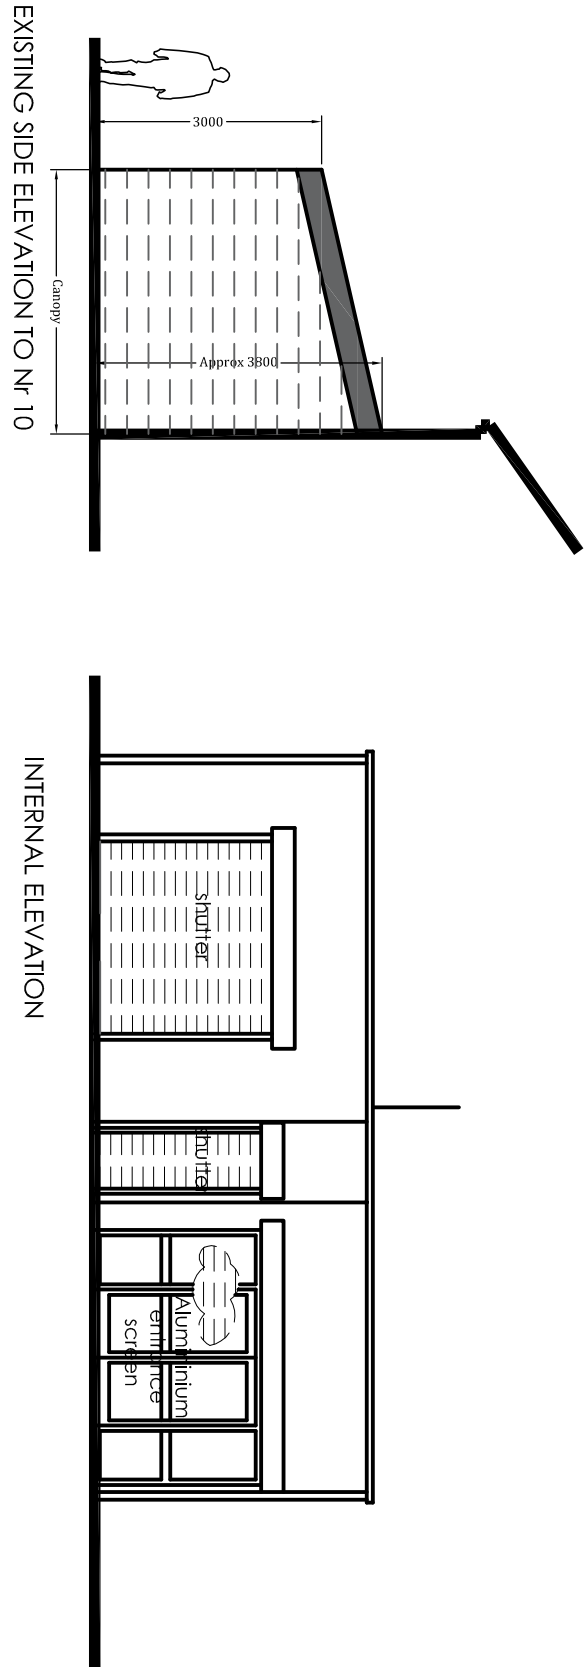


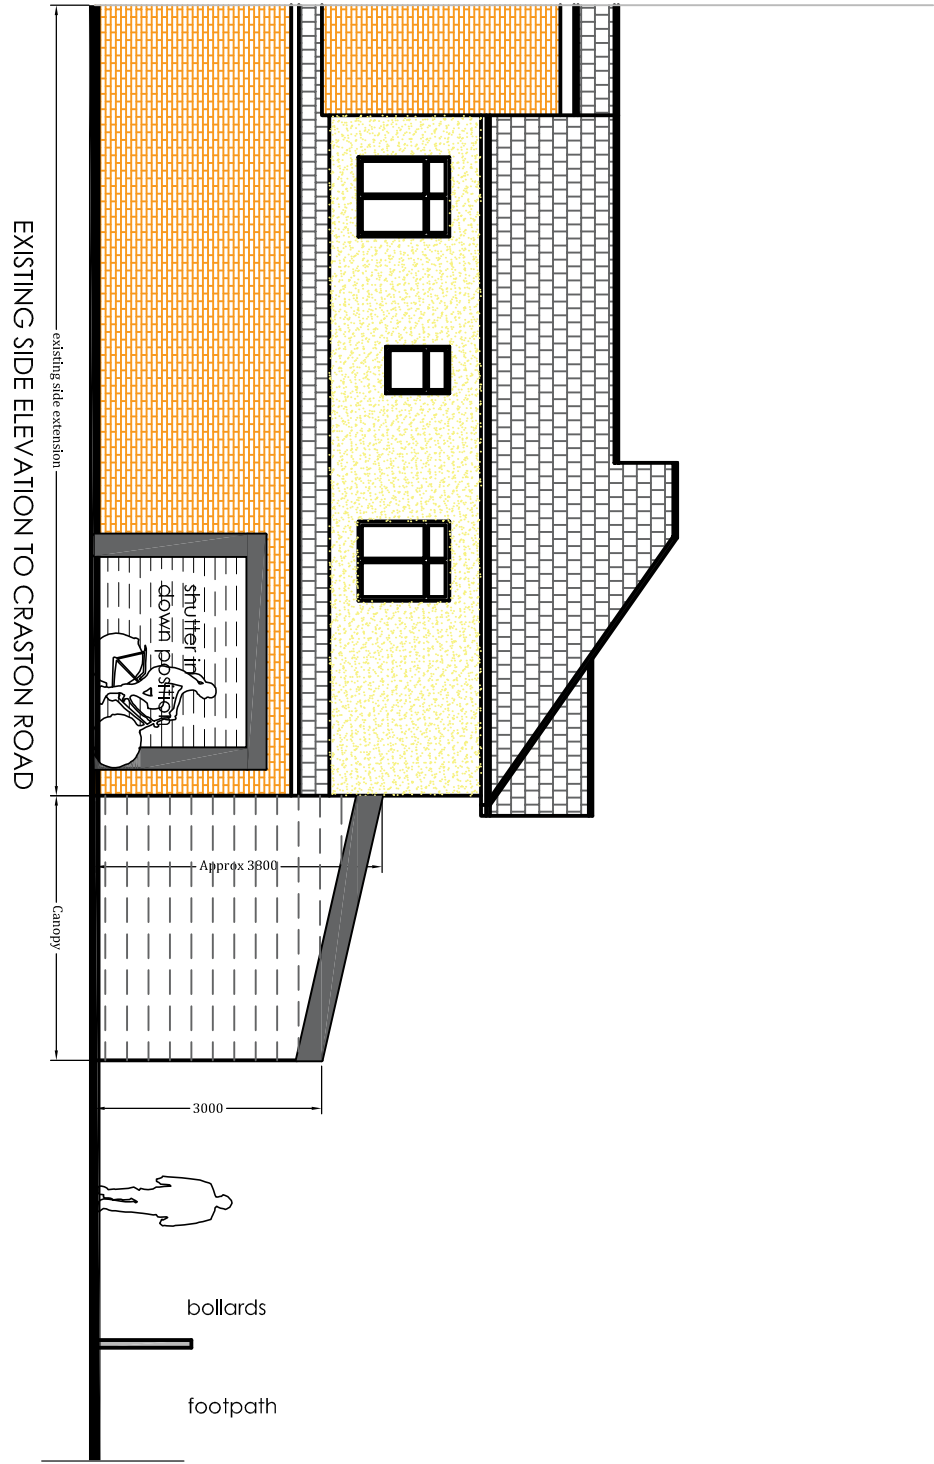

LOCATION PLAN Scale 1:1250 @ A1

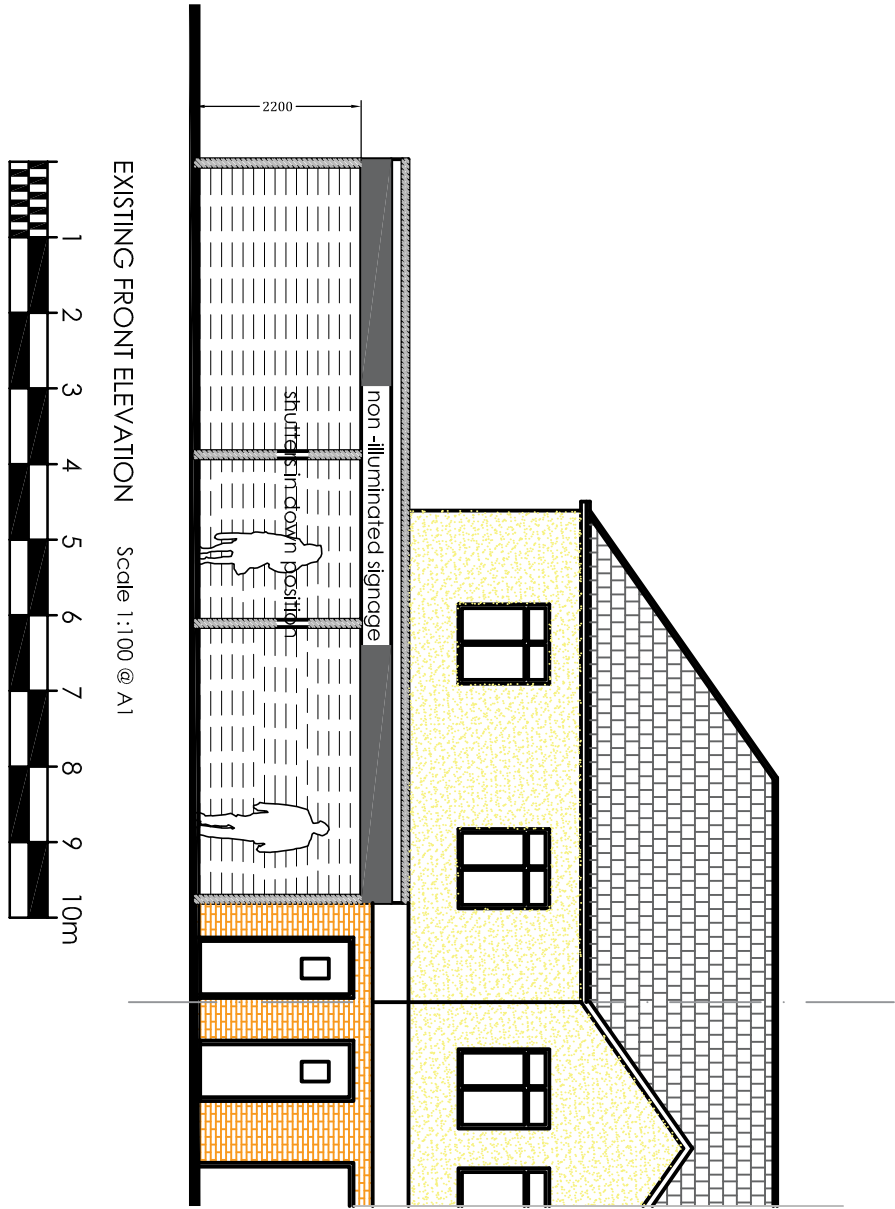

BLOCK PLAN Scale 1:500 @ A1

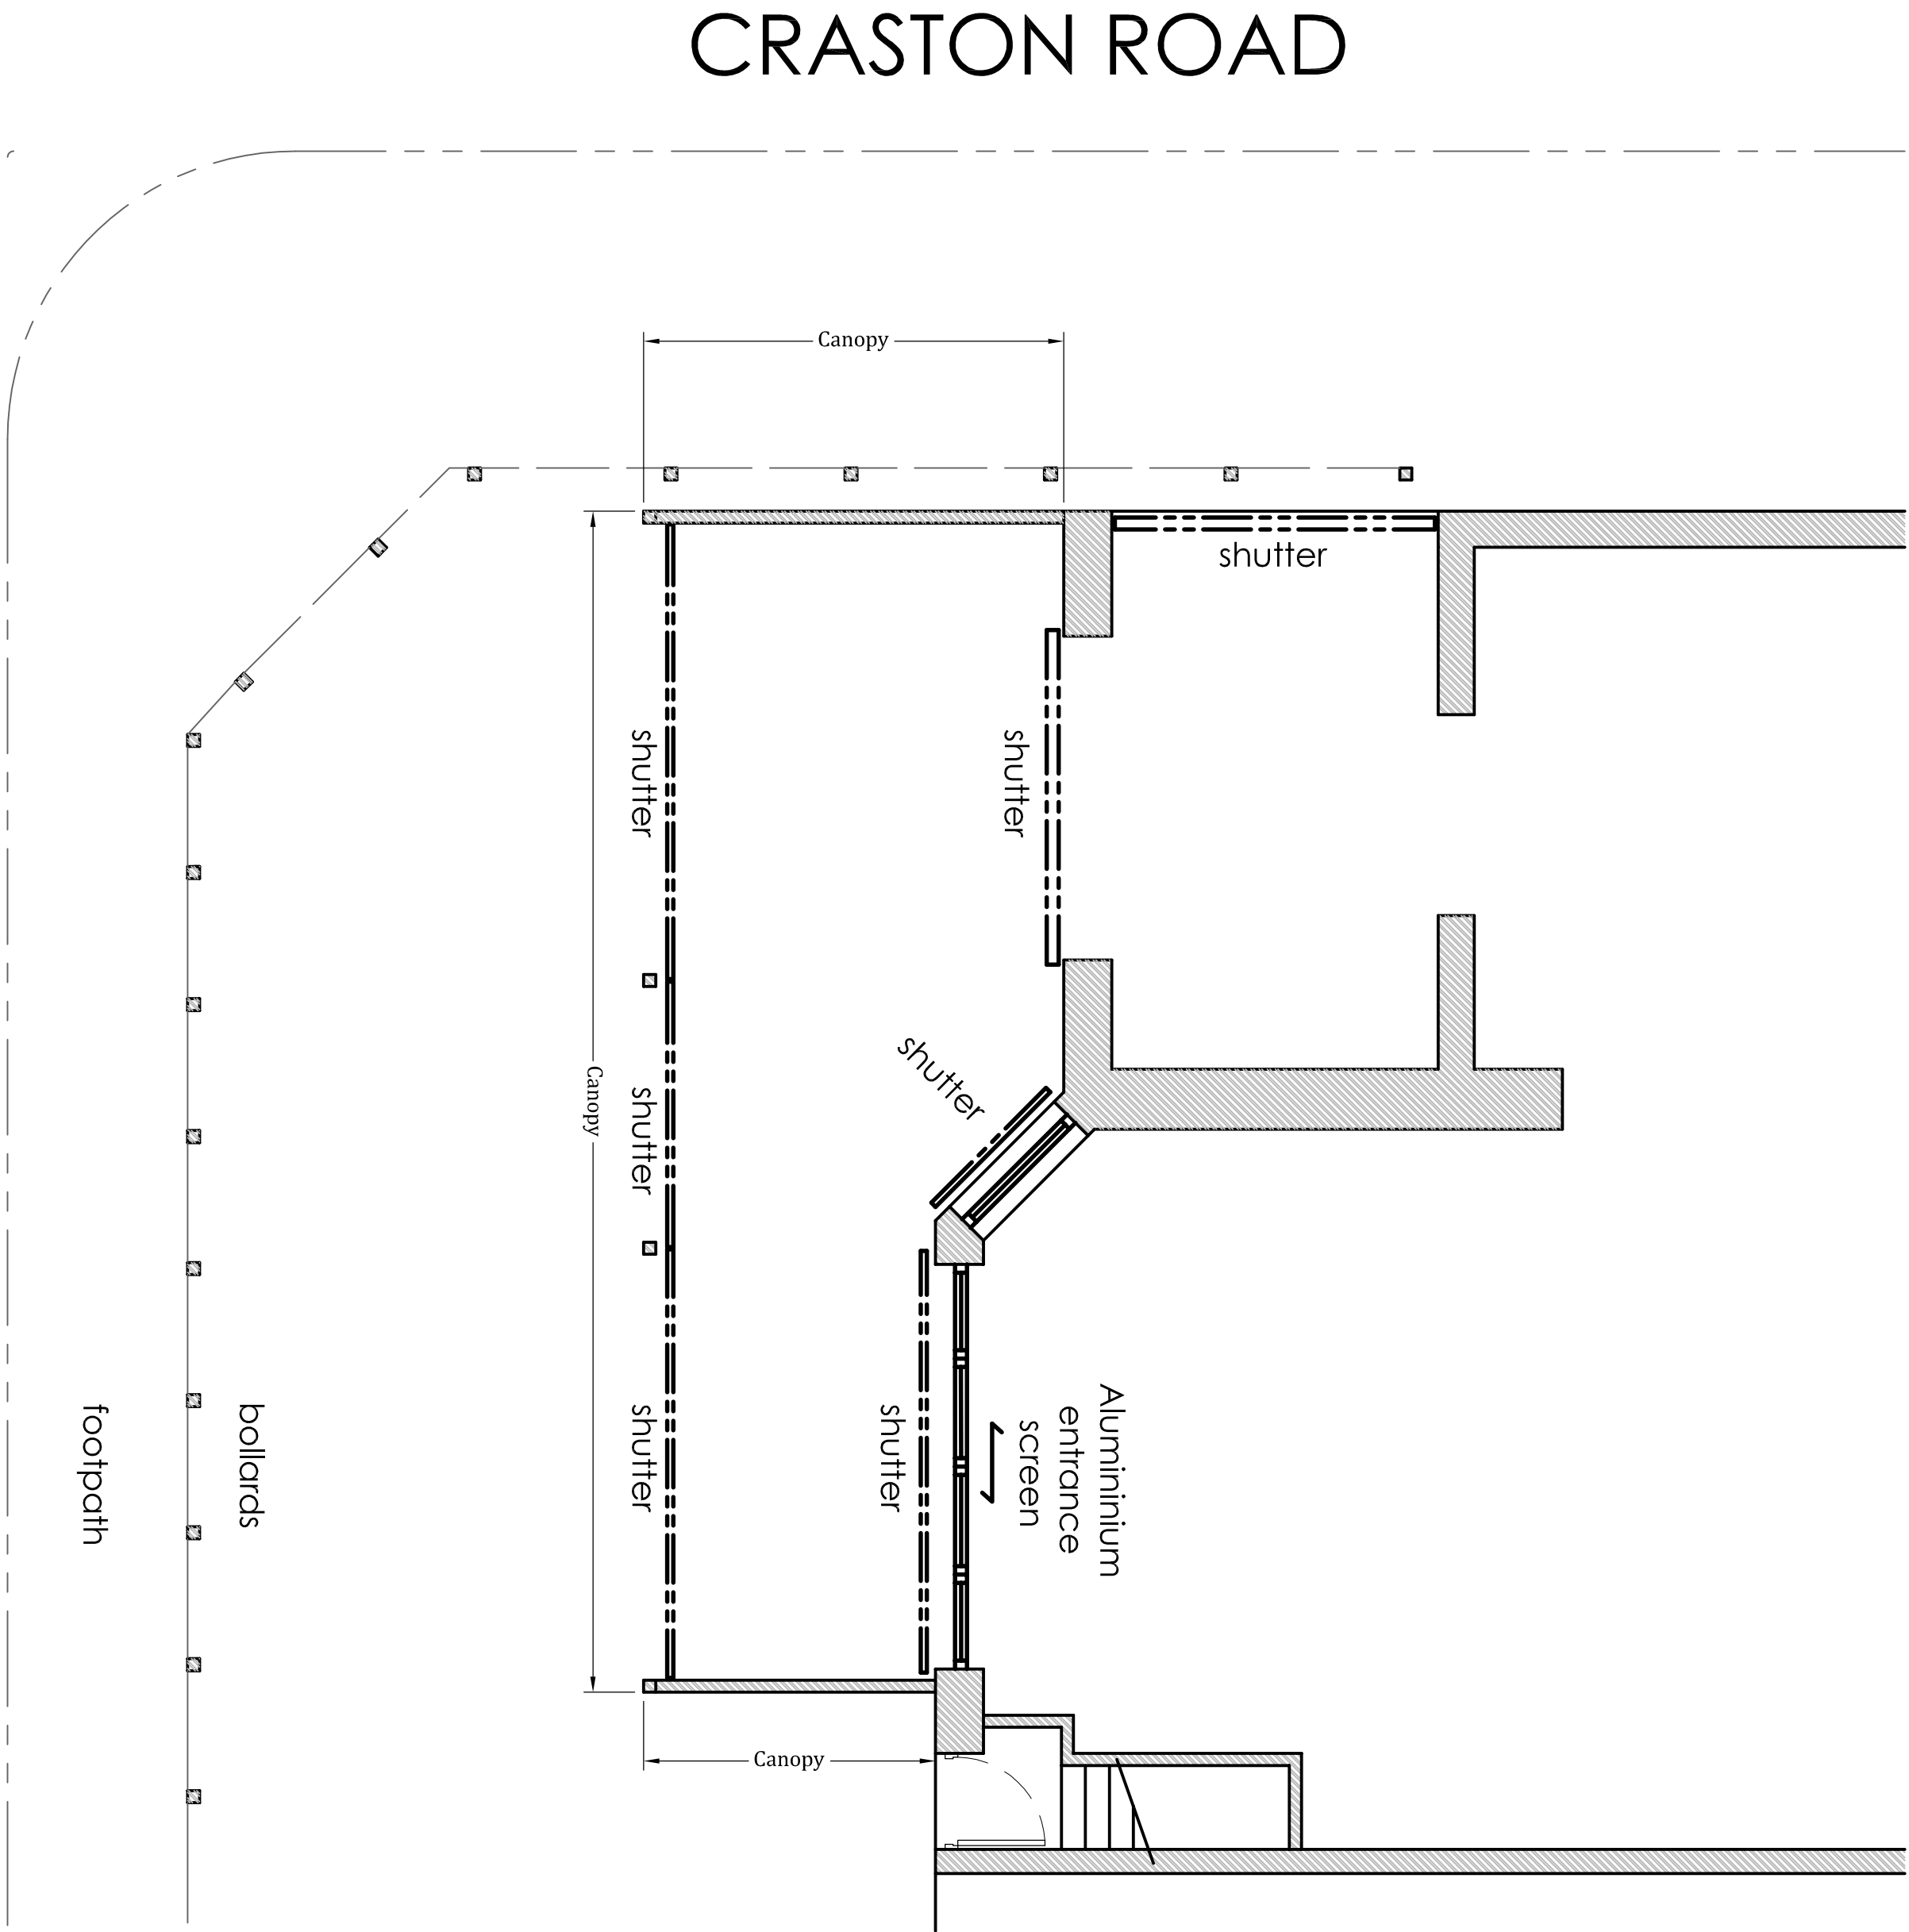

MELDON ROAD

Scale 1:50 @ A1

© The drawing is Copyright and the property of Richmond Consultants and must not be reproduced in whole or part without their written permission. Copyright is reserved. © Richmond Consultants and must not be reproduced in whole or part without their written permission.

The Contractor is to check and verify all building and site dimensions, levels and sewer invert levels at connection points before work starts.

This drawing must be read with and checked against any structural or other specialist drawings provided.

The Contractor is to comply in all respects with the Building Regulations and any other relevant legislation and standards unless otherwise or not specifically stated on these drawings.

This drawing is not intended to show details of foundation or ground conditions. Each area of ground relied upon to support the structure depicted must be investigated by the Contractor and suitable methods of foundation be provided.

THIS SCHEME IS NOT BASED ON A SURVEY

NOTE:

NOTE: ALL DIMENSIONS TO BE CHECKED ON SITE AND ANY DISCREPANCIES BETWEEN THE DRAWING AND THE ACTUAL SITUATION TO BE REPORTED TO THE CONSULTANT OR WORKS.

MATERIALS LEGEND

- ROOF TILE HATCH
- EXTERNAL WALL
- WALLS
- FLAT ROOF
- EXTERNAL RENDER

Drawing Status
Construction Status
PLANNING

Rev.	By	Date

**RICHMOND CONSULTANTS**

Mobile 07710 31750

Email office@richmond-consultants.co.uk

Site
12 Meldon Road
M13 0TZ

Title
Retrospective Planning Application
Erection of Canopy Extension to
Front of the Premises

Checked	Drawn By	Scale	Date
	SRN	Noted @A1	04.06.2025
Drawing Number	17.25 MR-200	Rev.	---