



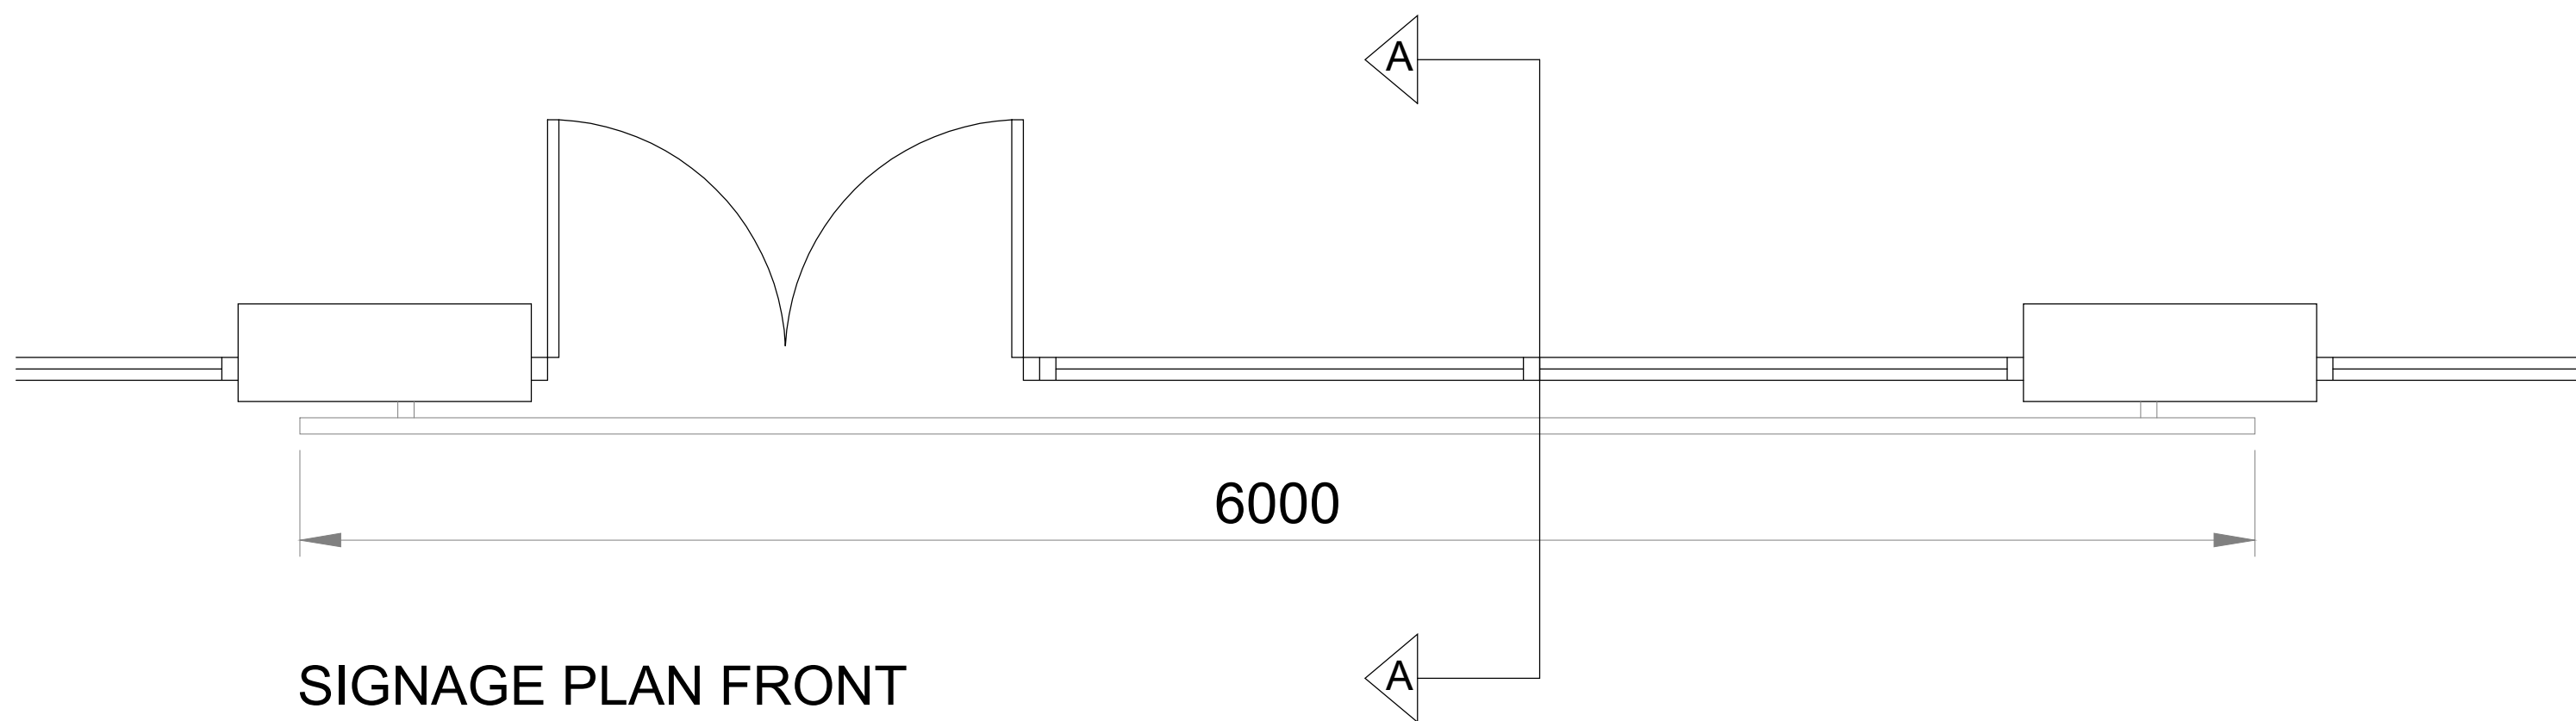



SIGNAGE PLAN FRONT
1:20

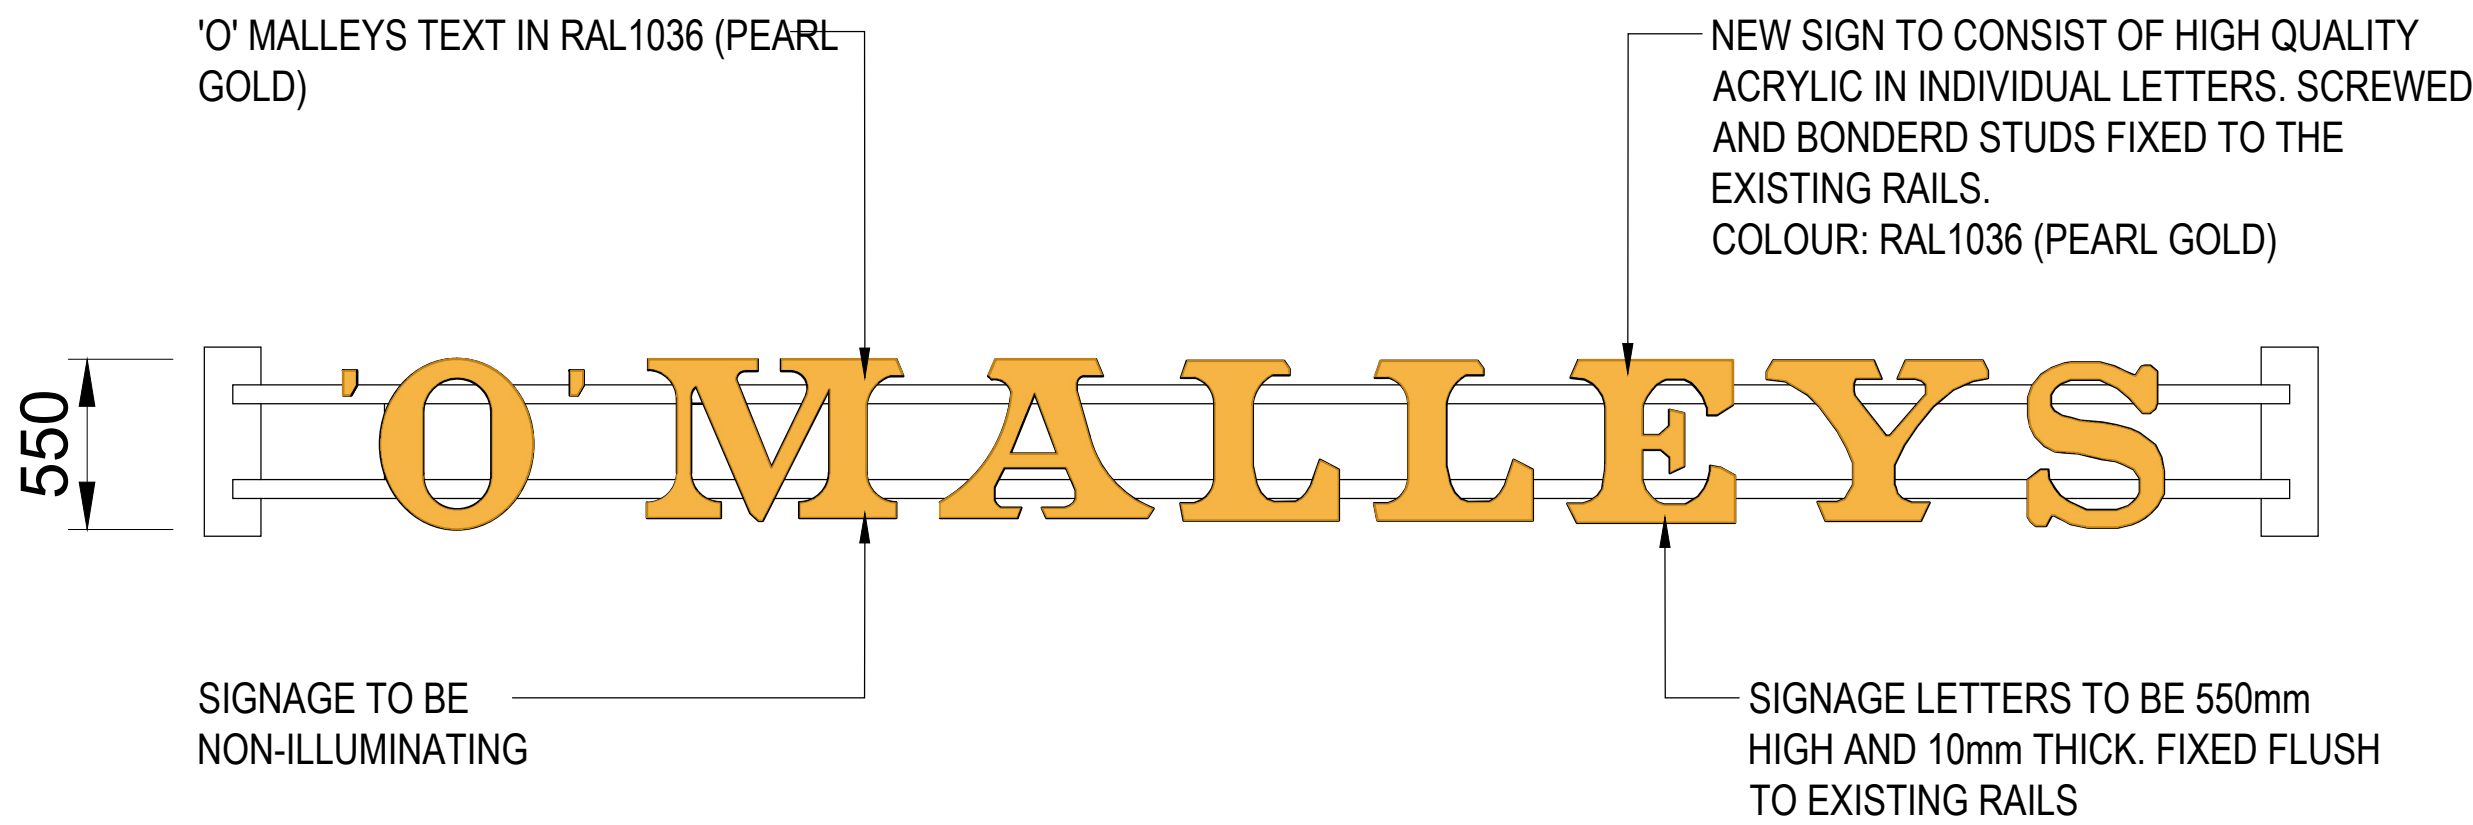

SIGNAGE ELEVATION FRONT
1:20



SIGNAGE DETAIL FRONT
1:20

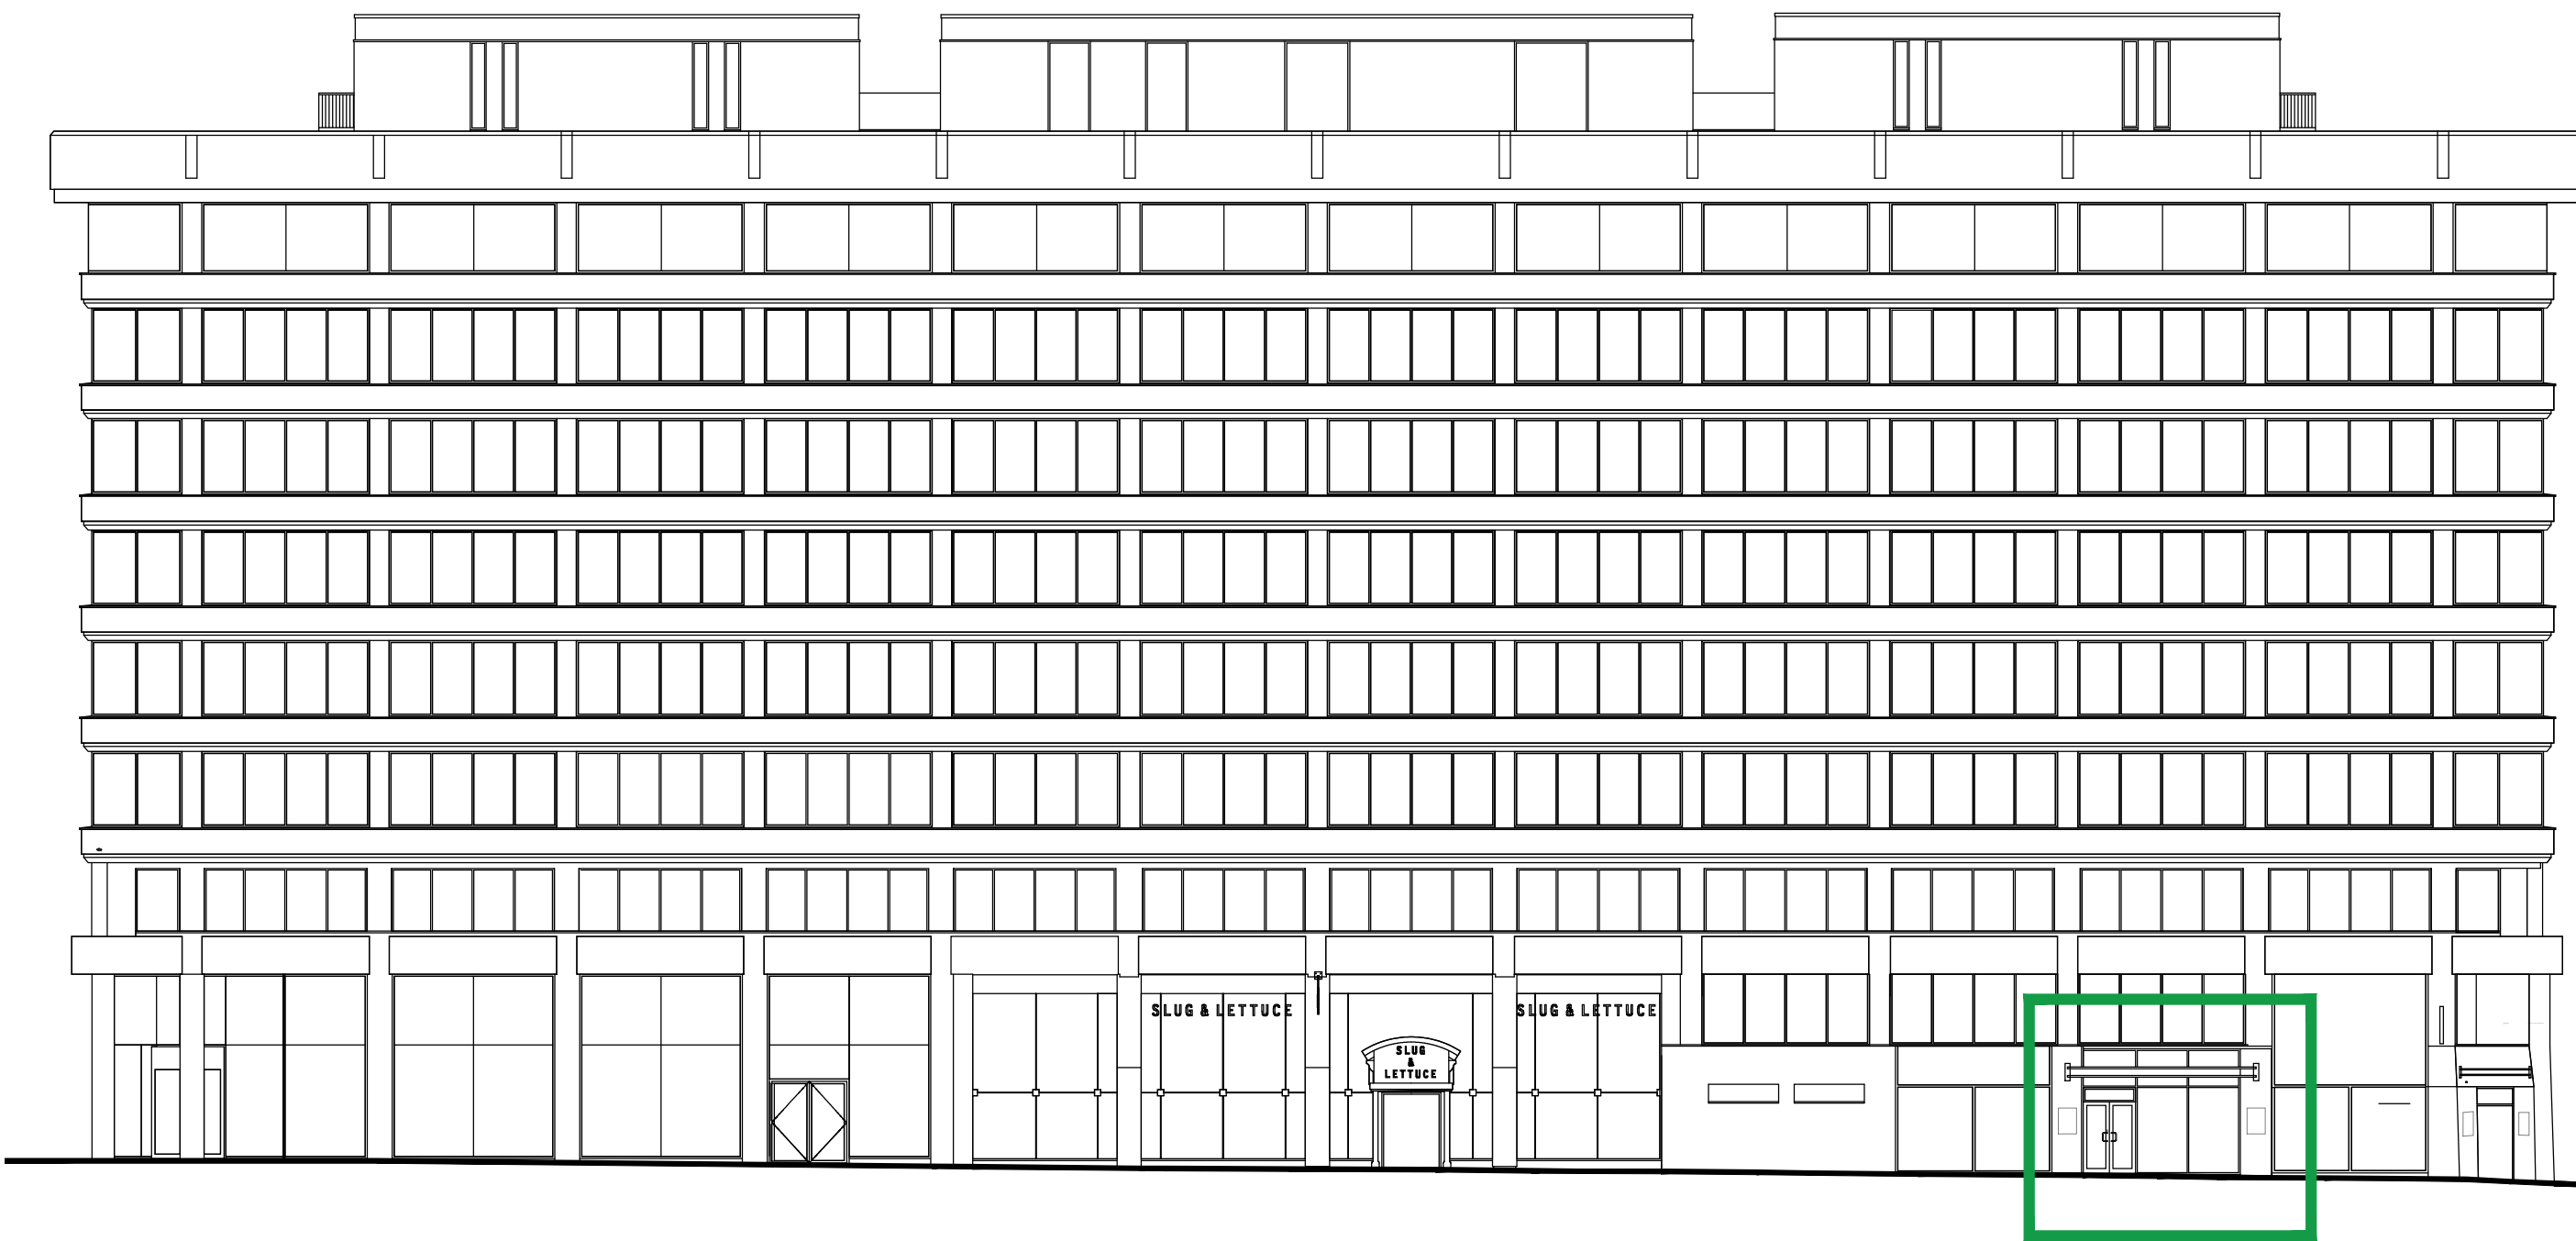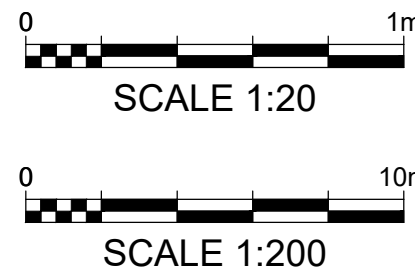

SIGNAGE LOCATION PORTLAND STREET
1:200



B	REVISIONS FOR PLANNER	22.04.25
A	FIRST ISSUE	31.01.25
REV		DATE
PROJECT PROPOSED SIGNAGE ALTERATIONS 11 WESTMINSTER HOUSE PORTLAND STREET MANCHESTER M1 3HU		
CLIENT MR SAM MAUGHAM		
DRAWING TITLE PROPOSED SIGNAGE DETAILS (FRONT)		
DATE	31.01.25	
SCALE	1:20, 1:200 (A1)	
DRG No.	01	REVISION
		B