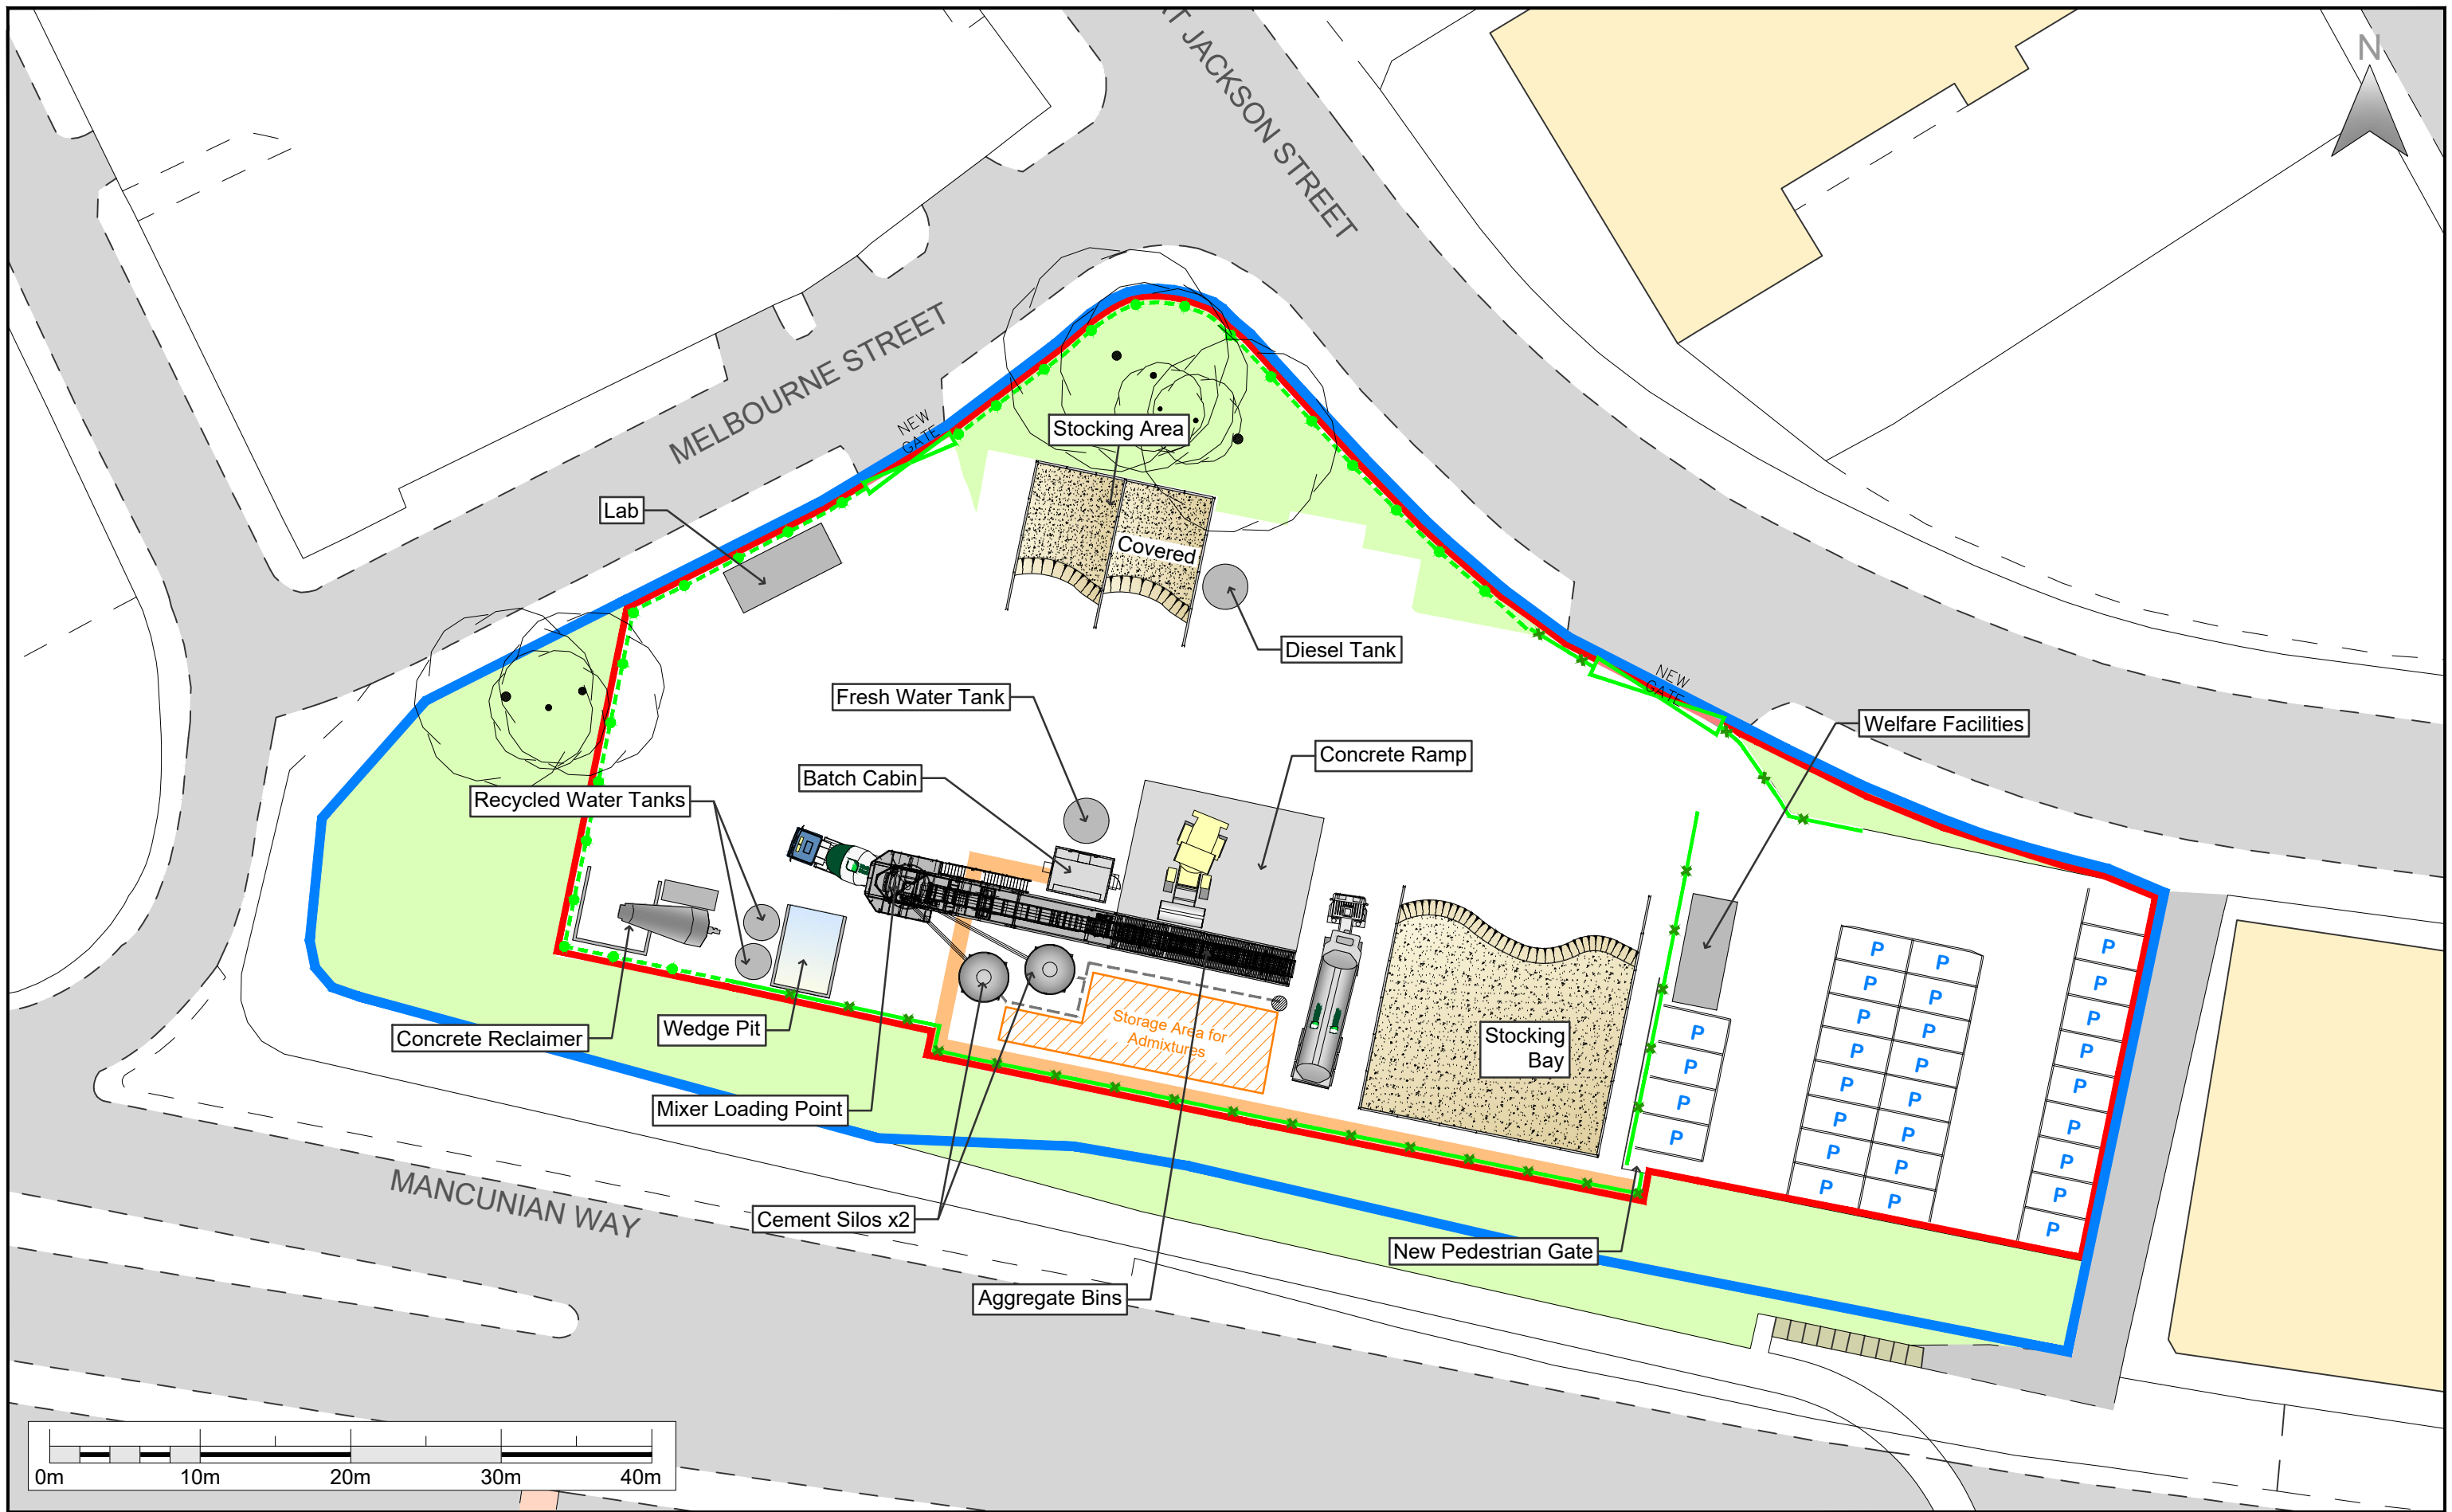


Legend

- Land Under the Control of the Applicant
- Application Boundary

- Existing Fence to be Retained
- New 2.4m Plywood Hoarding With Support Timbers

- Existing Vegetation to be Retained
- Parking

- Pedestrian Walkway

Site Great Jackson Street					
Title PLAN - 4					
Proposed Site Layout Plan					
Scale	1:400	Paper Size	A3	Drawn by	MP
Date	Feb 2025	Check by	JP	Drawing No.	PLAN 4
				Revision	