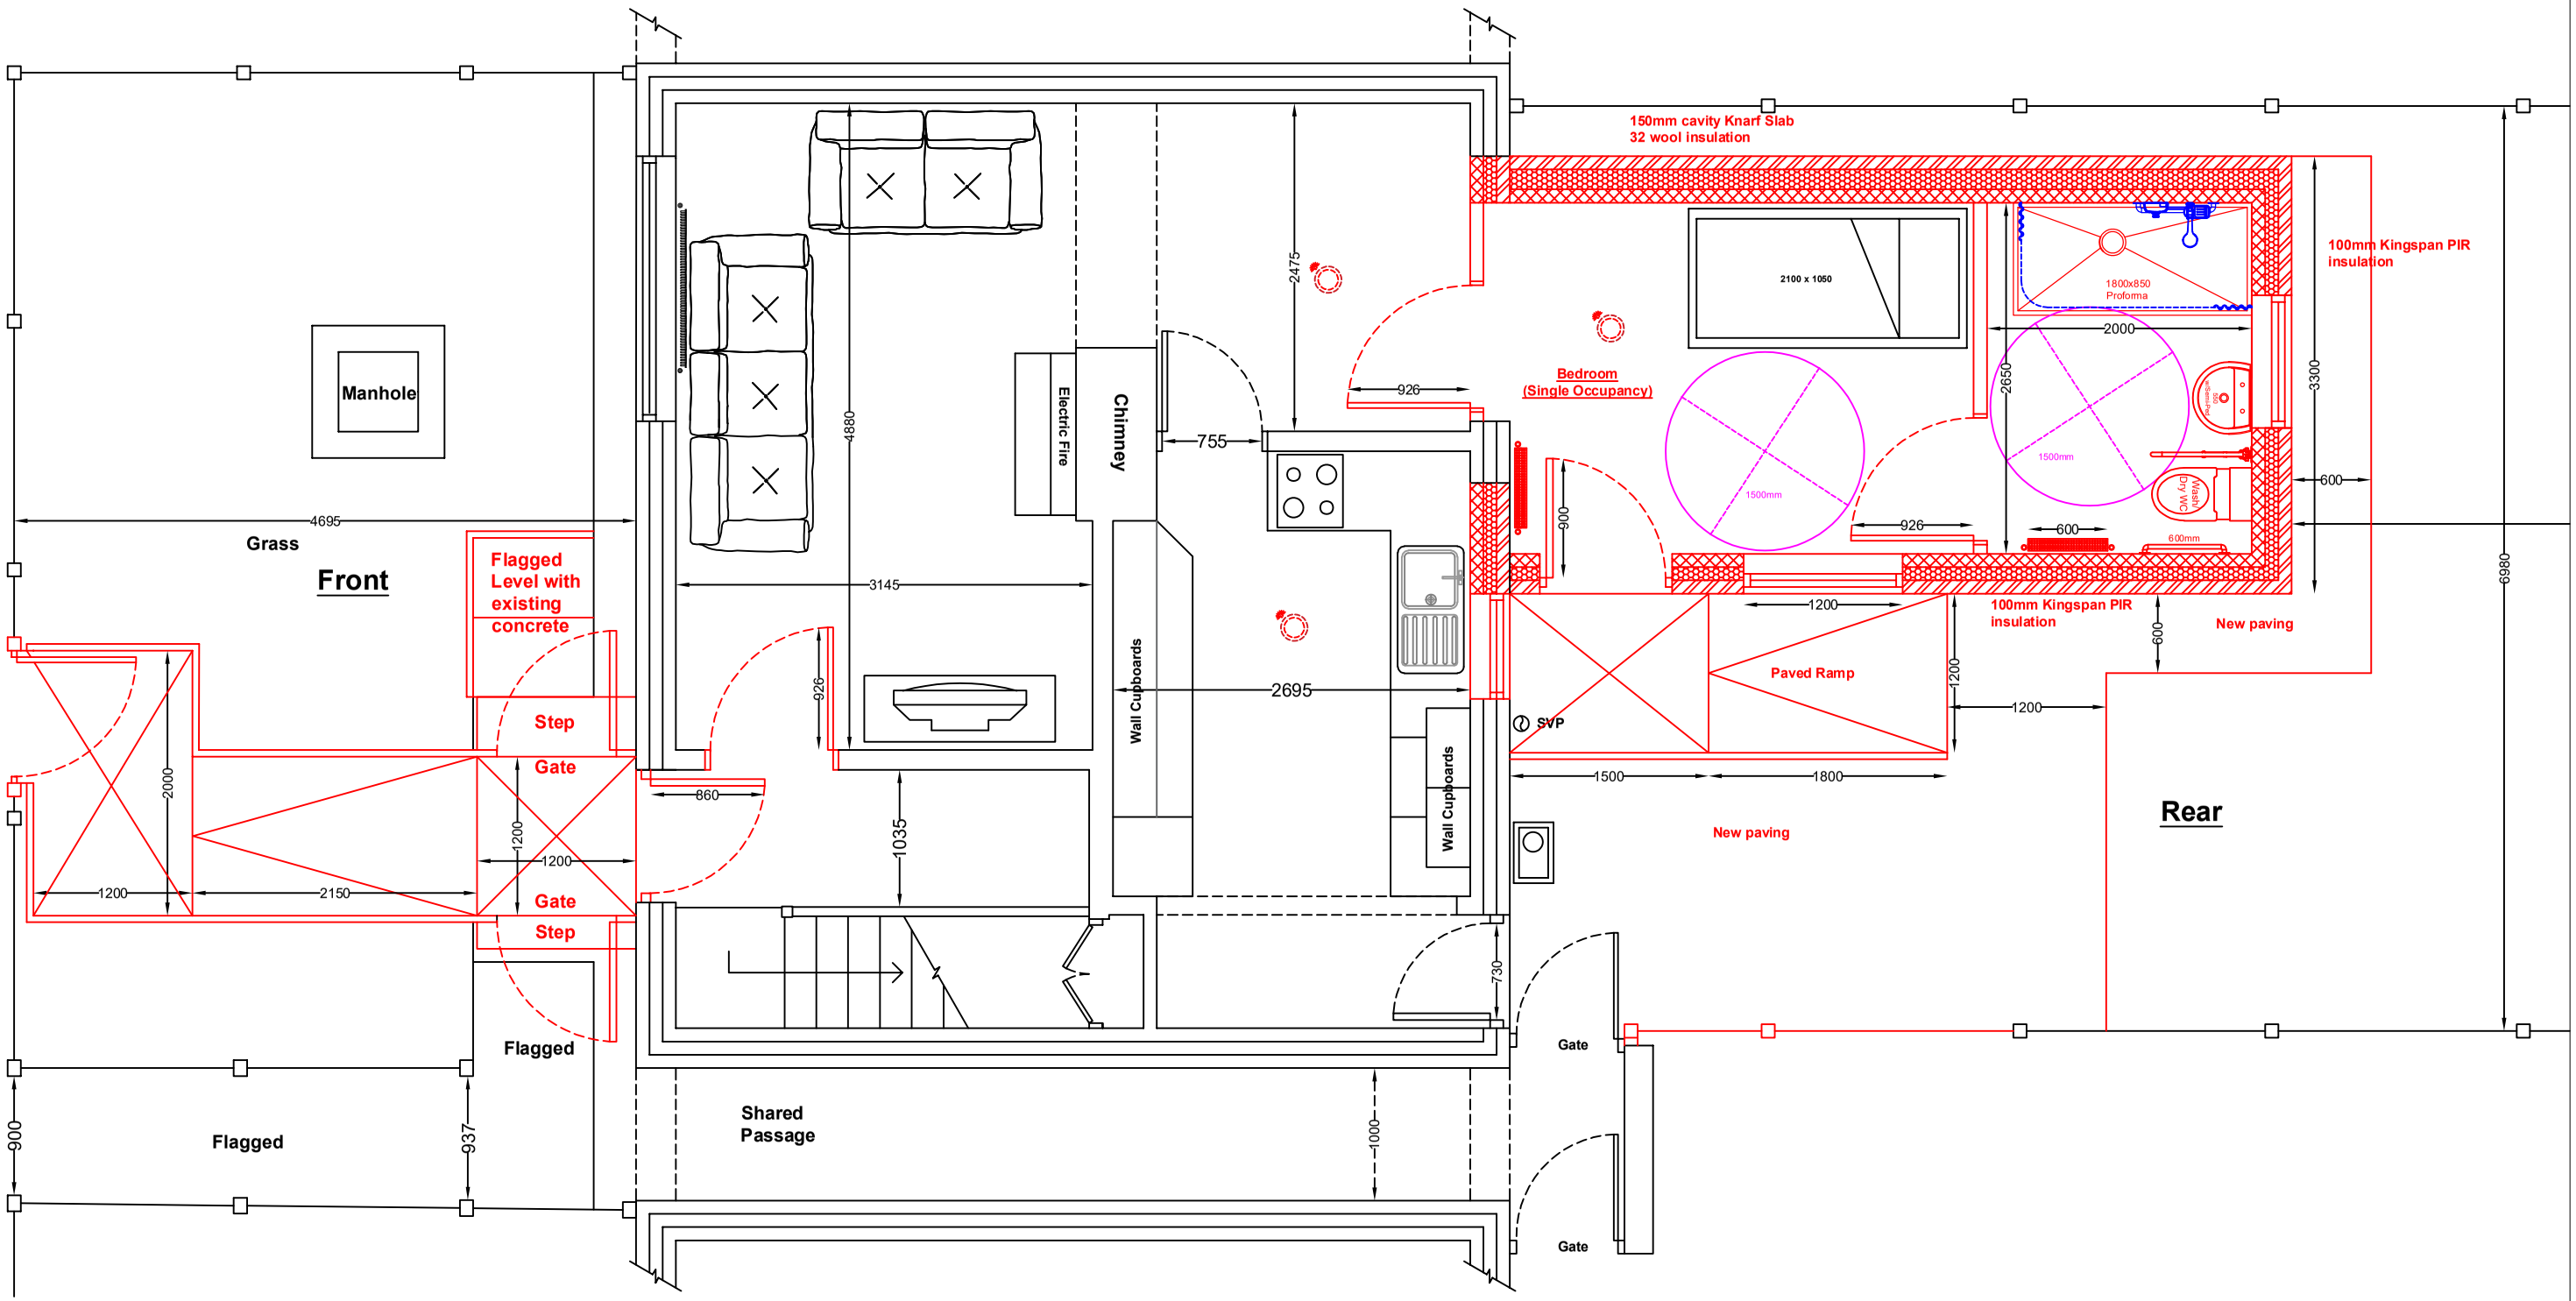


Proposed GF Plan

Manchester Equipment & Adaptations Partnership

Chris Colbourne - Technical Officer
Manchester Equipment & Adaptation Partnership
Childrens & Families Directorate
Phillips Park Road
Manchester
M11 3FU Office No : 0161 277 1704
Mobile No : 07814 082 379

Project - Feasibility

Applicant Details -
Mr Martin Powell
12 Brede Walk
Manchester
M23 9EH

Dwg Title :
Proposed GF Plan

Revision :

No.	Date	Sign
1	04/05/2023	CC
2	16/02/2024	CC
3	11/03/2025	CC

Date: **14/02/2023**

Scale: **1:50**

Paper Size: **A3**

Drawn By :
Chris Colbourne